


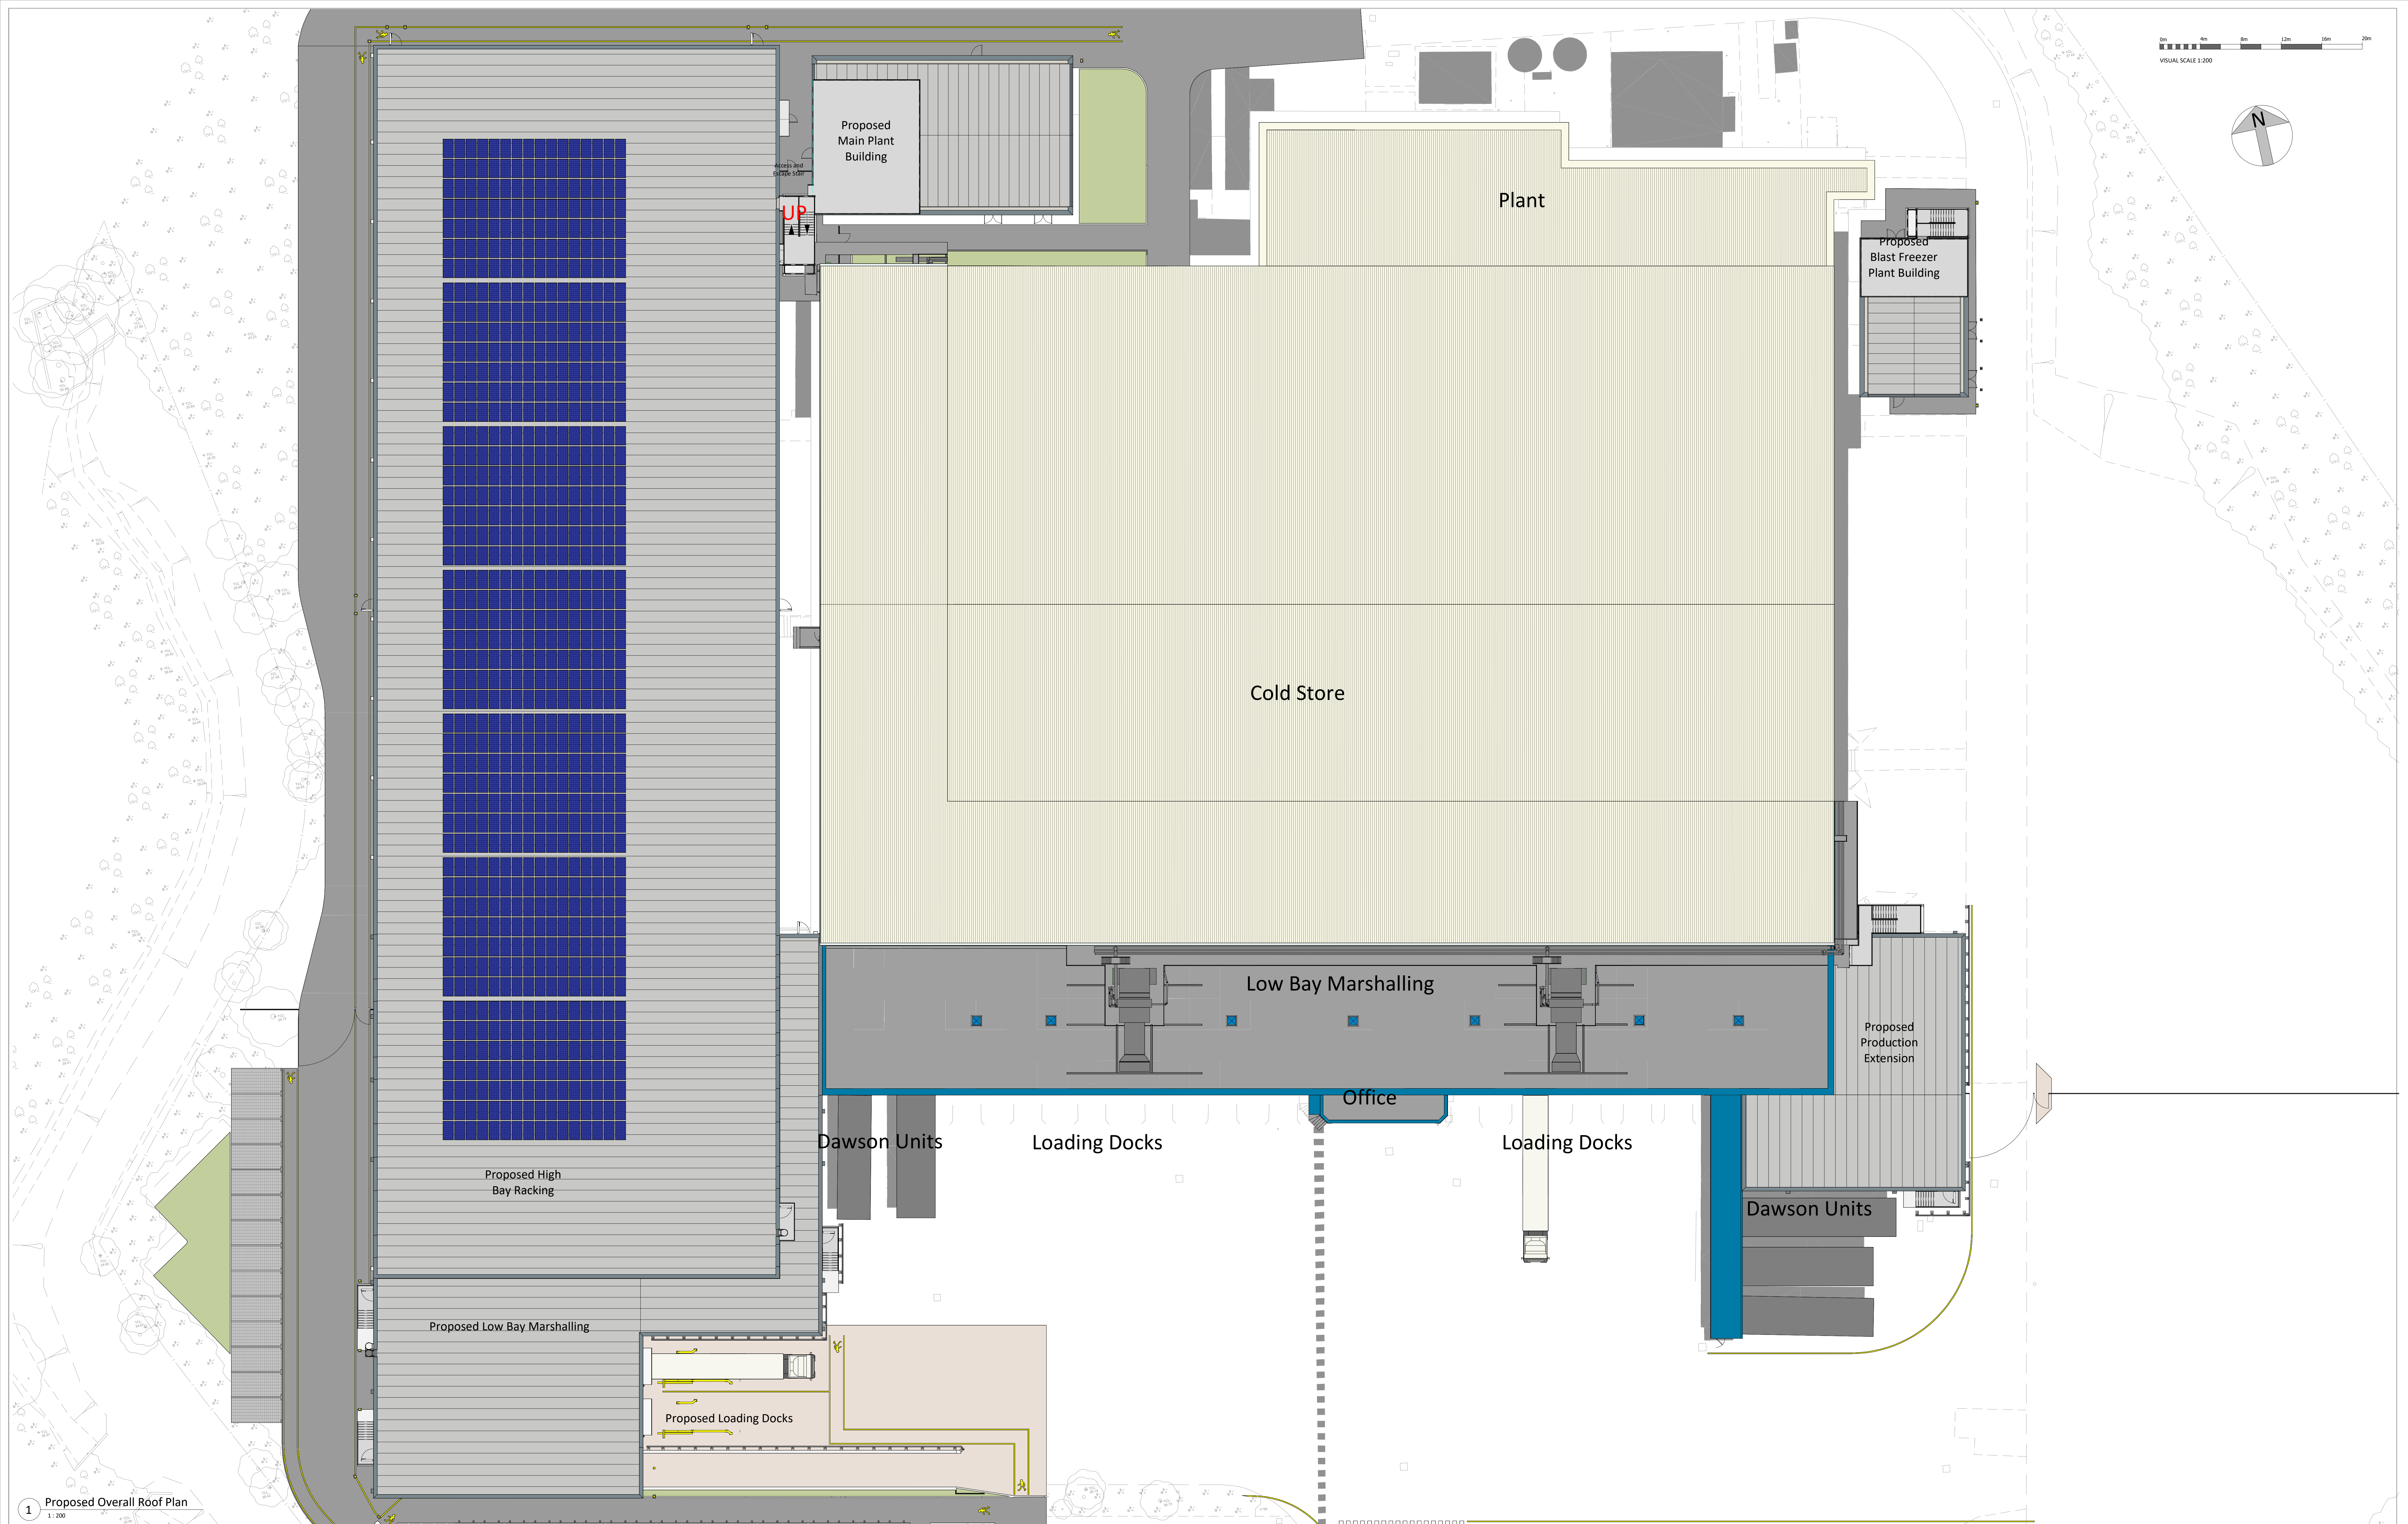

1 Proposed Overall Roof Plan
1 : 200