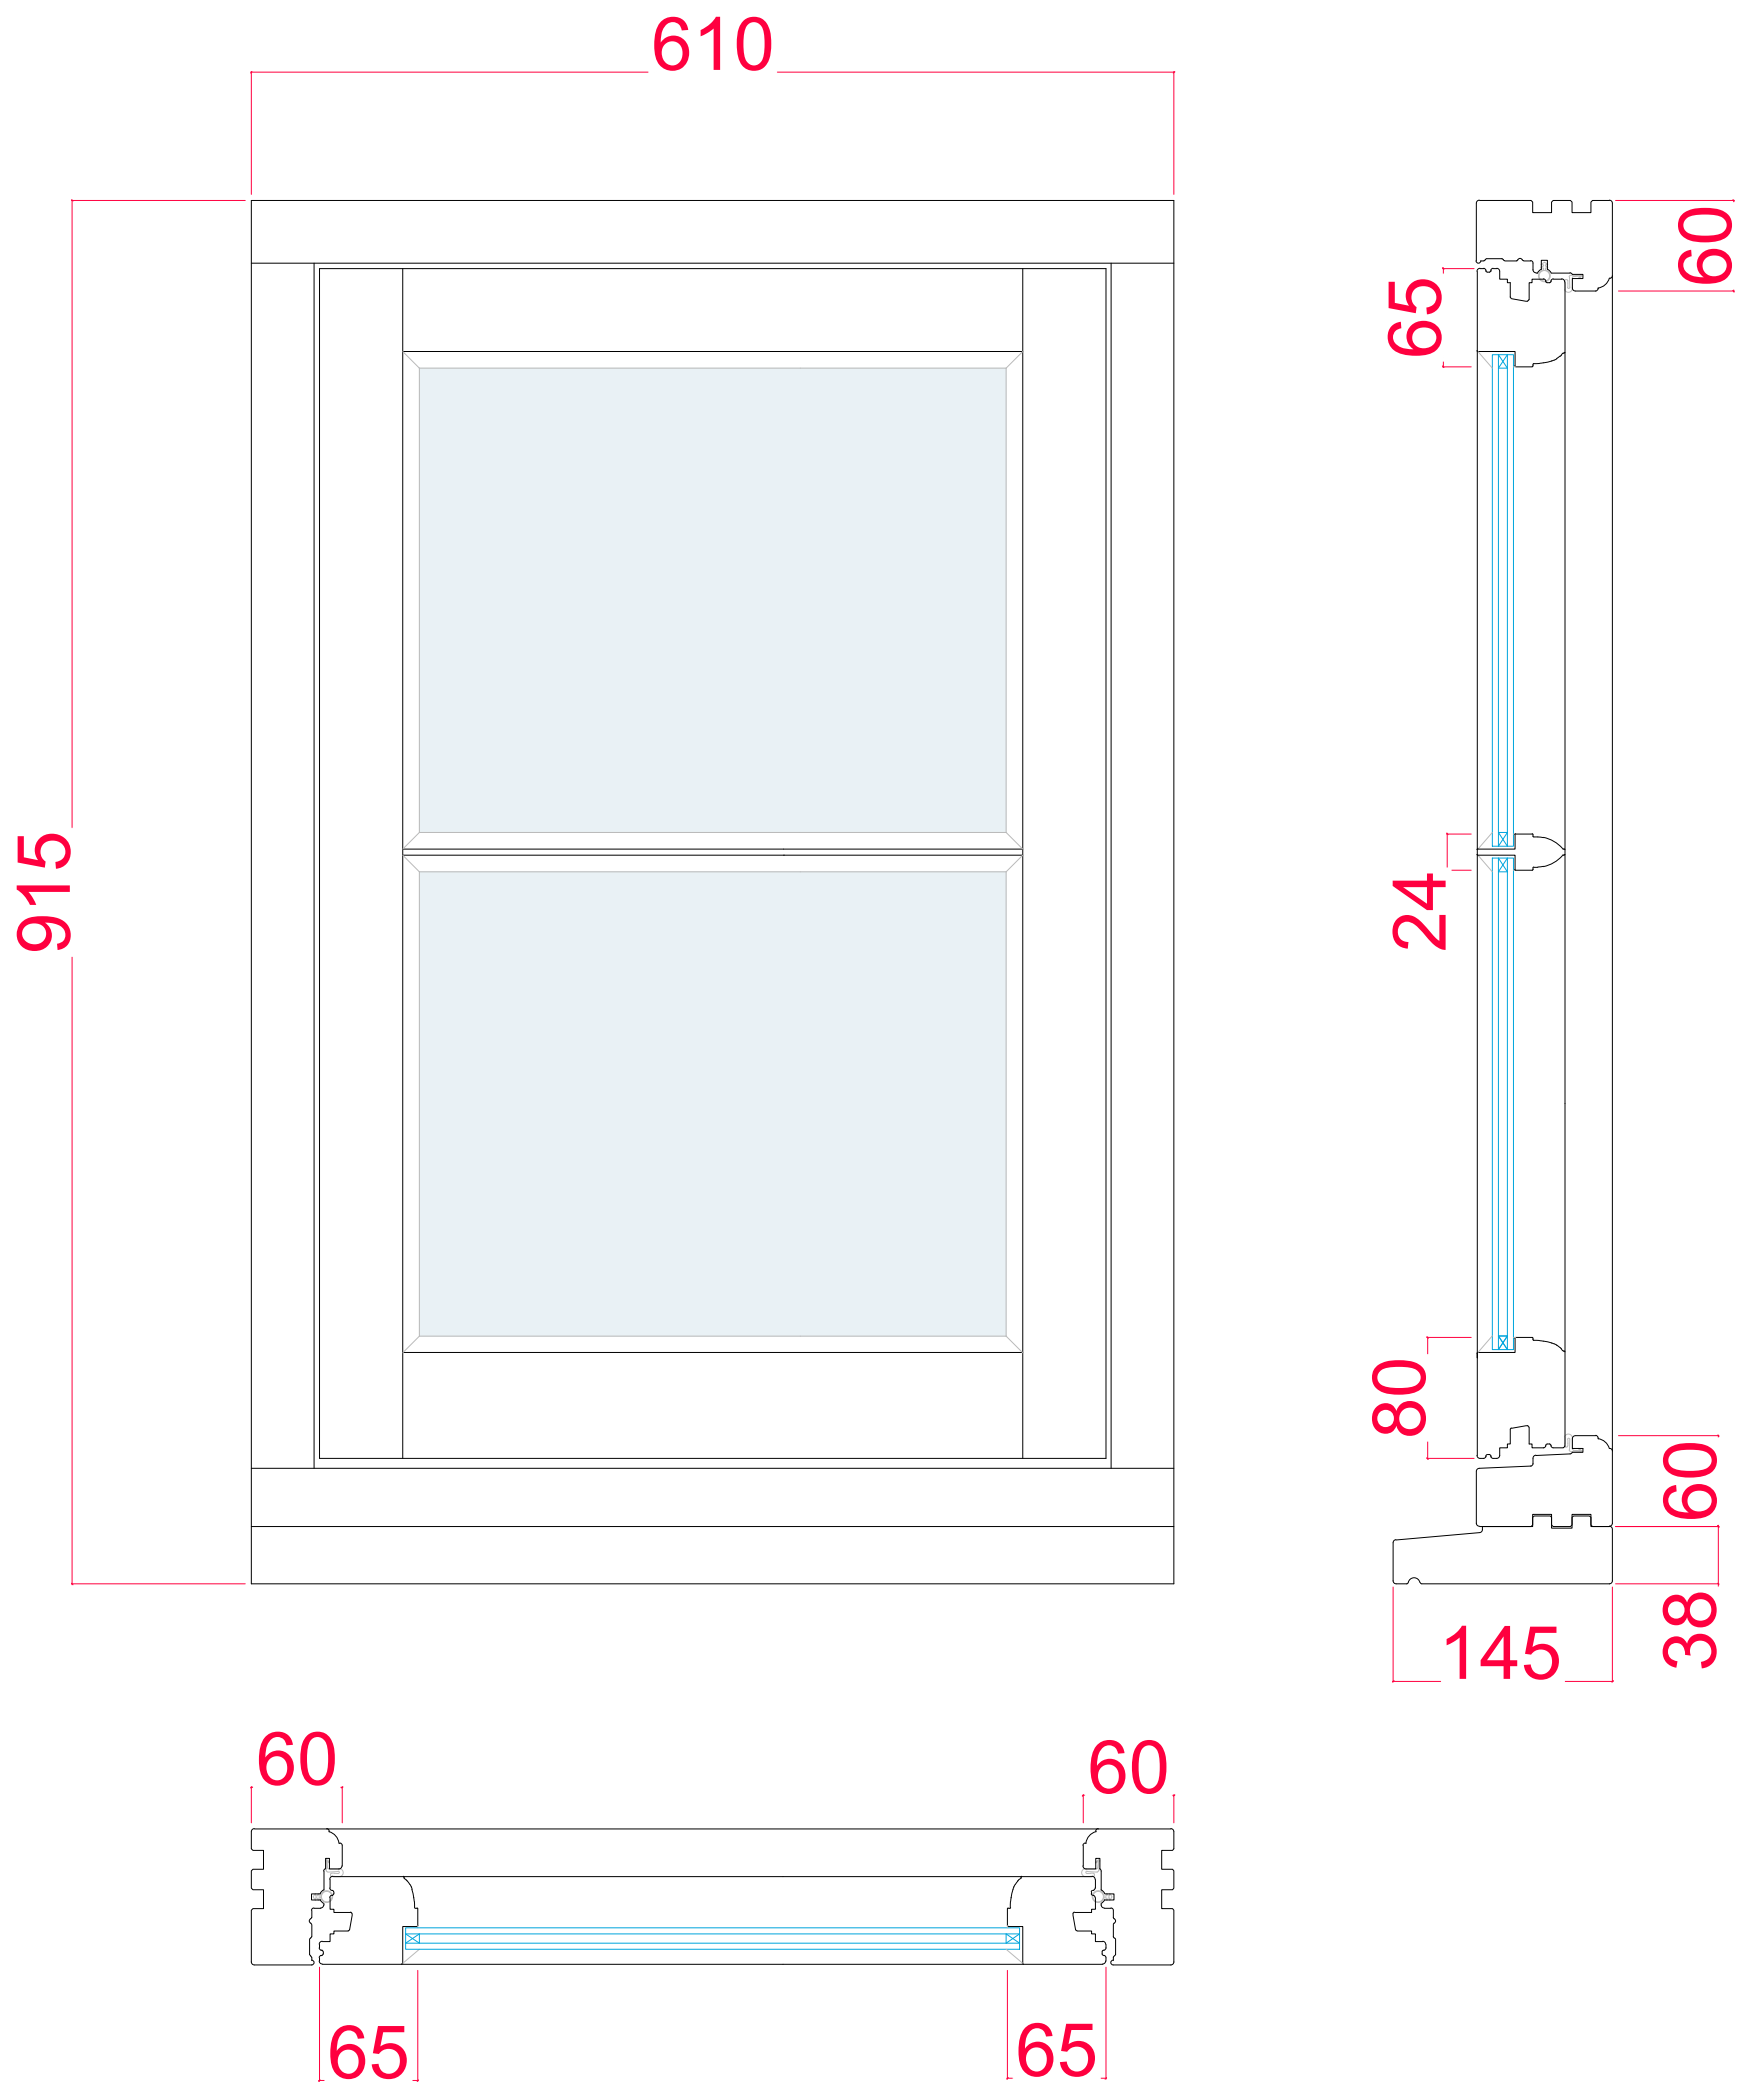


PRODUCT RANGE:		Flush Casement (Ovolo) 14mm Putty Glazed (24mm True Bar)		
TITLE		Whitworth 2315-1-V4 Item 1-Window 1 Item 2-Window 2		
DRAWN BY:	CP	DATE DRAWN:	23/05/2024	SCALE: 1:5