


Scope of Works - Planning

- E01Existing fascia signage to be replaced with new, to align with current brand guidelines. To be replaced 'like for like' in terms of materials & illumination type.
- E02Existing projecting sign to be replaced with current version. To be replaced 'like for like' in terms of materials & illumination type.
- E03Existing 'nameplate' to be replaced with current equivalent, to display site address and opening hours.
- E04New vinyl sign to be installed to window as shown.

Please note: New ATM signage already approved under P/2023/0054 and WRO P/2023/0053.

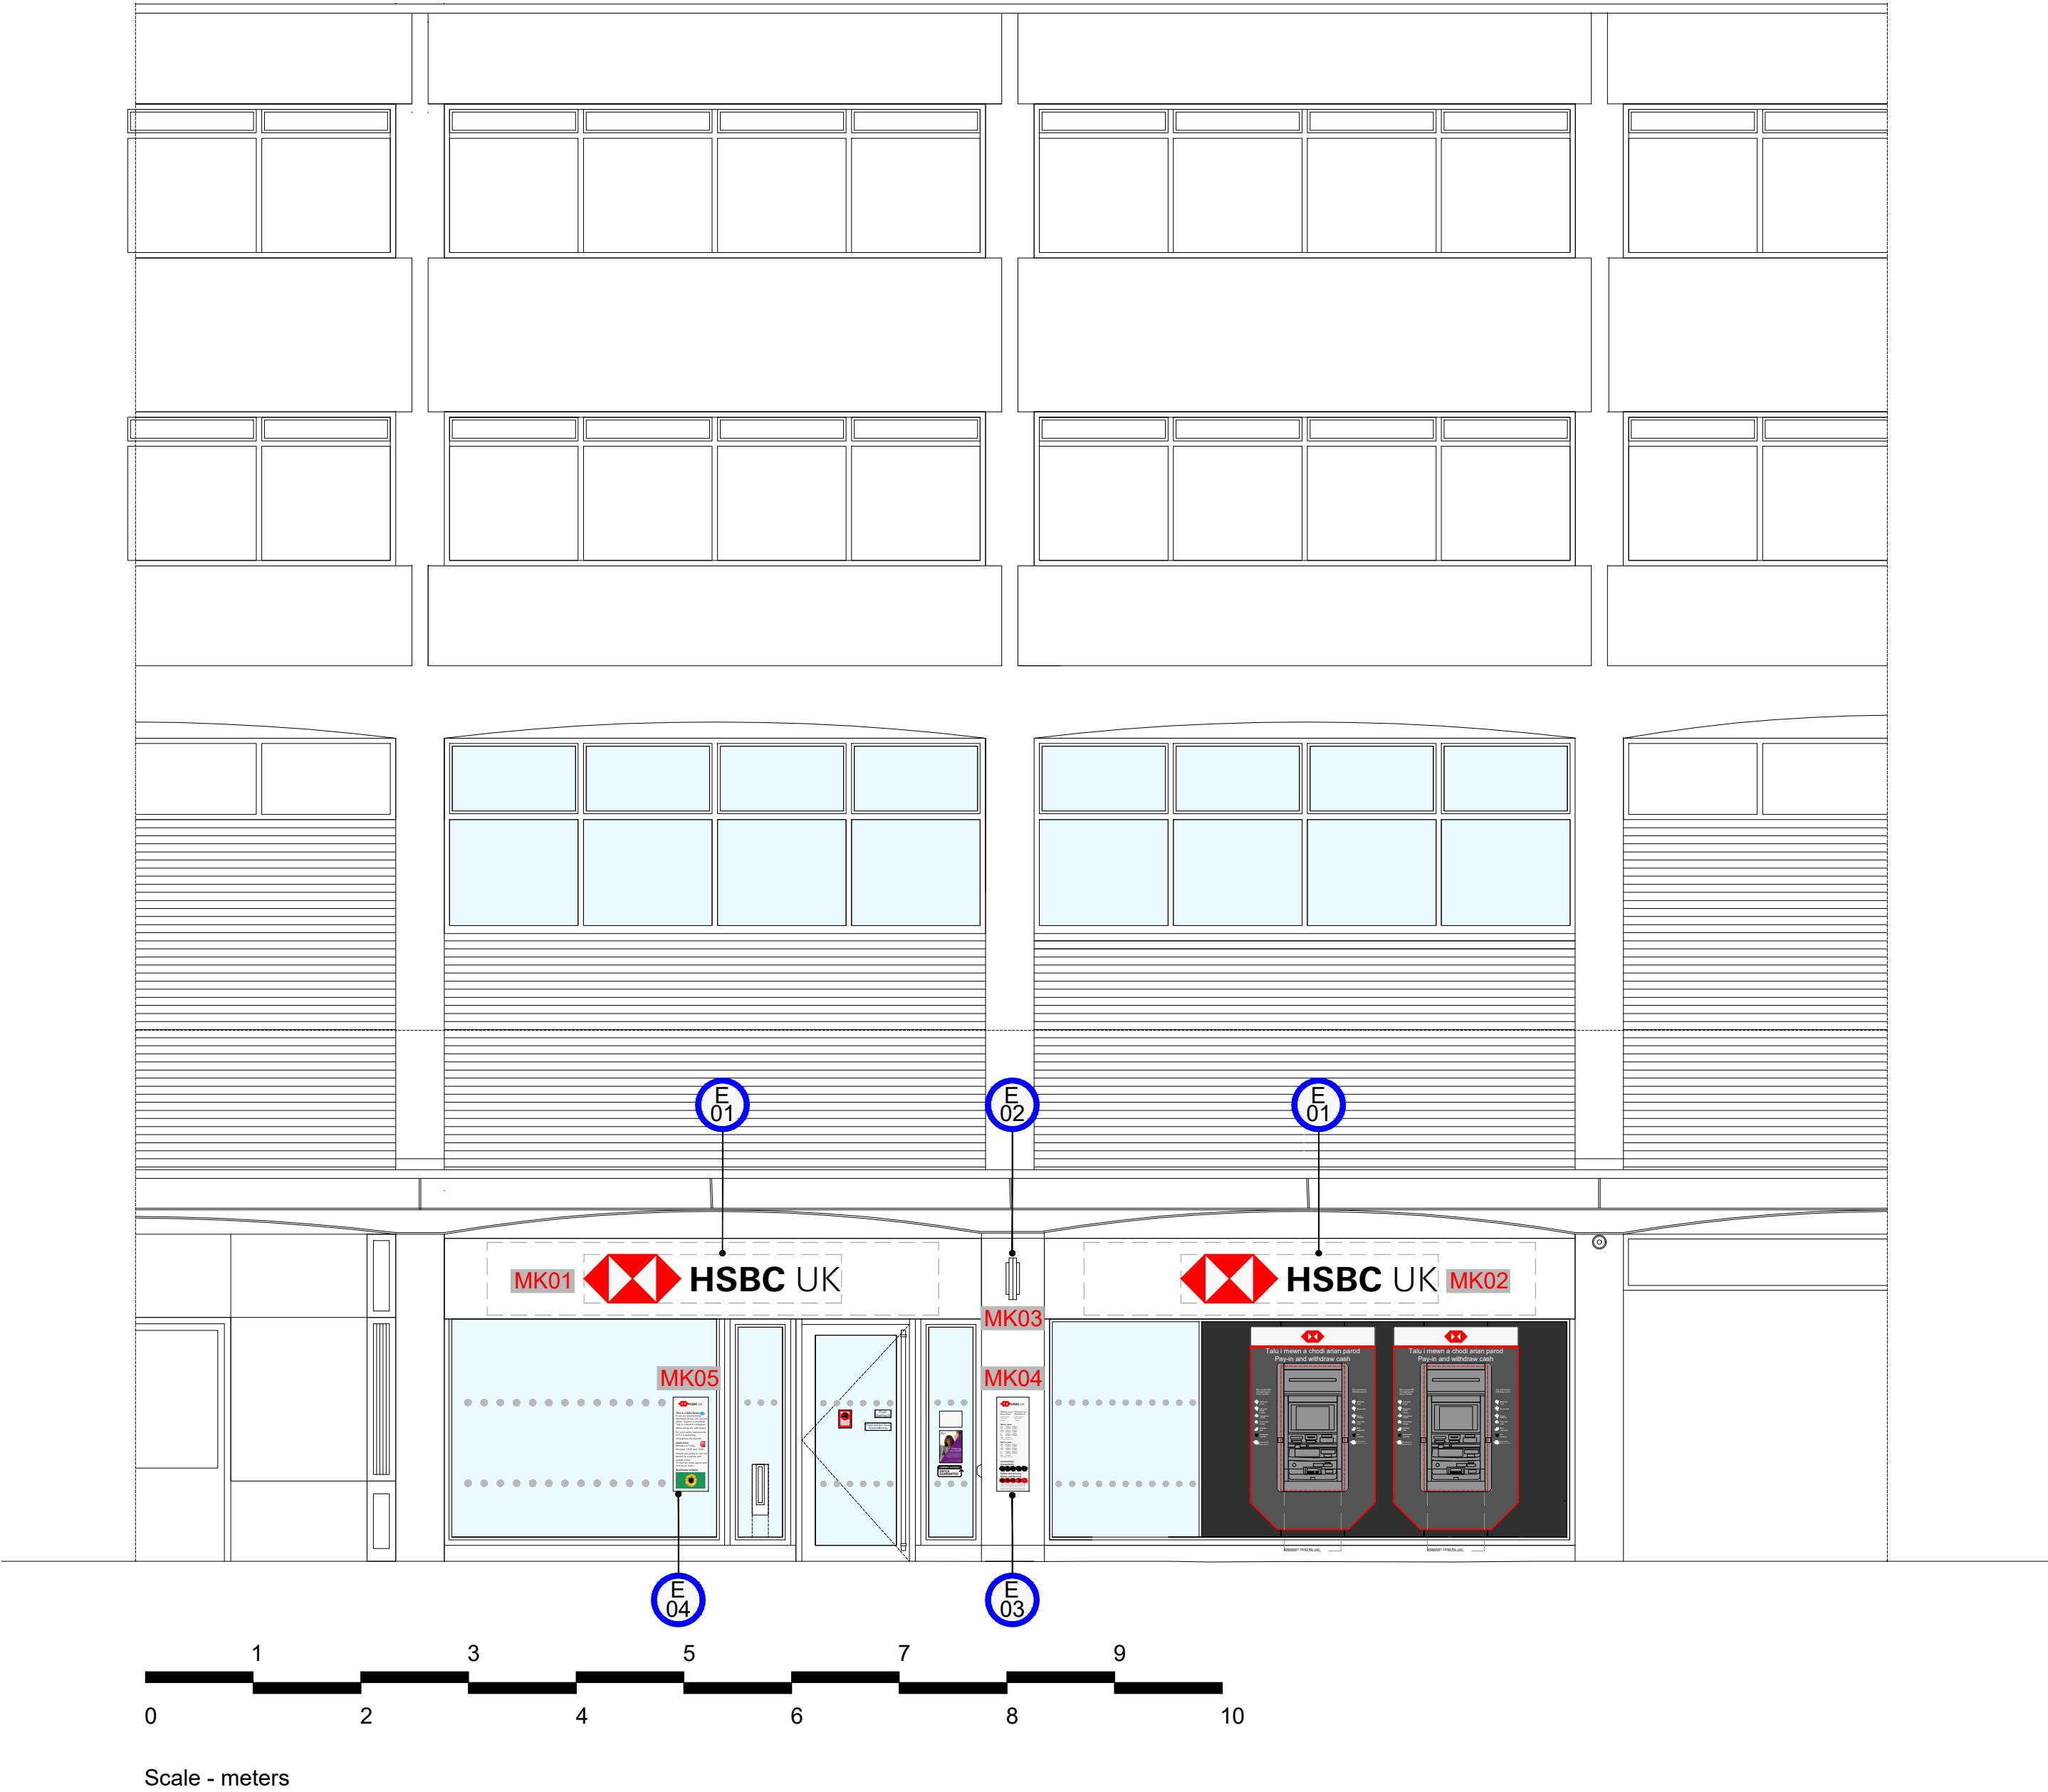

External Marketing

Dwg Ref.	Art Ref.	Artwork Example	Material/Notes/Bespoke Text
MK01 MK02			Individually built up letters & logo. Halo illuminated letters with full face & halo illuminated logo. Hex Height 450mm. New white aluminium fascia panels to same extent as existing.
MK03			Aluminium wall bracket and face panels. With Opal acrylic HSBC Logo insert. Internally illuminated.
MK04			White acrylic faced name plate. 'HSBC UK Bank plc Wrexham Regent Street' Opening Hours TBC 'We're open' Monday -am to -pm Tuesday -am to -pm Wednesday -am to -pm Thursday -am to -pm Friday -am to -pm Saturday -am to -pm Sunday -am to -pm Counter service times may vary Accessibility No dogs, helmets, photography, firearms, mobile phones, bicycles. Safety and Security CCTV, Visually impaired, Wheelchair access, Hearing loops, Wifi Available. A range of security measures are deployed in this branch, staff are unable to override these devices.
MK05			Reverse applied vinyl. Safe space, quiet hour & Sunflower scheme vinyl. Quiet hour Monday to Friday between 14:00 and 15:00 Welsh version required.

Note: All new signage is to be Welsh / Bi-lingual where applicable.

Existing Site Photo's



PUBLIC

Notes:	Rev	Date	Notes	Rev	Date	Notes
Copyright of this drawing is reserved by AXIS Architecture and issued on the condition that it is not copied, reproduced or disclosed to any third party either wholly or in part without the consent in writing of AXIS Architecture. The contractor must verify all dimensions on site before making shop drawings or commencing work of any kind. No dimensions to be scaled from this drawing.			RESIDUAL RISK Wherever possible unnecessary risk is designed out of these proposals. Where residual risk remains this is assessed and identified on the relevant drawings with this symbol. Refer to the note and the relevant measures in the Health + Safety documentation			

Client Corporate Services		Project Wrexham Light				Title Proposed Elevation Elevation One			
Status PLANNING		Scale A1 1:50	A3 1:100	Date 04.12.23	Drawn LDD	Checked RAS	Job No. 27823-E1-PL1	Revision -	
AXIS Architecture and Design Ltd, Talbot Chambers, 2-6 North Church Street, Sheffield, S1 2DH.		tel: +44(0)114 2490944 fax: +44(0)114 2490966 www.axis-architecture.com designed@axis-architecture.com							