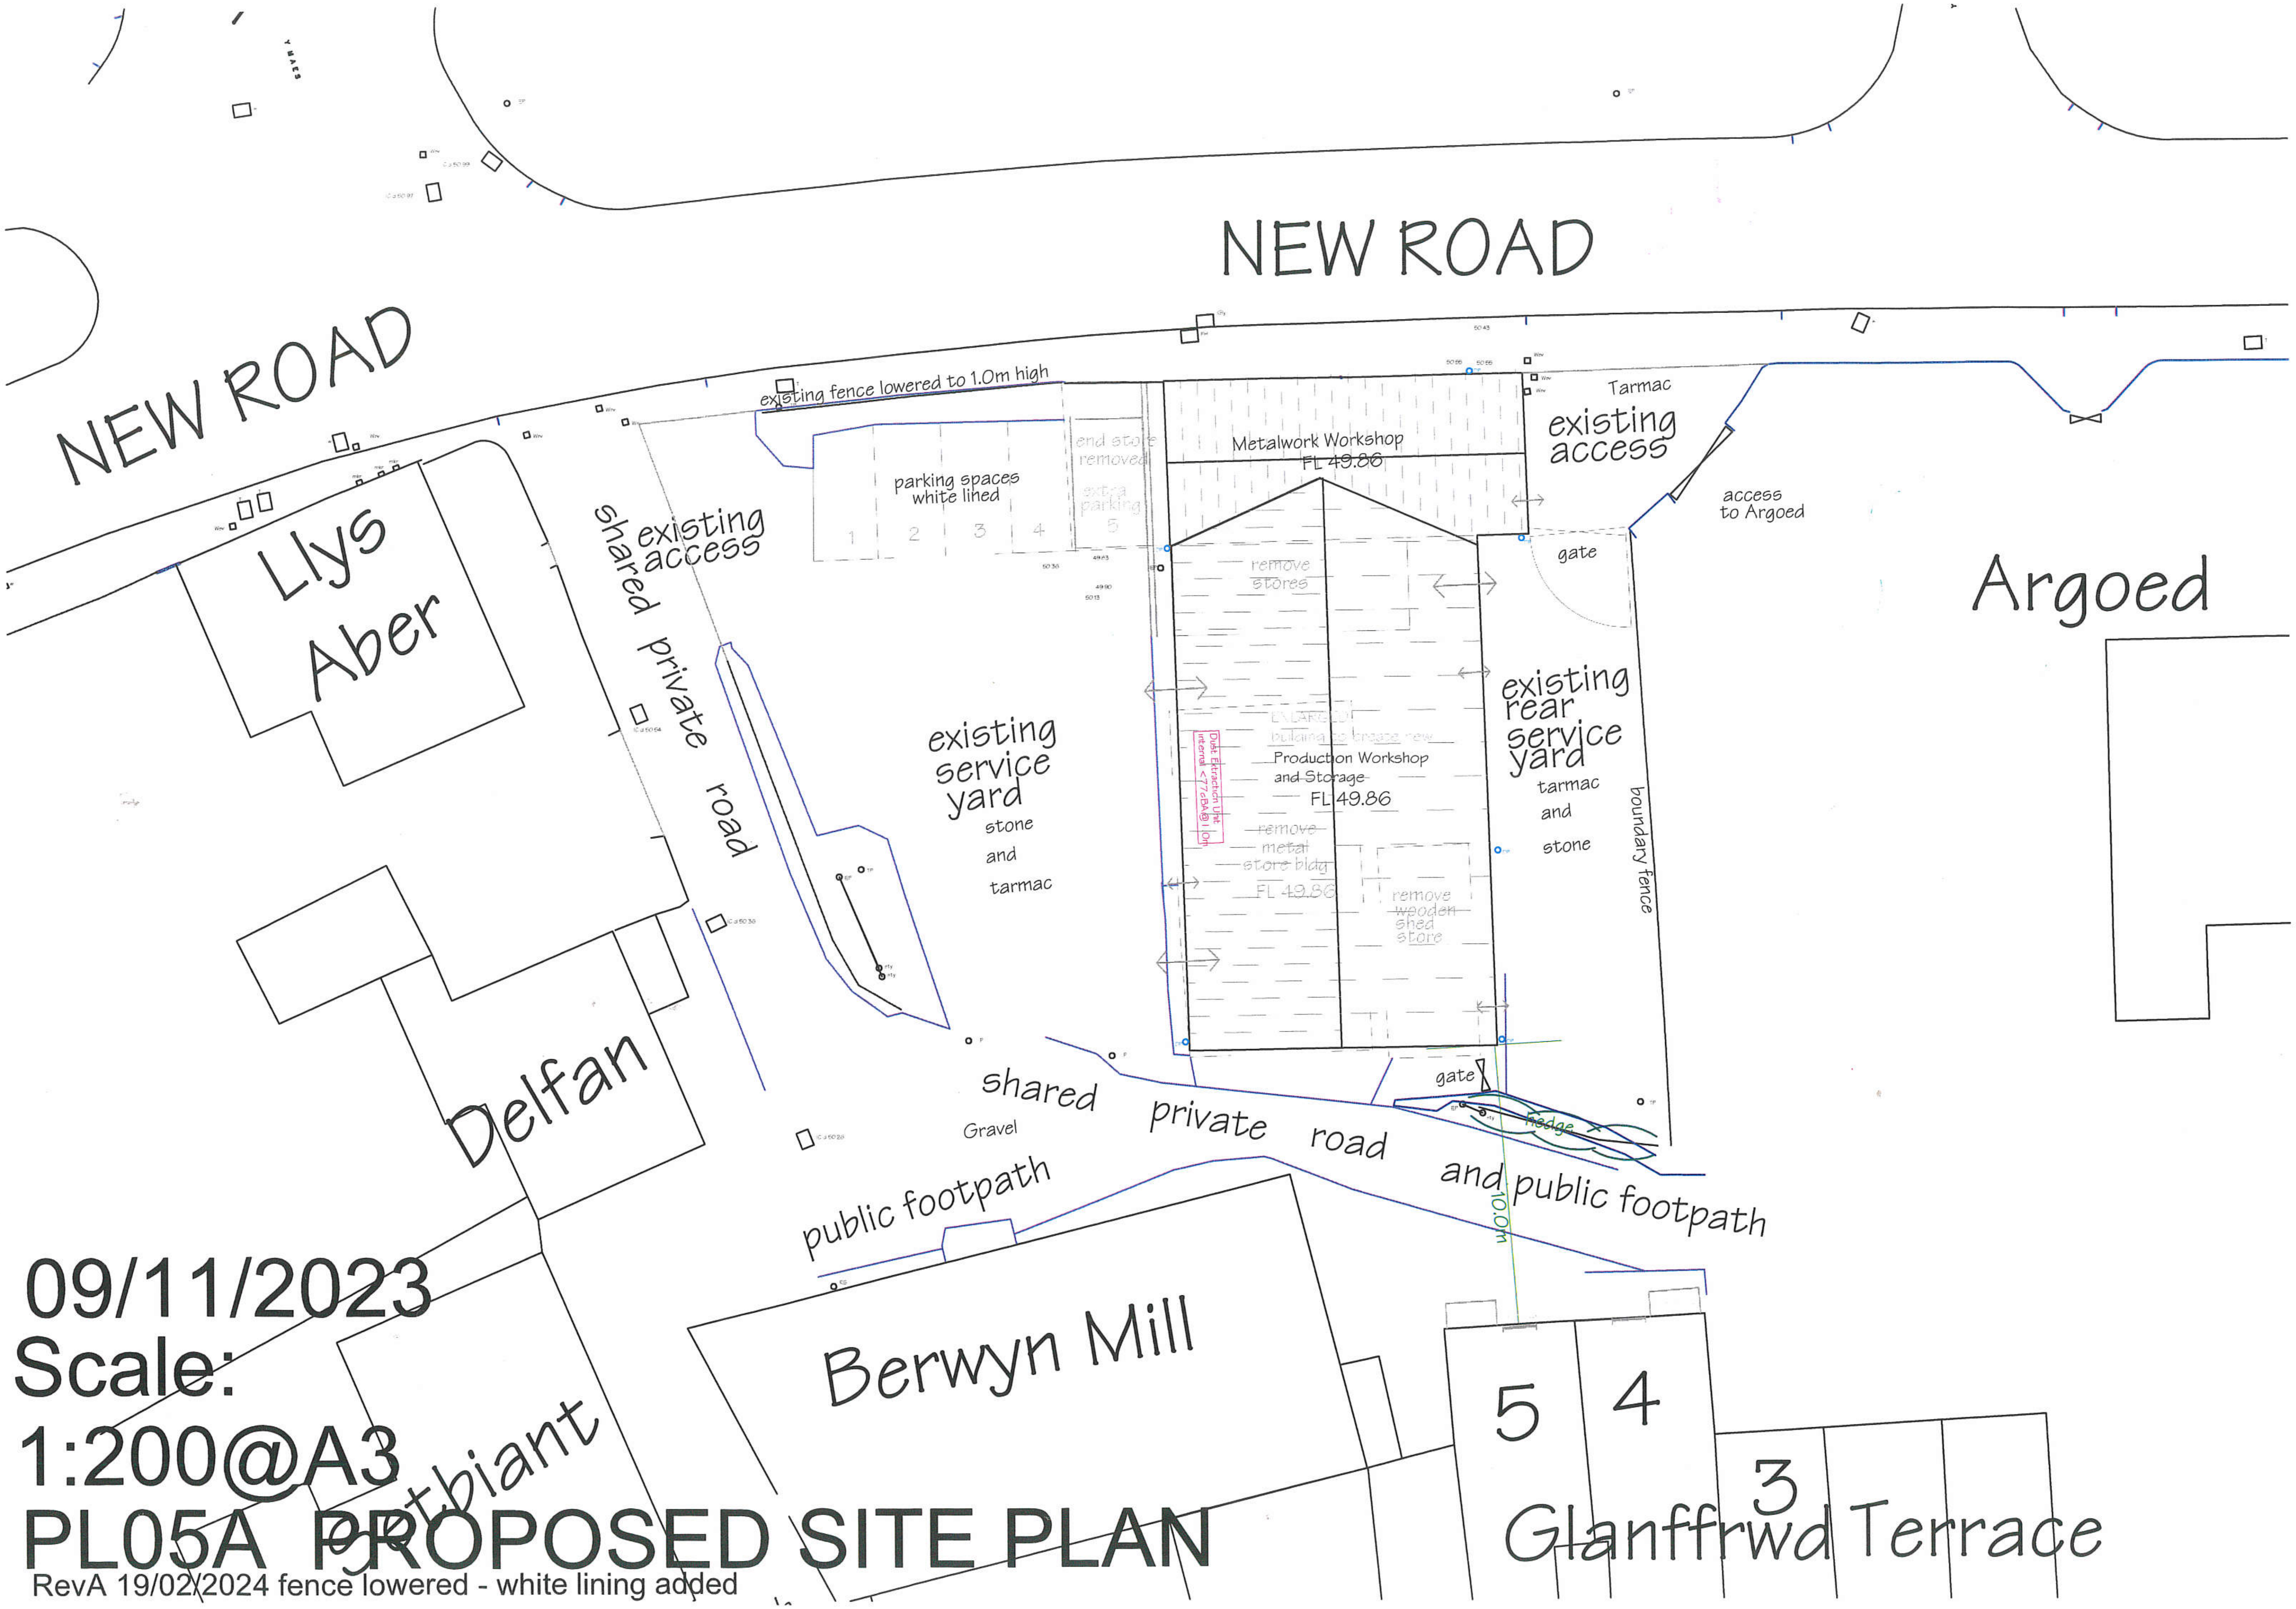

09/11/2023
Scale:
1:200@A3

PL05A PROPOSED SITE PLAN

RevA 19/02/2024 fence lowered - white lining added