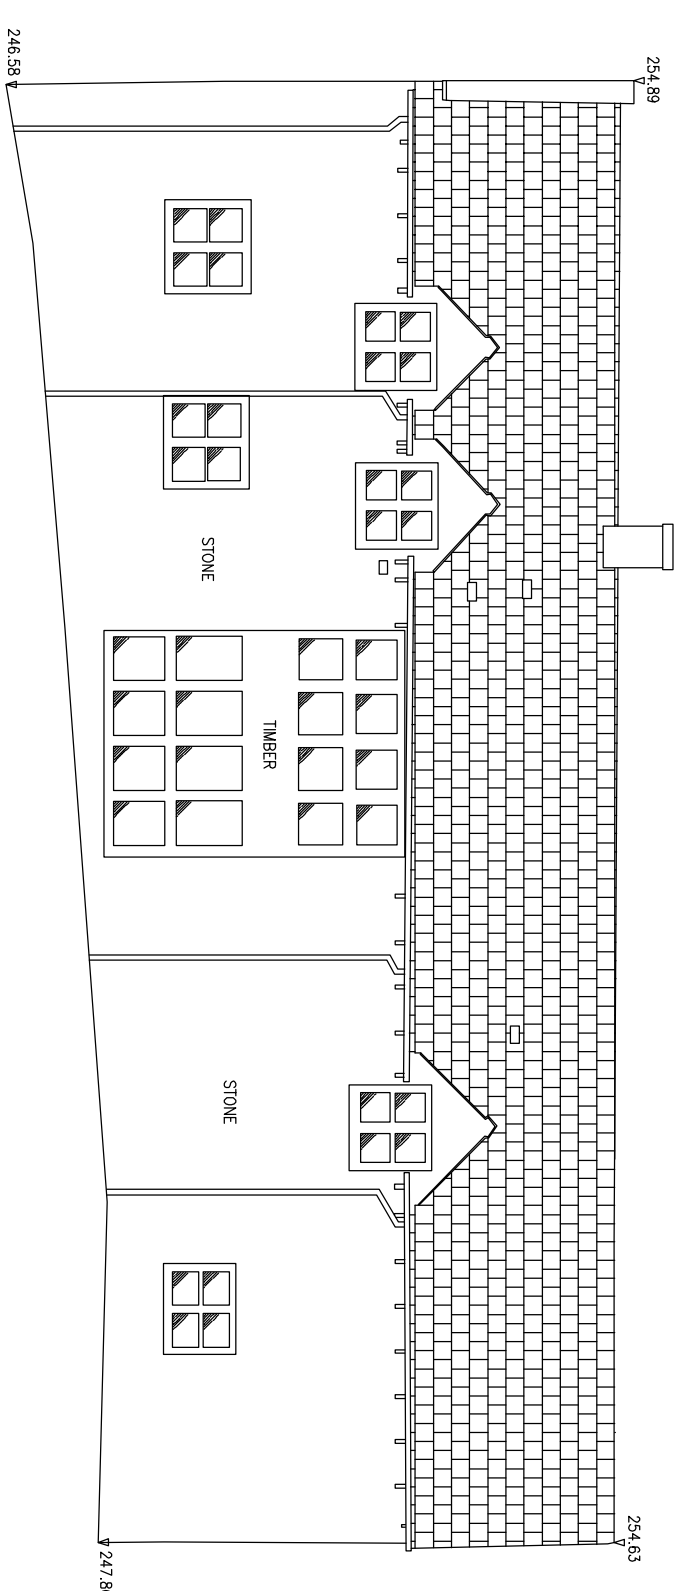
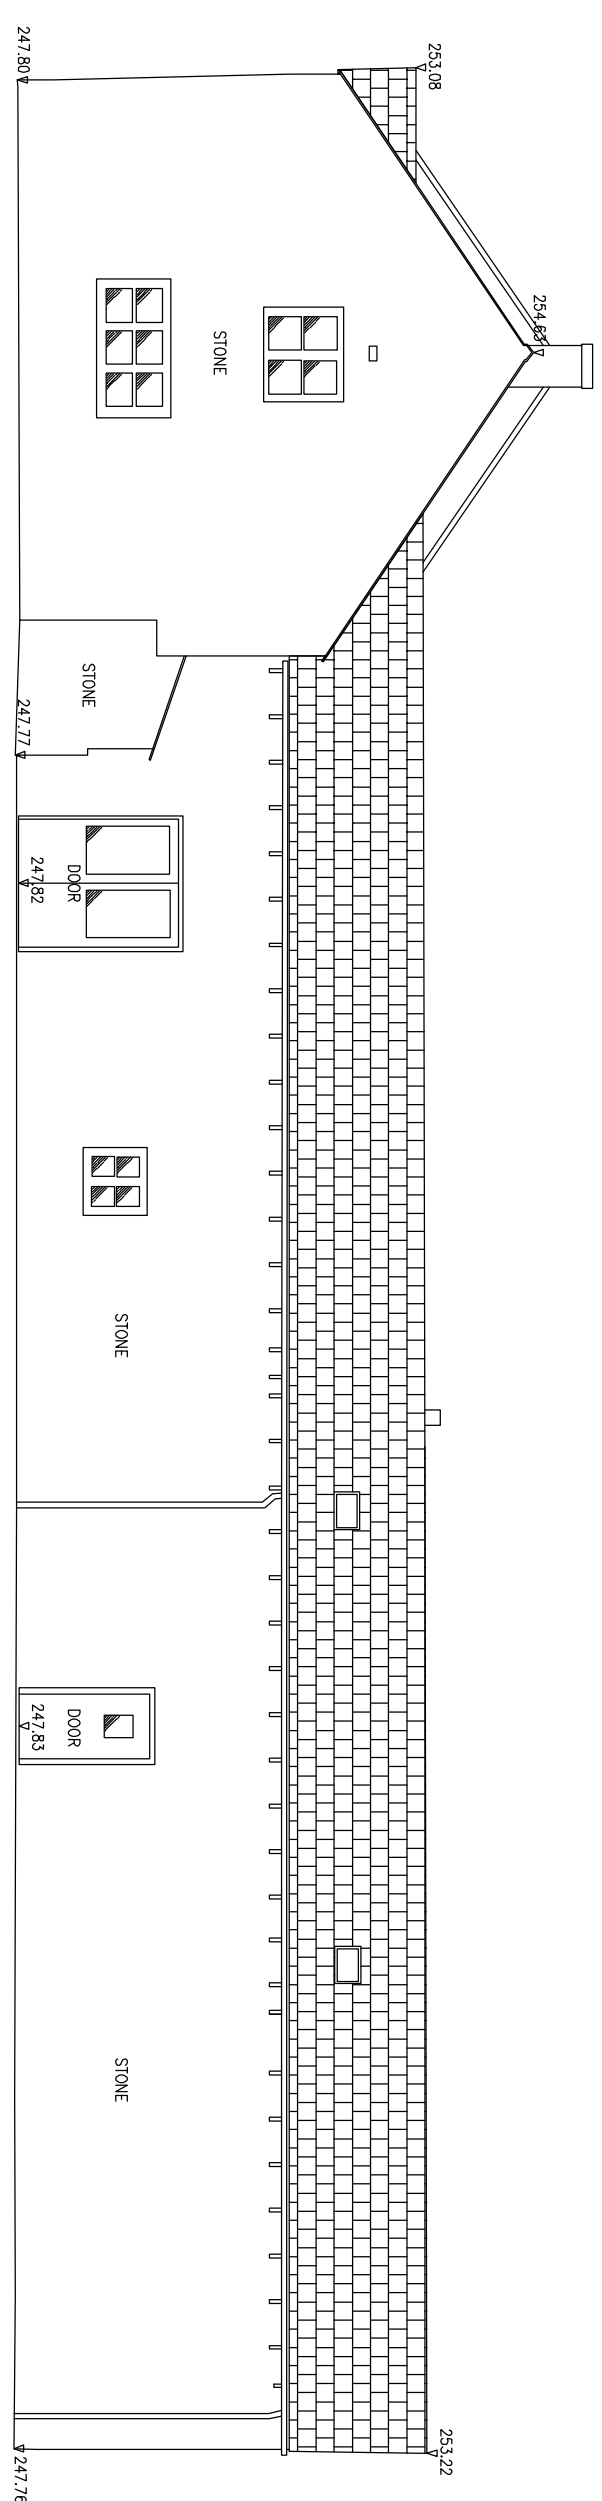
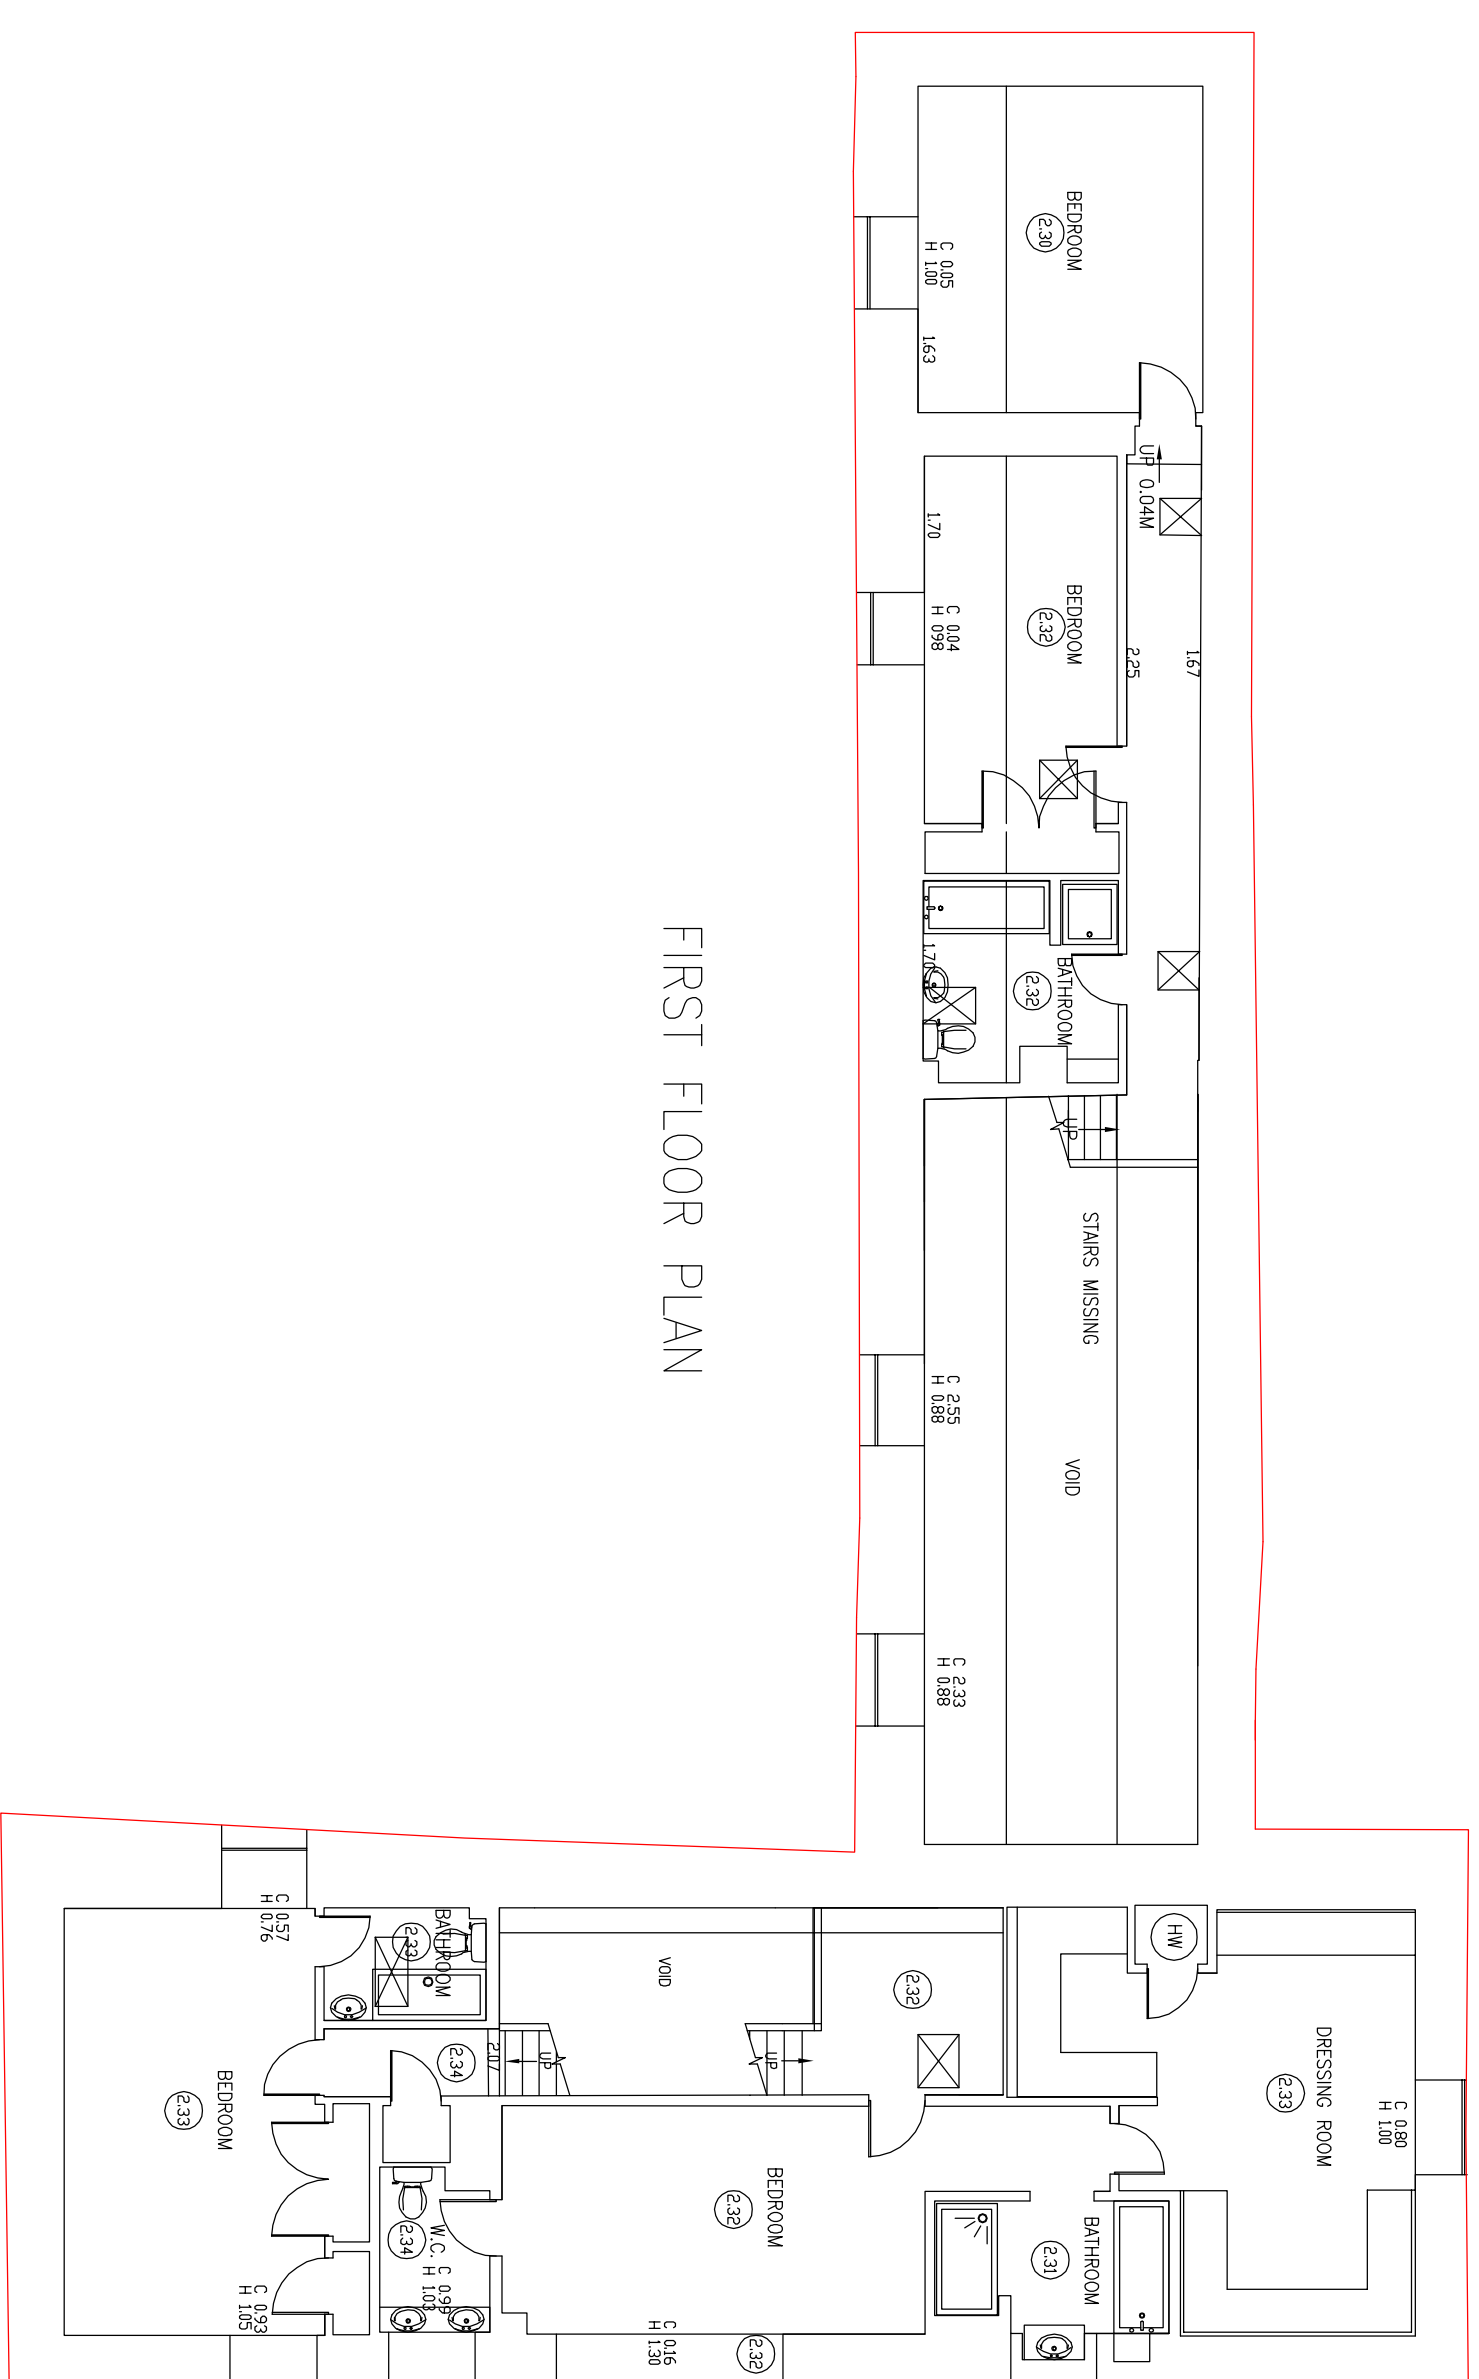
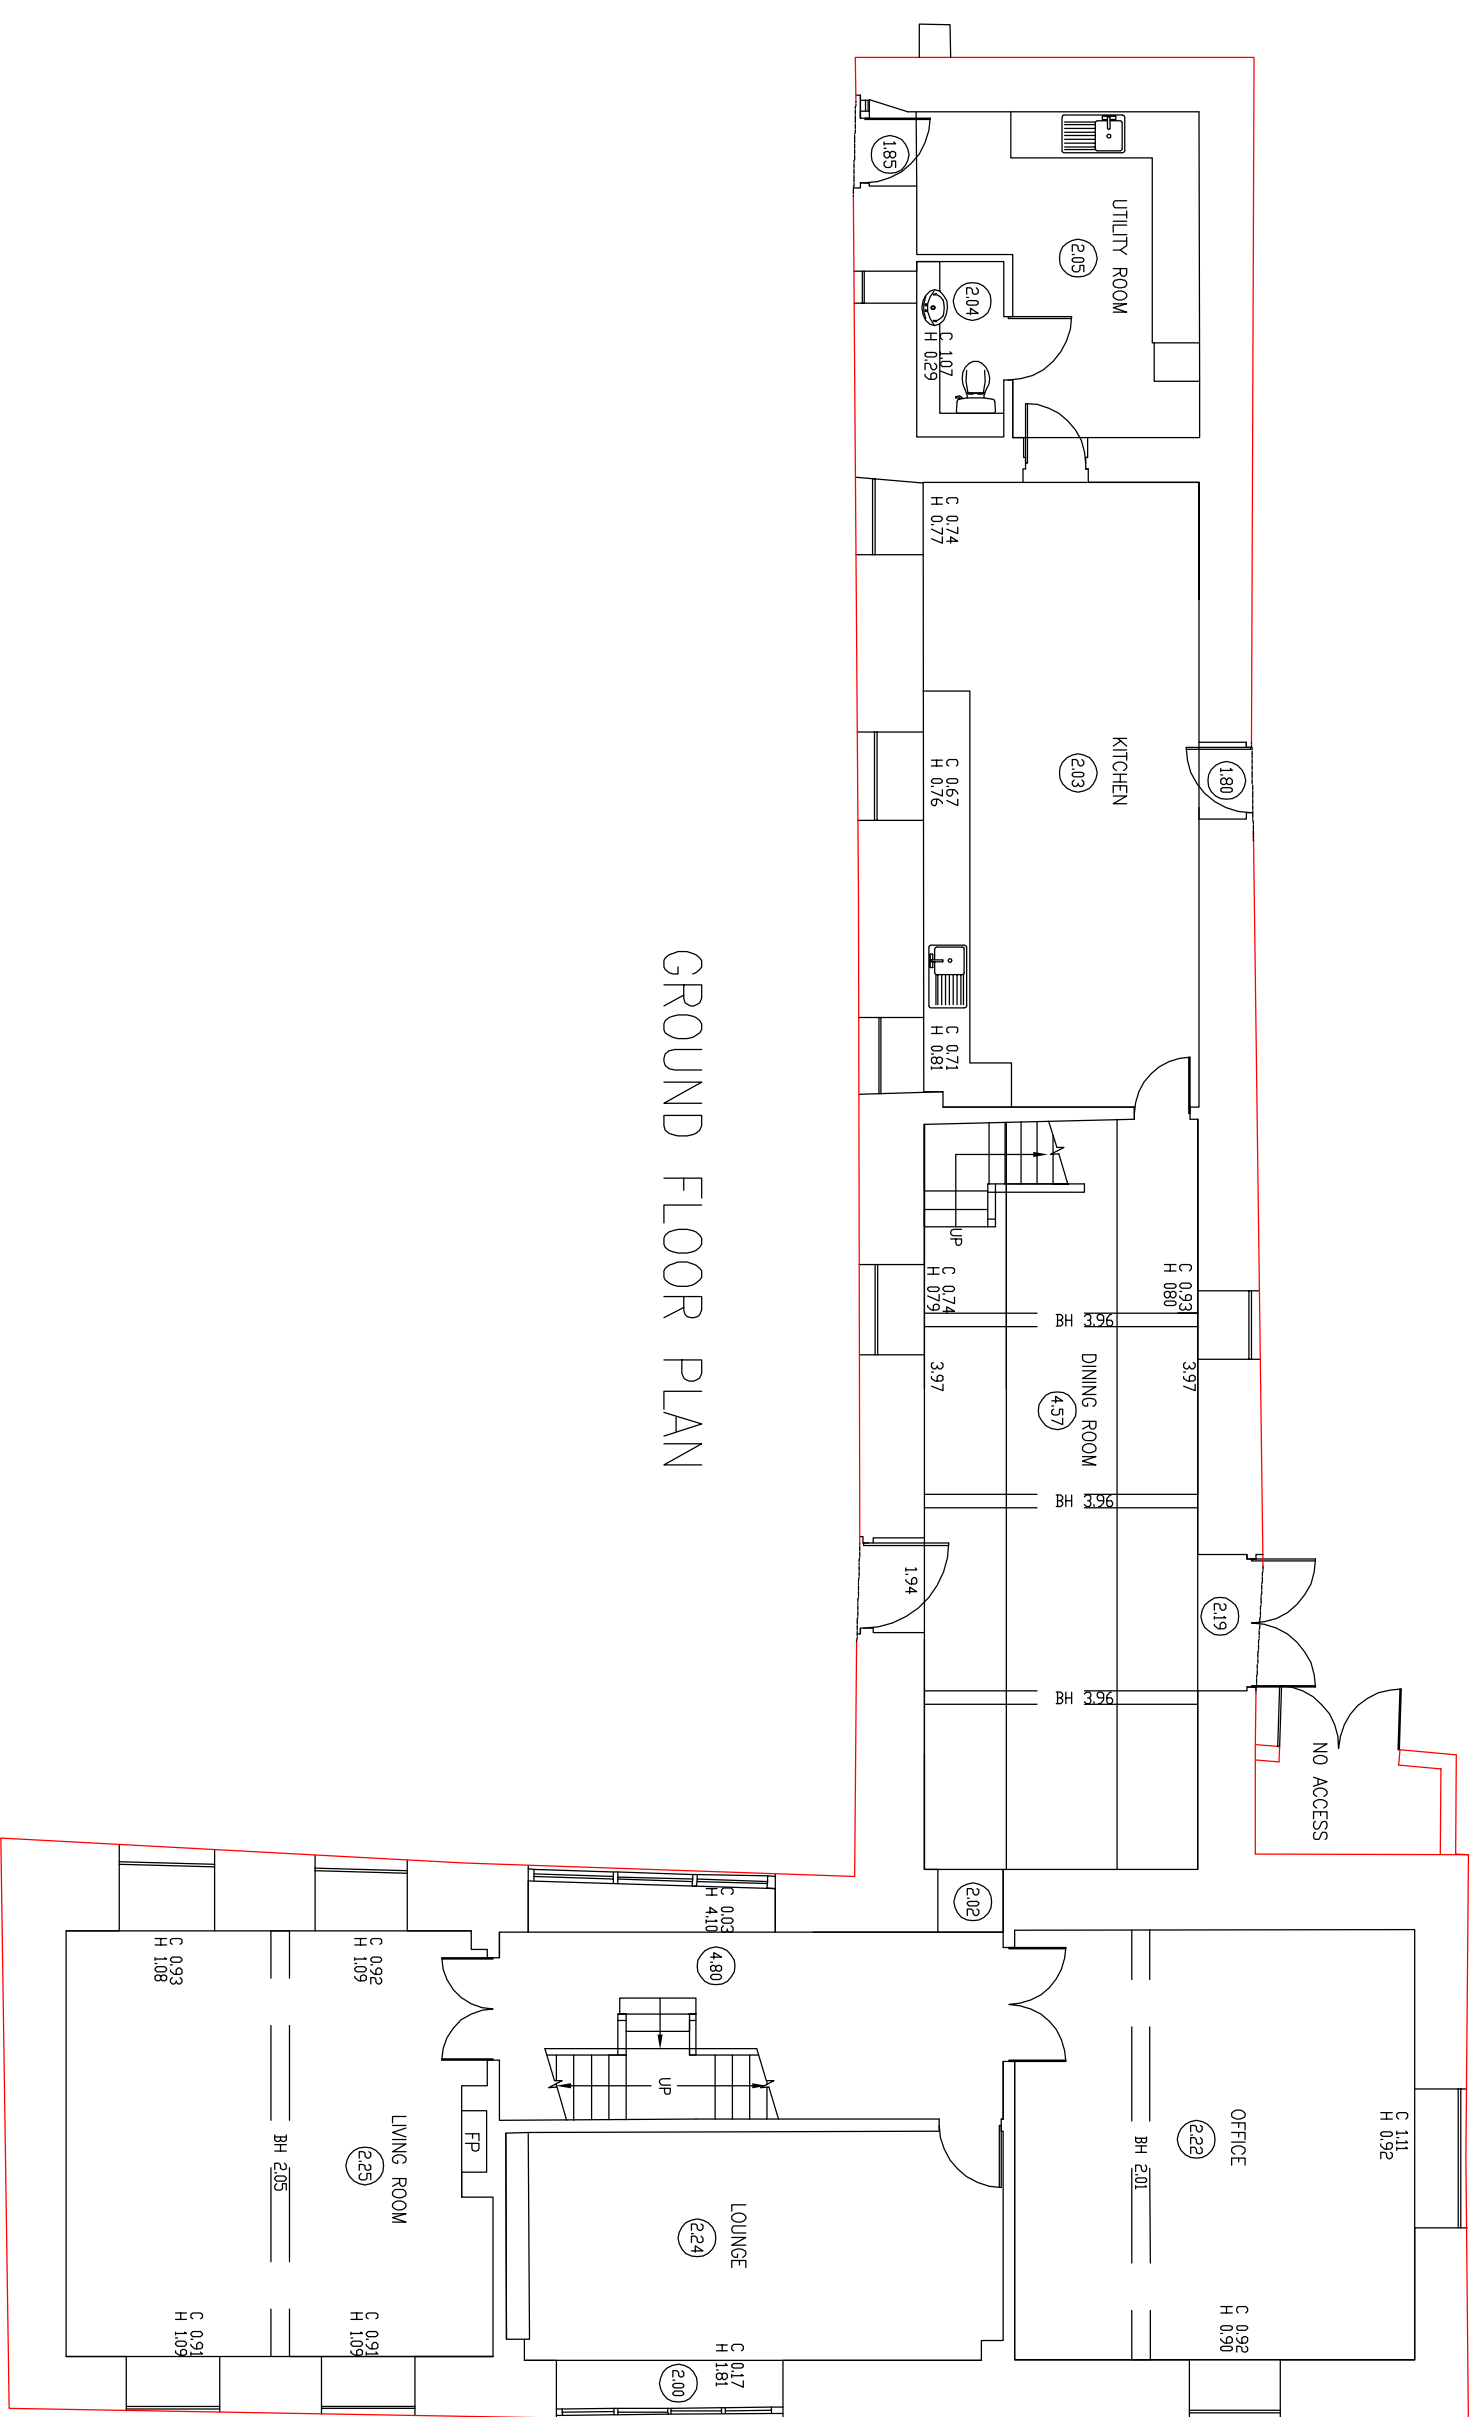
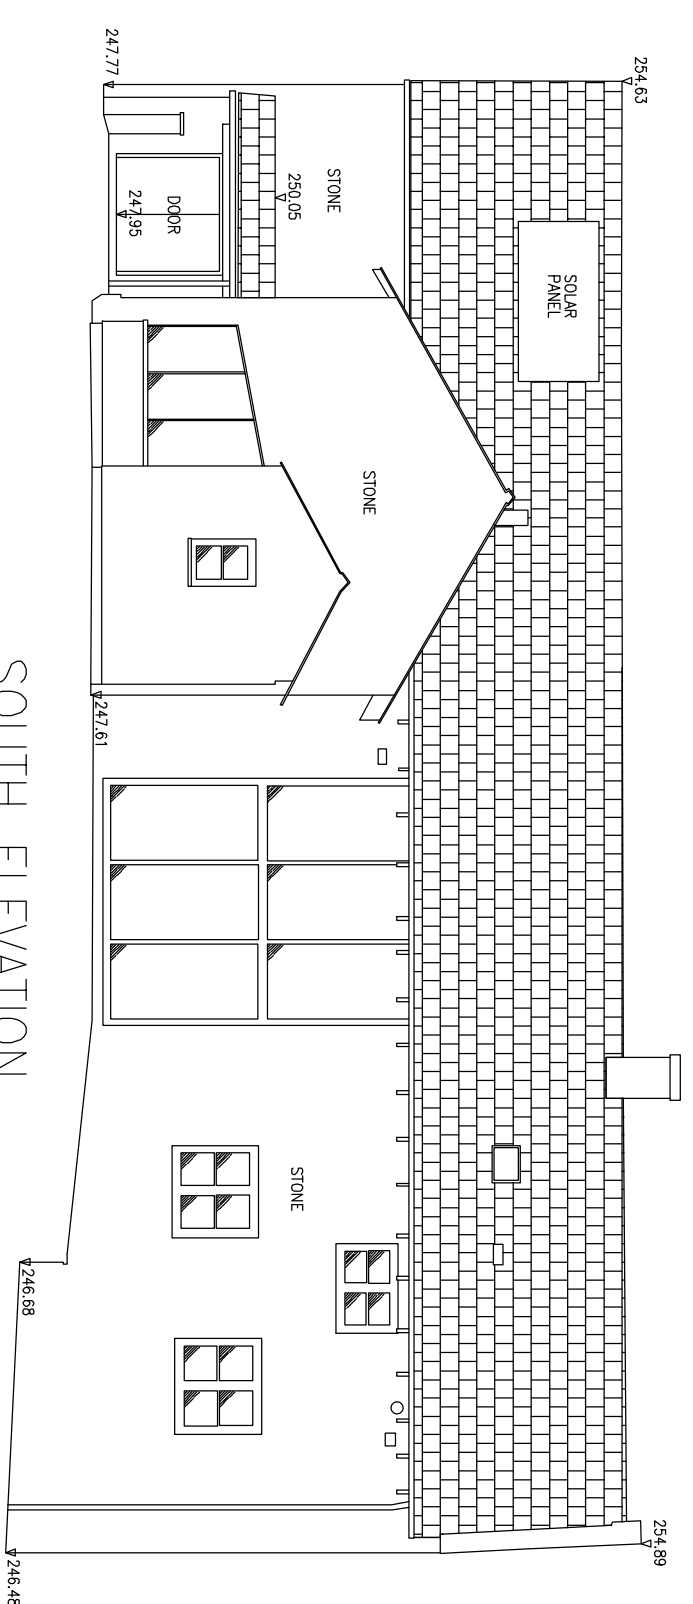
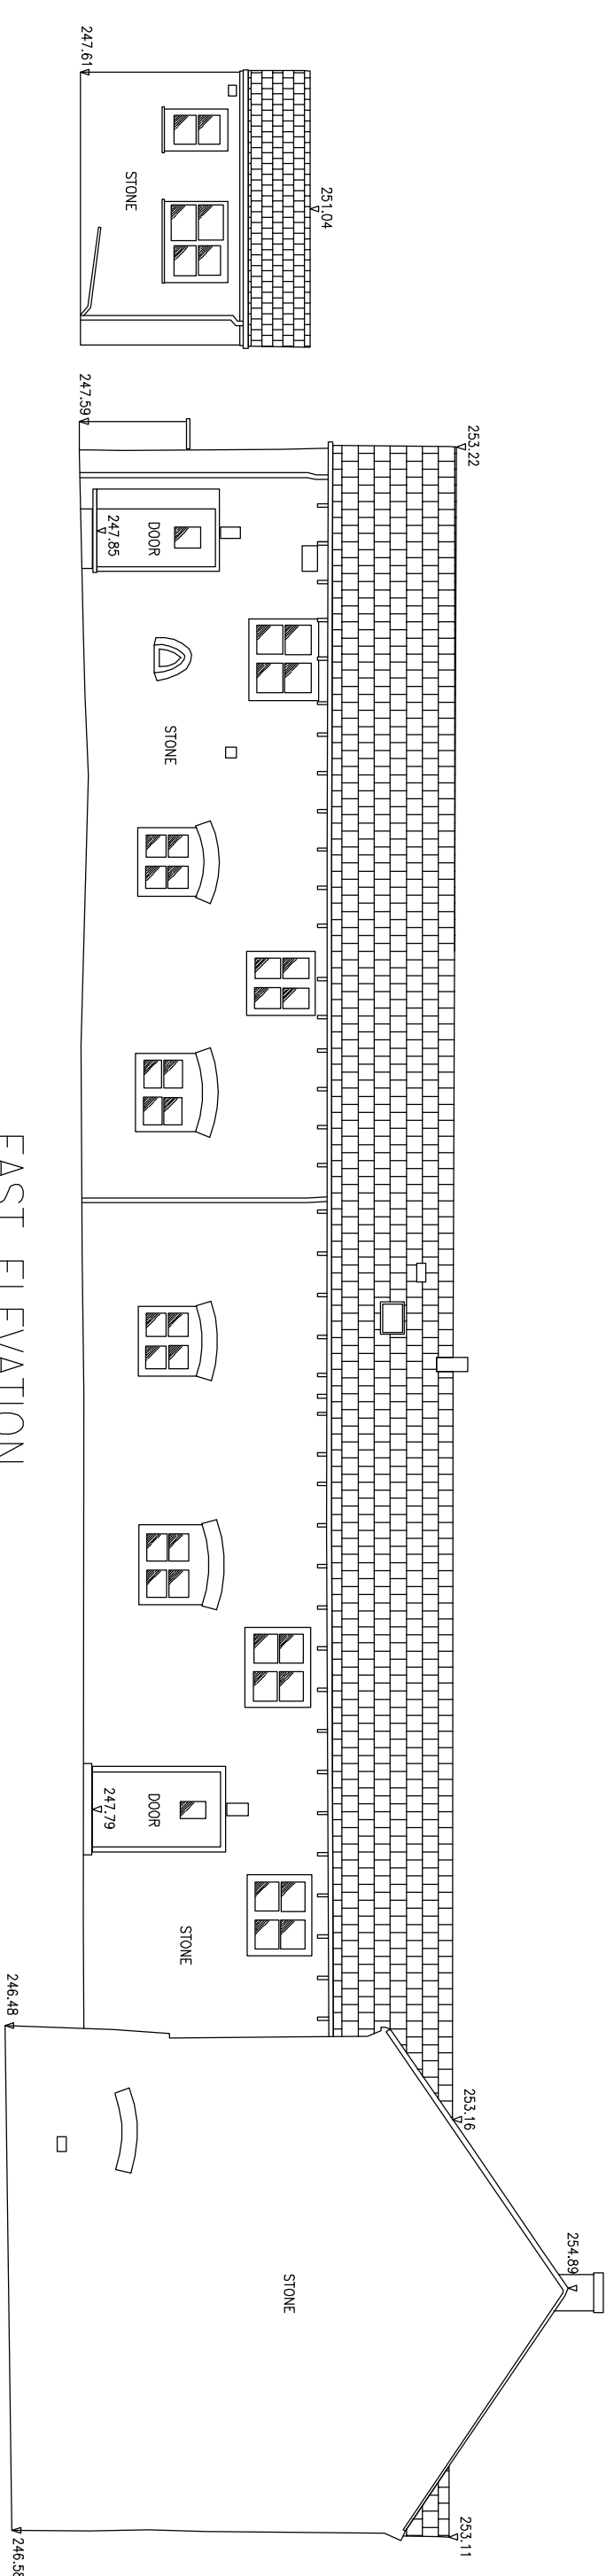


Abbreviation/Symbols (Measured Building Survey)	
	Window/Ceil Height
	Window Head Height
	Door Height
	Door Height
	Sidewalk Pipe
	Road Level
	Floor Level
	Floor to Ceiling Height
	Floor to Ceiling Height
	Vaulted Ceiling
	Line type
	Overhead Electricity Cables
	Overhead Telephone Cables
	Sink
	Tree/Bush
	Corned Station
	Borehole
	Tied hole
	Glass House
	Obm

[illegible]

Survey Notes:
Levels related to Ordnance Survey Datum - GPS CGC836


CPLS
Chris Partington Land Surveyors
56b Carrington Lane
Sale
Cheshire
M33 5NP
t: 0161 976 1194
www.cpls.co.uk enquiry@cpls.co.uk

Calder Peel
Market Court, 20-24 Church Street, Alfreton
Cheshire, WA14 4DW
T: 0161 929 7622

Project

The Barn, Bwlchgwyn, Wrexham
Elevations

Scale	Surveyed By	Date
1:100	J C	Oct 2012
Drawing No.	Checked By	Date
	GPS	Oct 2012
031012JC-01	Drawn By	Date
	J C	Oct 2012