
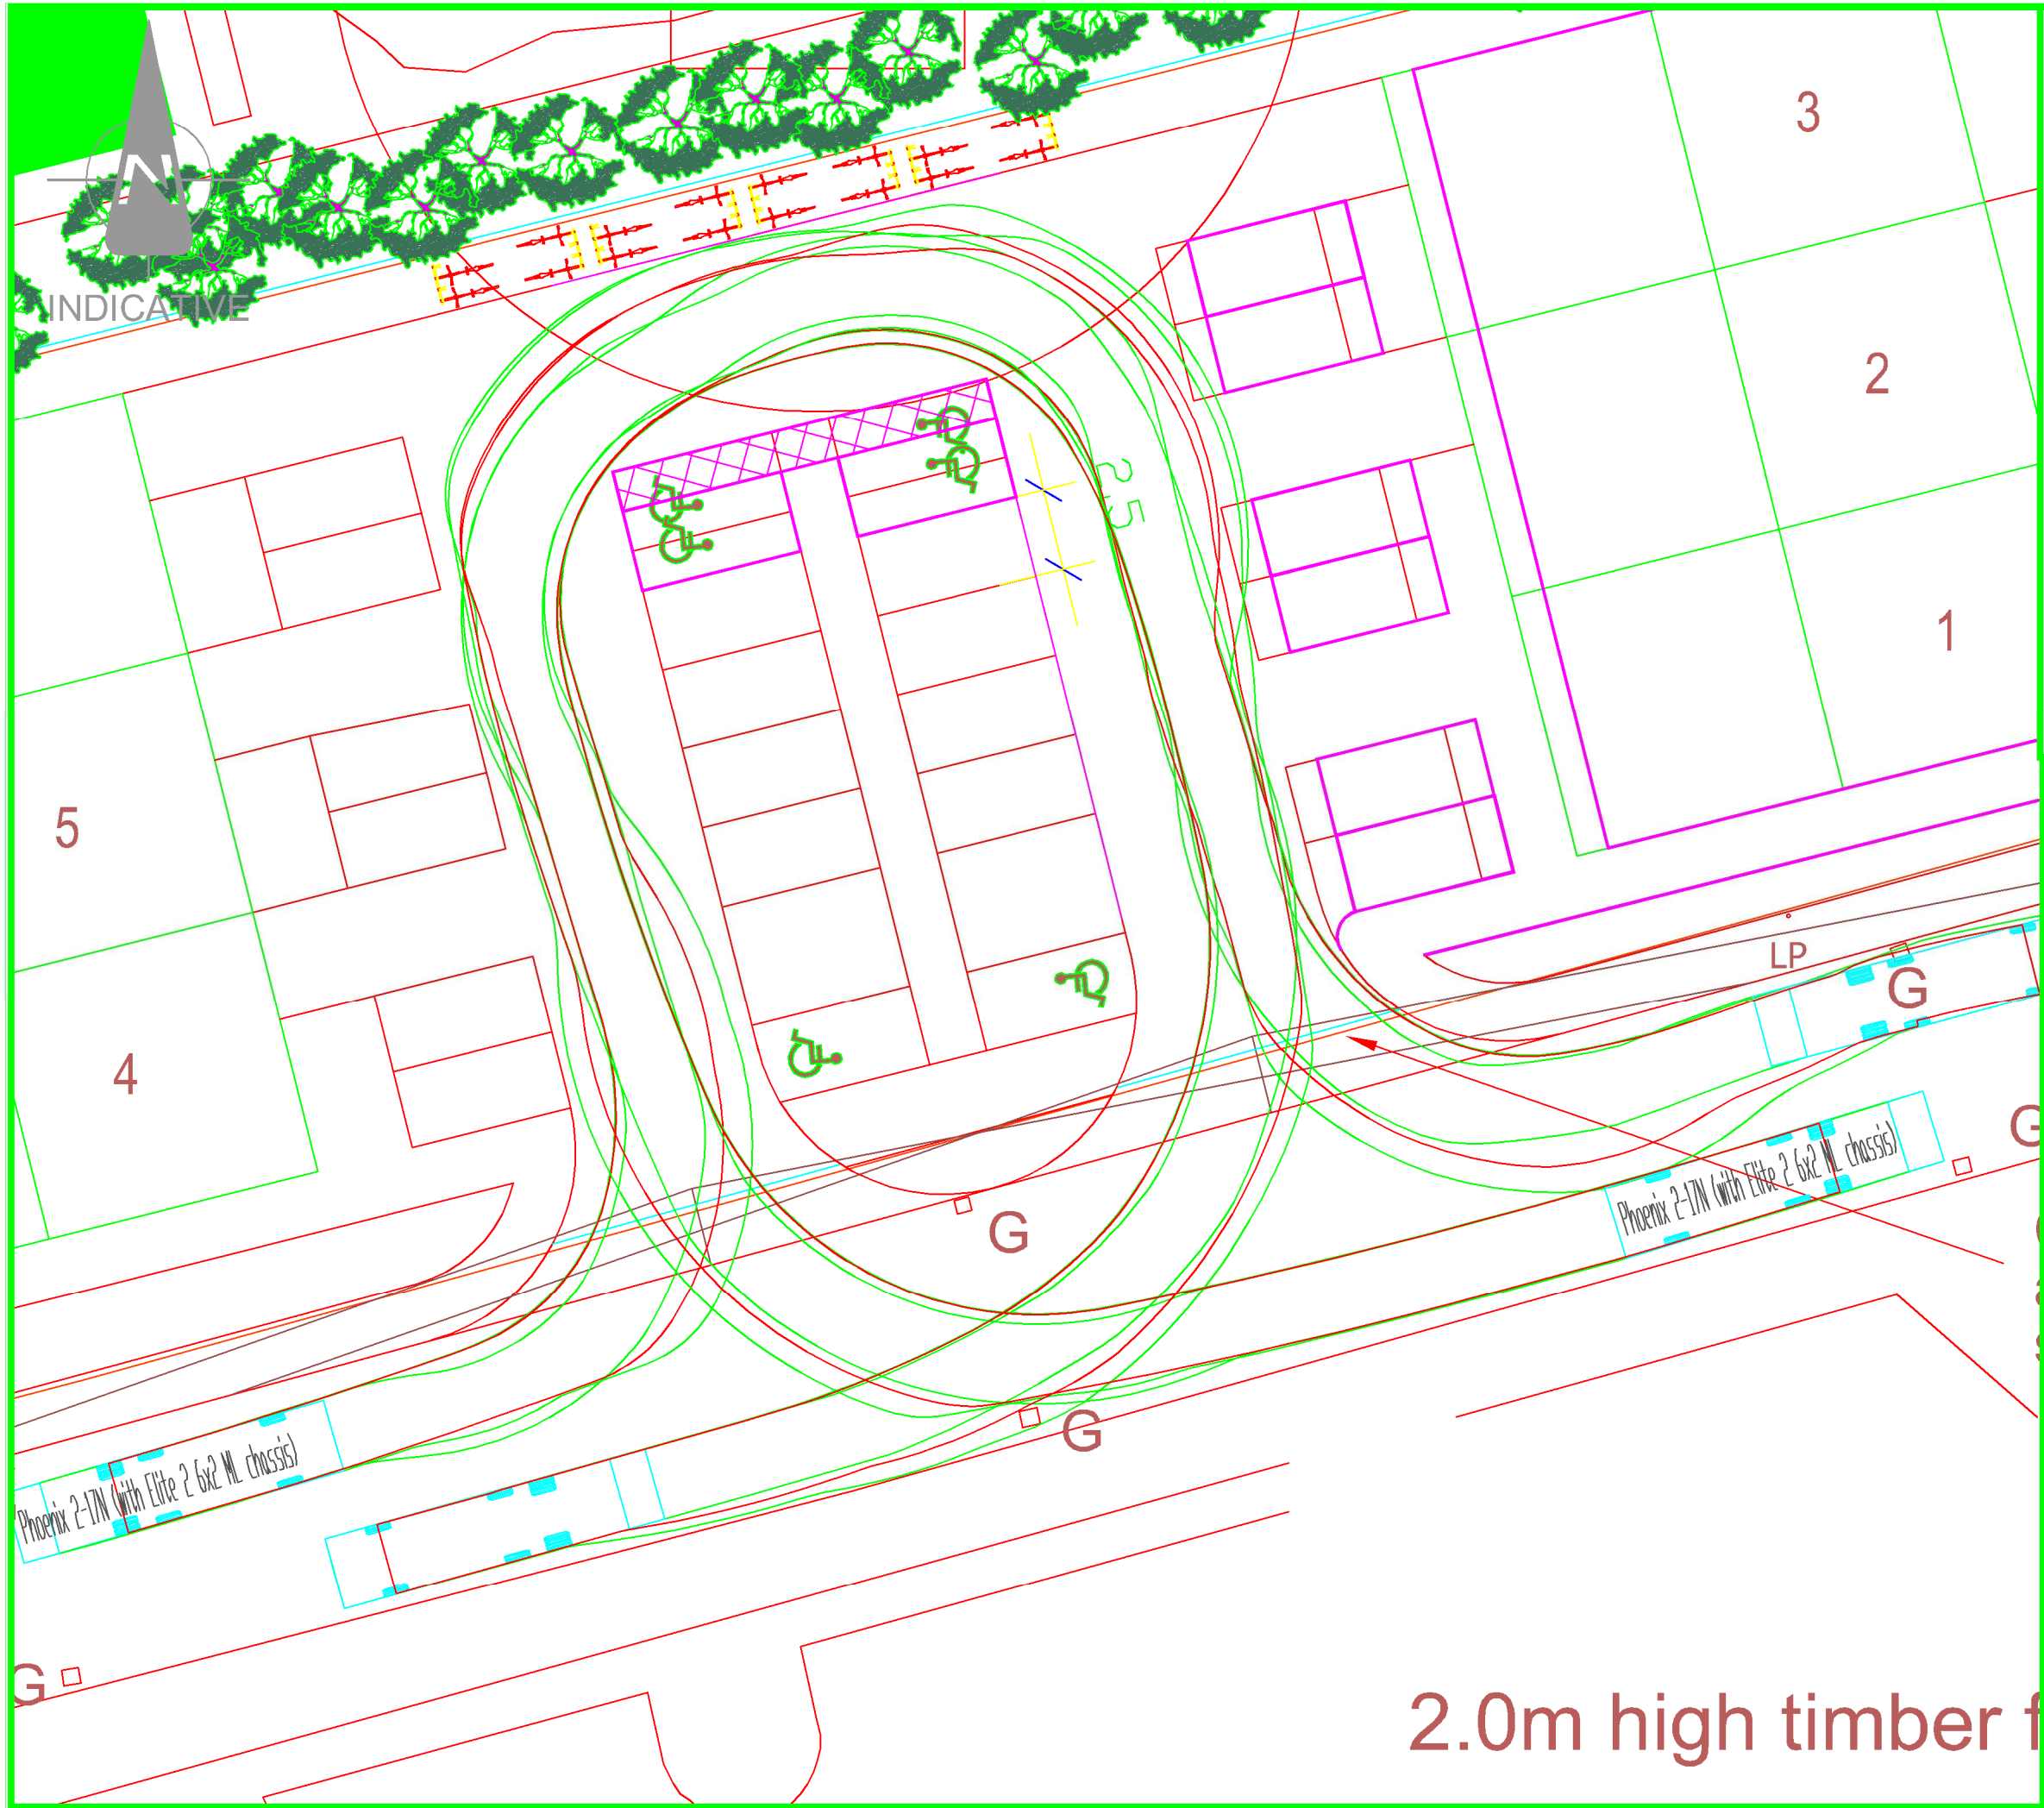


Phoenix 2-17N (with Elite 2 6x2 ML chassis)
Overall Length 10.195m
Overall Width 2.230m
Overall Body Height 3.699m
Min Body Ground Clearance 0.251m
Track Width 2.200m
Lock to lock time 4.00s
Kerb to Kerb Turning Radius 10.000m

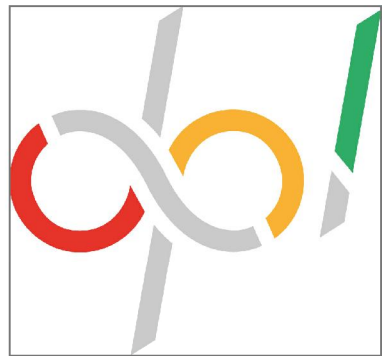

Tel : 01924 684 000 Email : info@devplanning.co.uk
http://www.devplanning.co.uk

CLIENT:	GRATTONOAKES LTD		
PROJECT:	COMMERCIAL DEVELOPMENT WYNNSTAY PARK RUABON WREXHAM		
TITLE:	SWEEP PATH ANALYSIS REFUSE VEHICLE (10.2M 3-AXLE)		
SCALE @ A3:	NTS	APPROVED: DRS	DATE: 11/03/2024
PROJECT No:	2024360	DRAWING No: DPL SK002	REV: -
© Development Planning Limited			