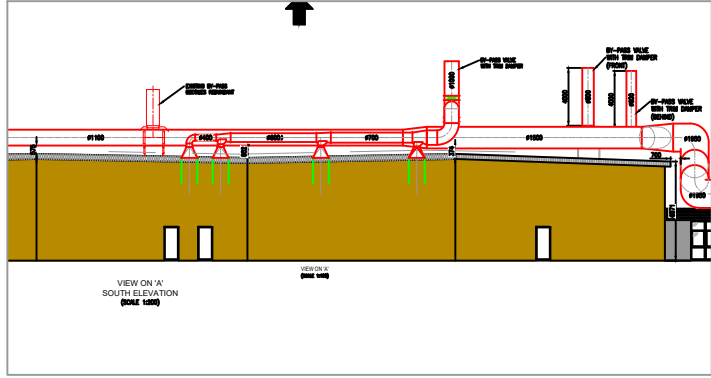
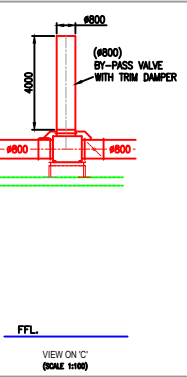
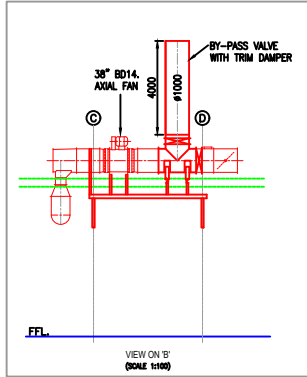
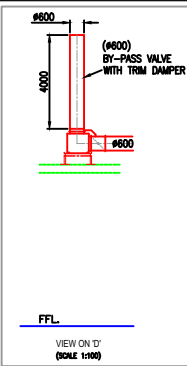
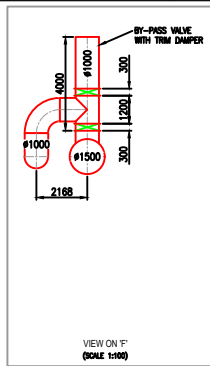
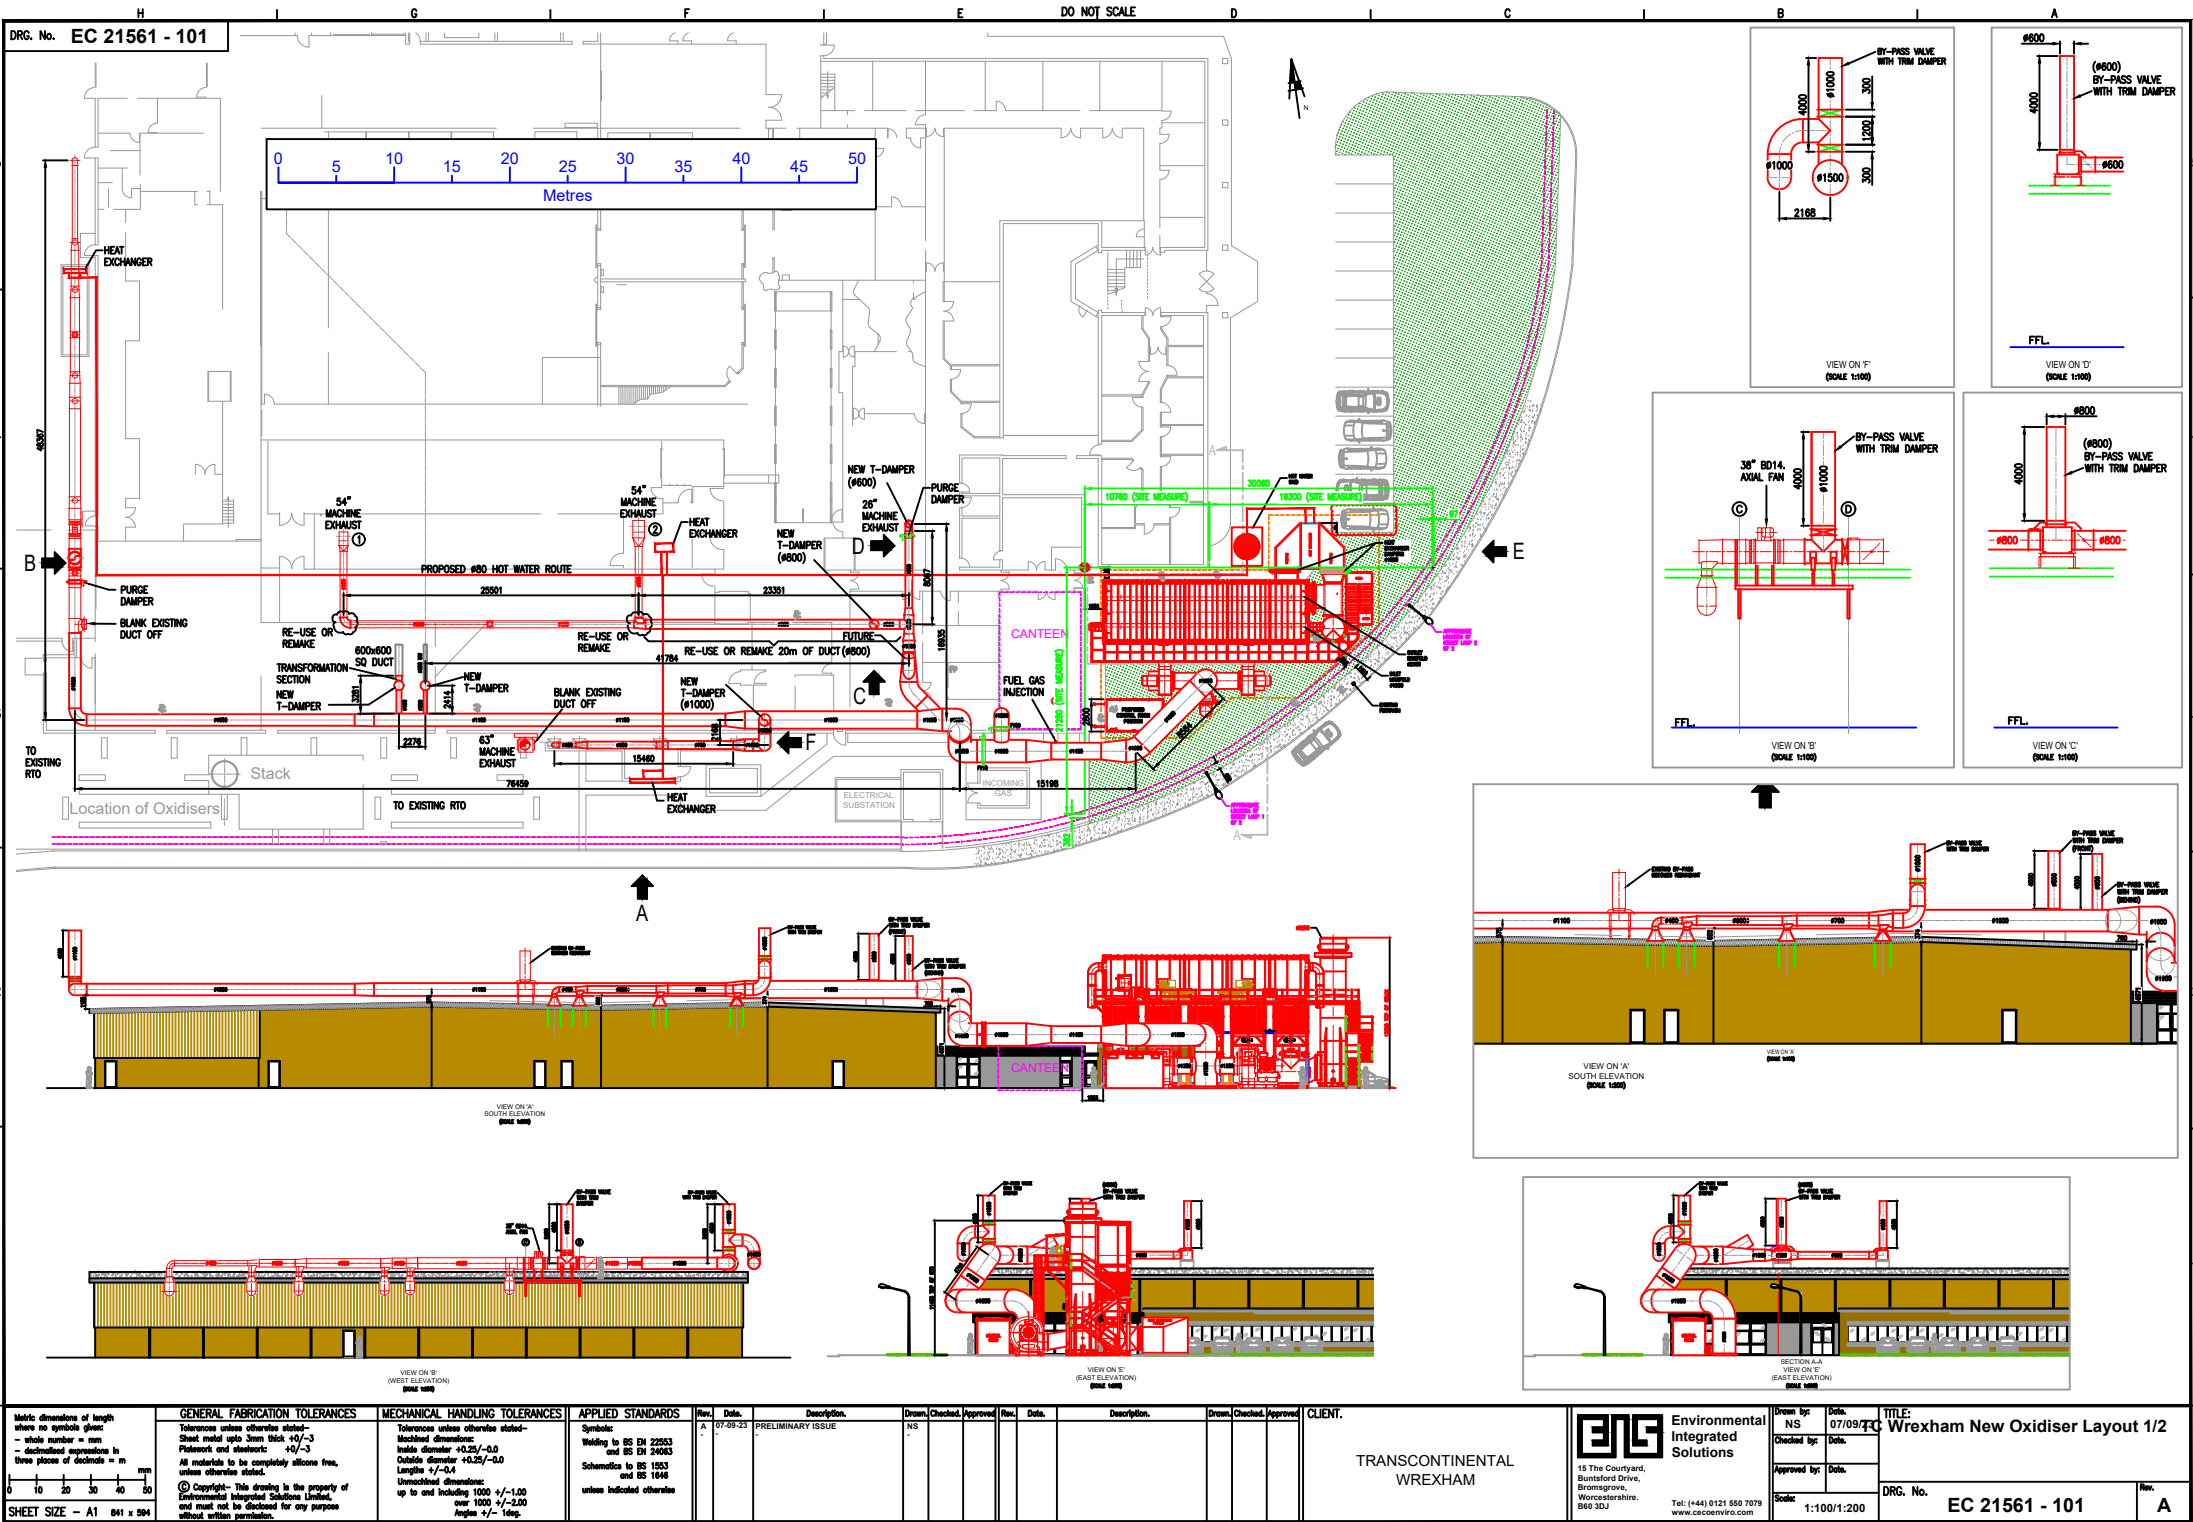


width dimensions of length where no symbols given: — whole number = mm — decimal number = m — decimalised expressions in three places of decimals = m 0 10 20 30 40 50 mm SHEET SIZE — A1 841 x 594	GENERAL FABRICATION TOLERANCES Tolerances unless otherwise stated: Sheet metal upto 1000 ± 0.3 Pipes and electrical: ± 0.3 All materials to be completely stress free, unless otherwise stated. (C) Copyright— This drawing is the property of Environmental Integrated Solutions Limited, and must not be disclosed for any purpose without written permission.	MECHANICAL HANDLING TOLERANCES Tolerances unless otherwise stated: Machined dimensions: Inside diameter $\pm 0.25/-0.0$ All outside diameter $\pm 0.25/-0.0$ Lengths ± 0.4 Unmachined dimensions: up to and including 1000 ± 1.00 over 1000 ± 2.00 Angles ± 1.00 Tolerances unless otherwise stated	APPLIED STANDARDS Symbols: Welding to BS EN 22553 and BS EN 24043 Schematics to BS 1553 and BS 1646 unless indicated otherwise	Rev. Date Description Drawn Checked Approved Rev. Date Description Drawn Checked Approved Rev. Date Description Drawn Checked Approved	CLIENT. TRANSCONTINENTAL WREXHAM	Environmental Integrated Solutions 18 The Courtyard, Buntsford Drive, Bromsgrove, Worcestershire, B60 3DJ Tel: (+44) 0121 880 7879 www.eicosol.com	Drawn by: NS Date: 07/09/23 Checked by: Date: Approved by: Date: Scale: 1:100/1:200	TITLE: Wrexham New Oxidiser Layout 1/2 DRG. No. EC 21561 - 101 Rev. A
--	---	--	--	--	--	---	---	---