


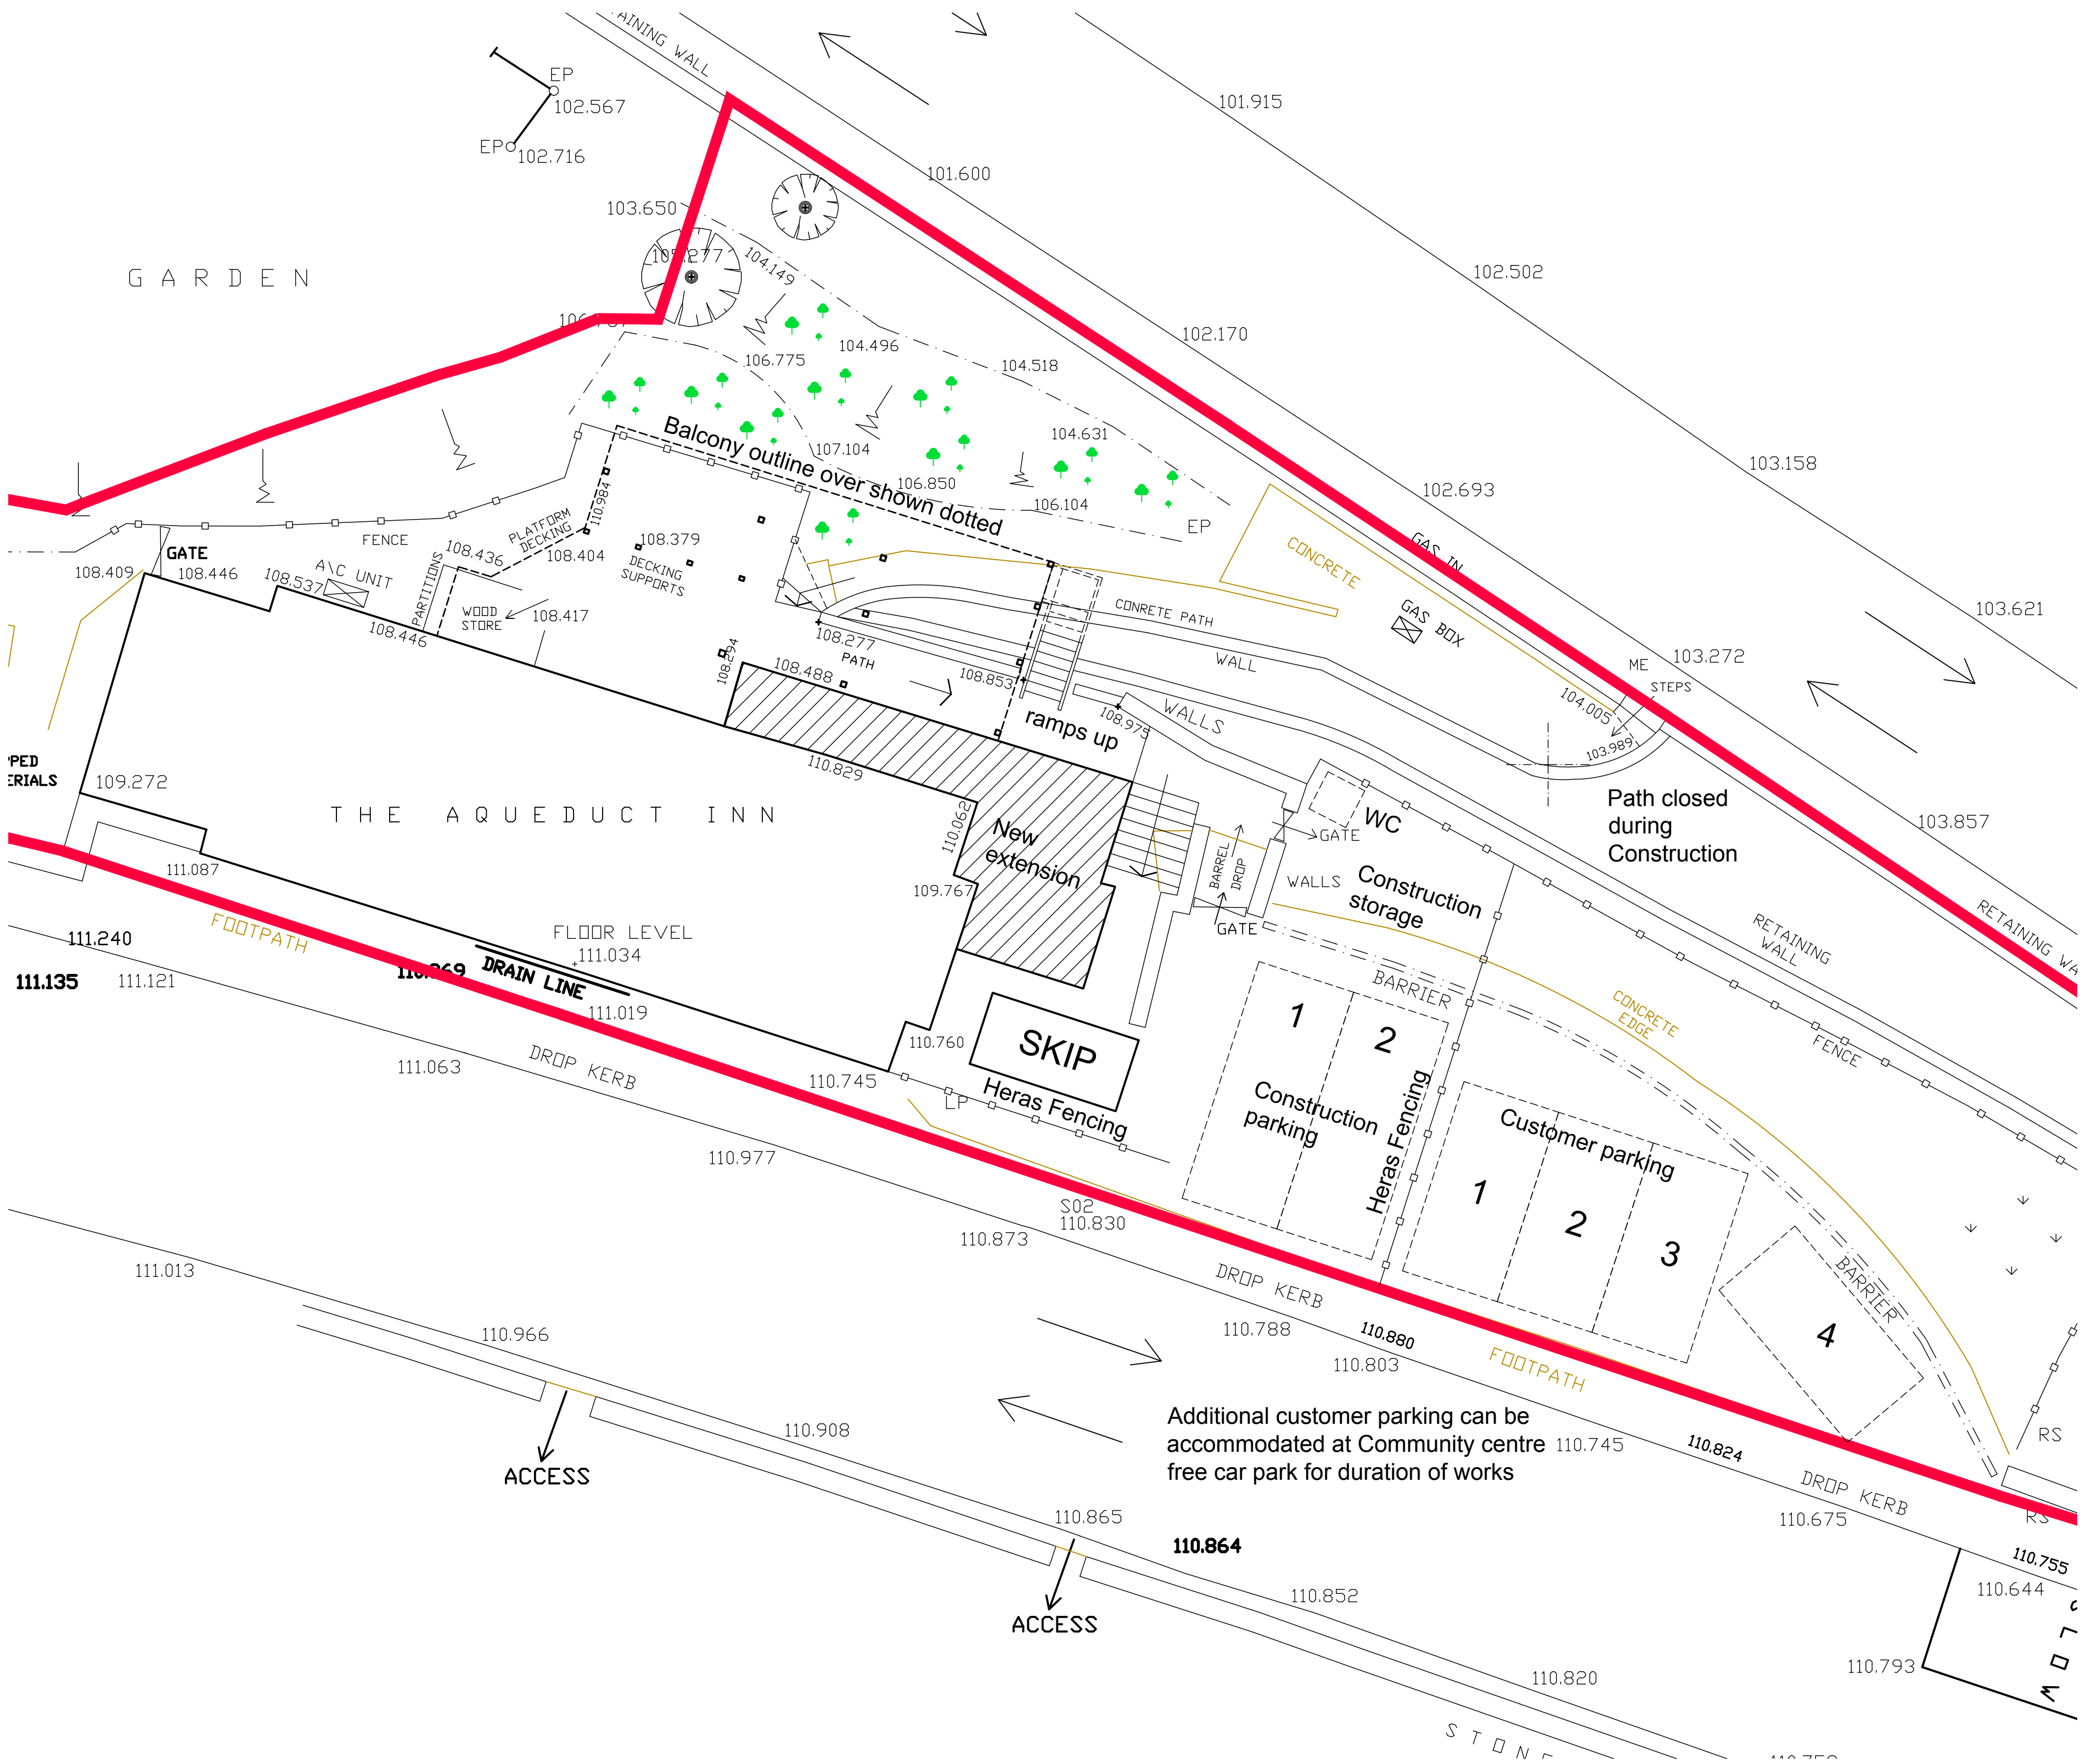

NOTES	
1.	Do not scale this drawing.
2.	All dimensions to be checked on Site.
3.	Final positions of all equipment to be agreed on Site.
4.	This drawing is subject to Copyright and is not to be reproduced in part or whole without approval.

0	TS	26.04.2024	First issue.
Rev.	By	Date	Description

Client
Mr. Nick Edwards


Project
The Aqueduct Inn
Holyhead Road
Froncysyllte
LL207PY

Drawing Title
Site Set up Plan

Drawn By TS Date January 2019

Job No. P294 Status PLANNING

Dwg No. L10 Rev. 0 Scale@A1 1:100

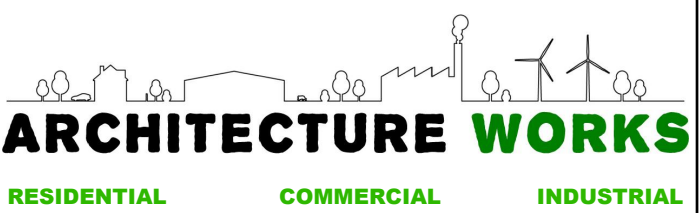

The Coach House
Warrington Road
Mickle Trafford
Chester
CH2 4EA
Tel: 01244 300199
Mobile: 07974 674674
Email: toby@architecture.works