
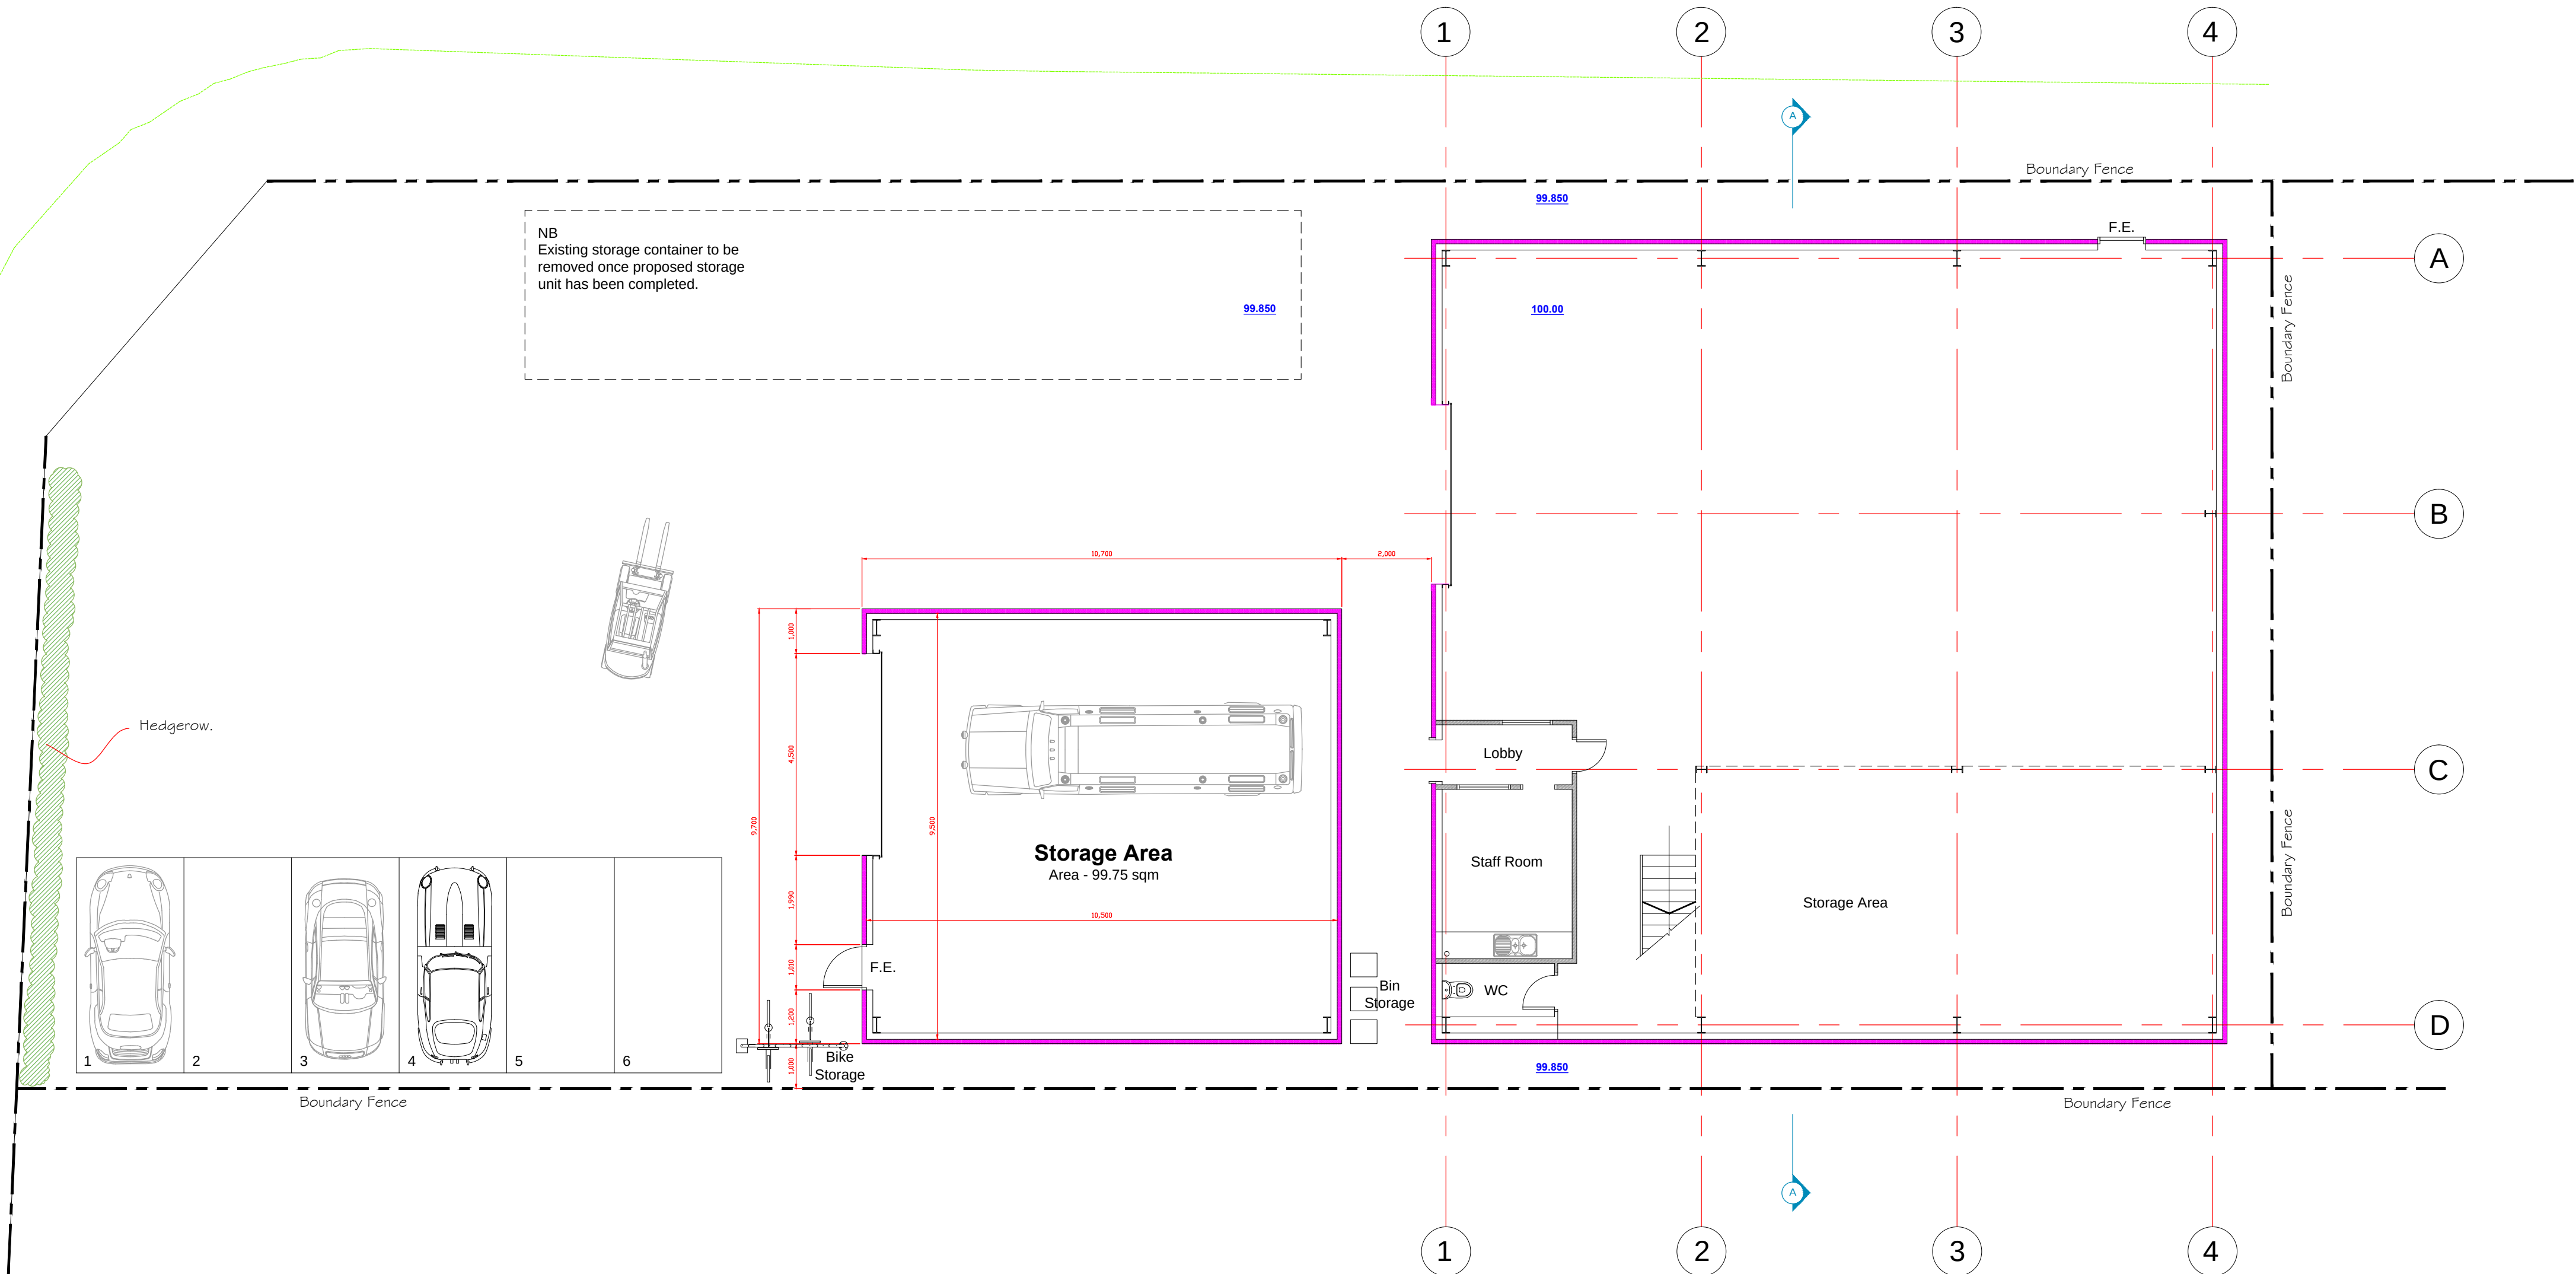
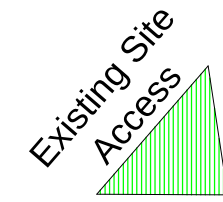


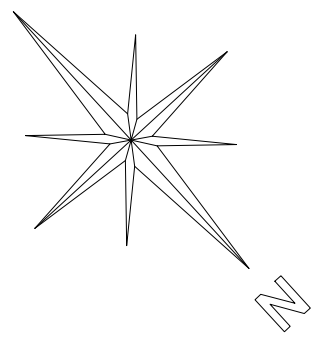

Proposed Ground
Floor Plan
1:50