


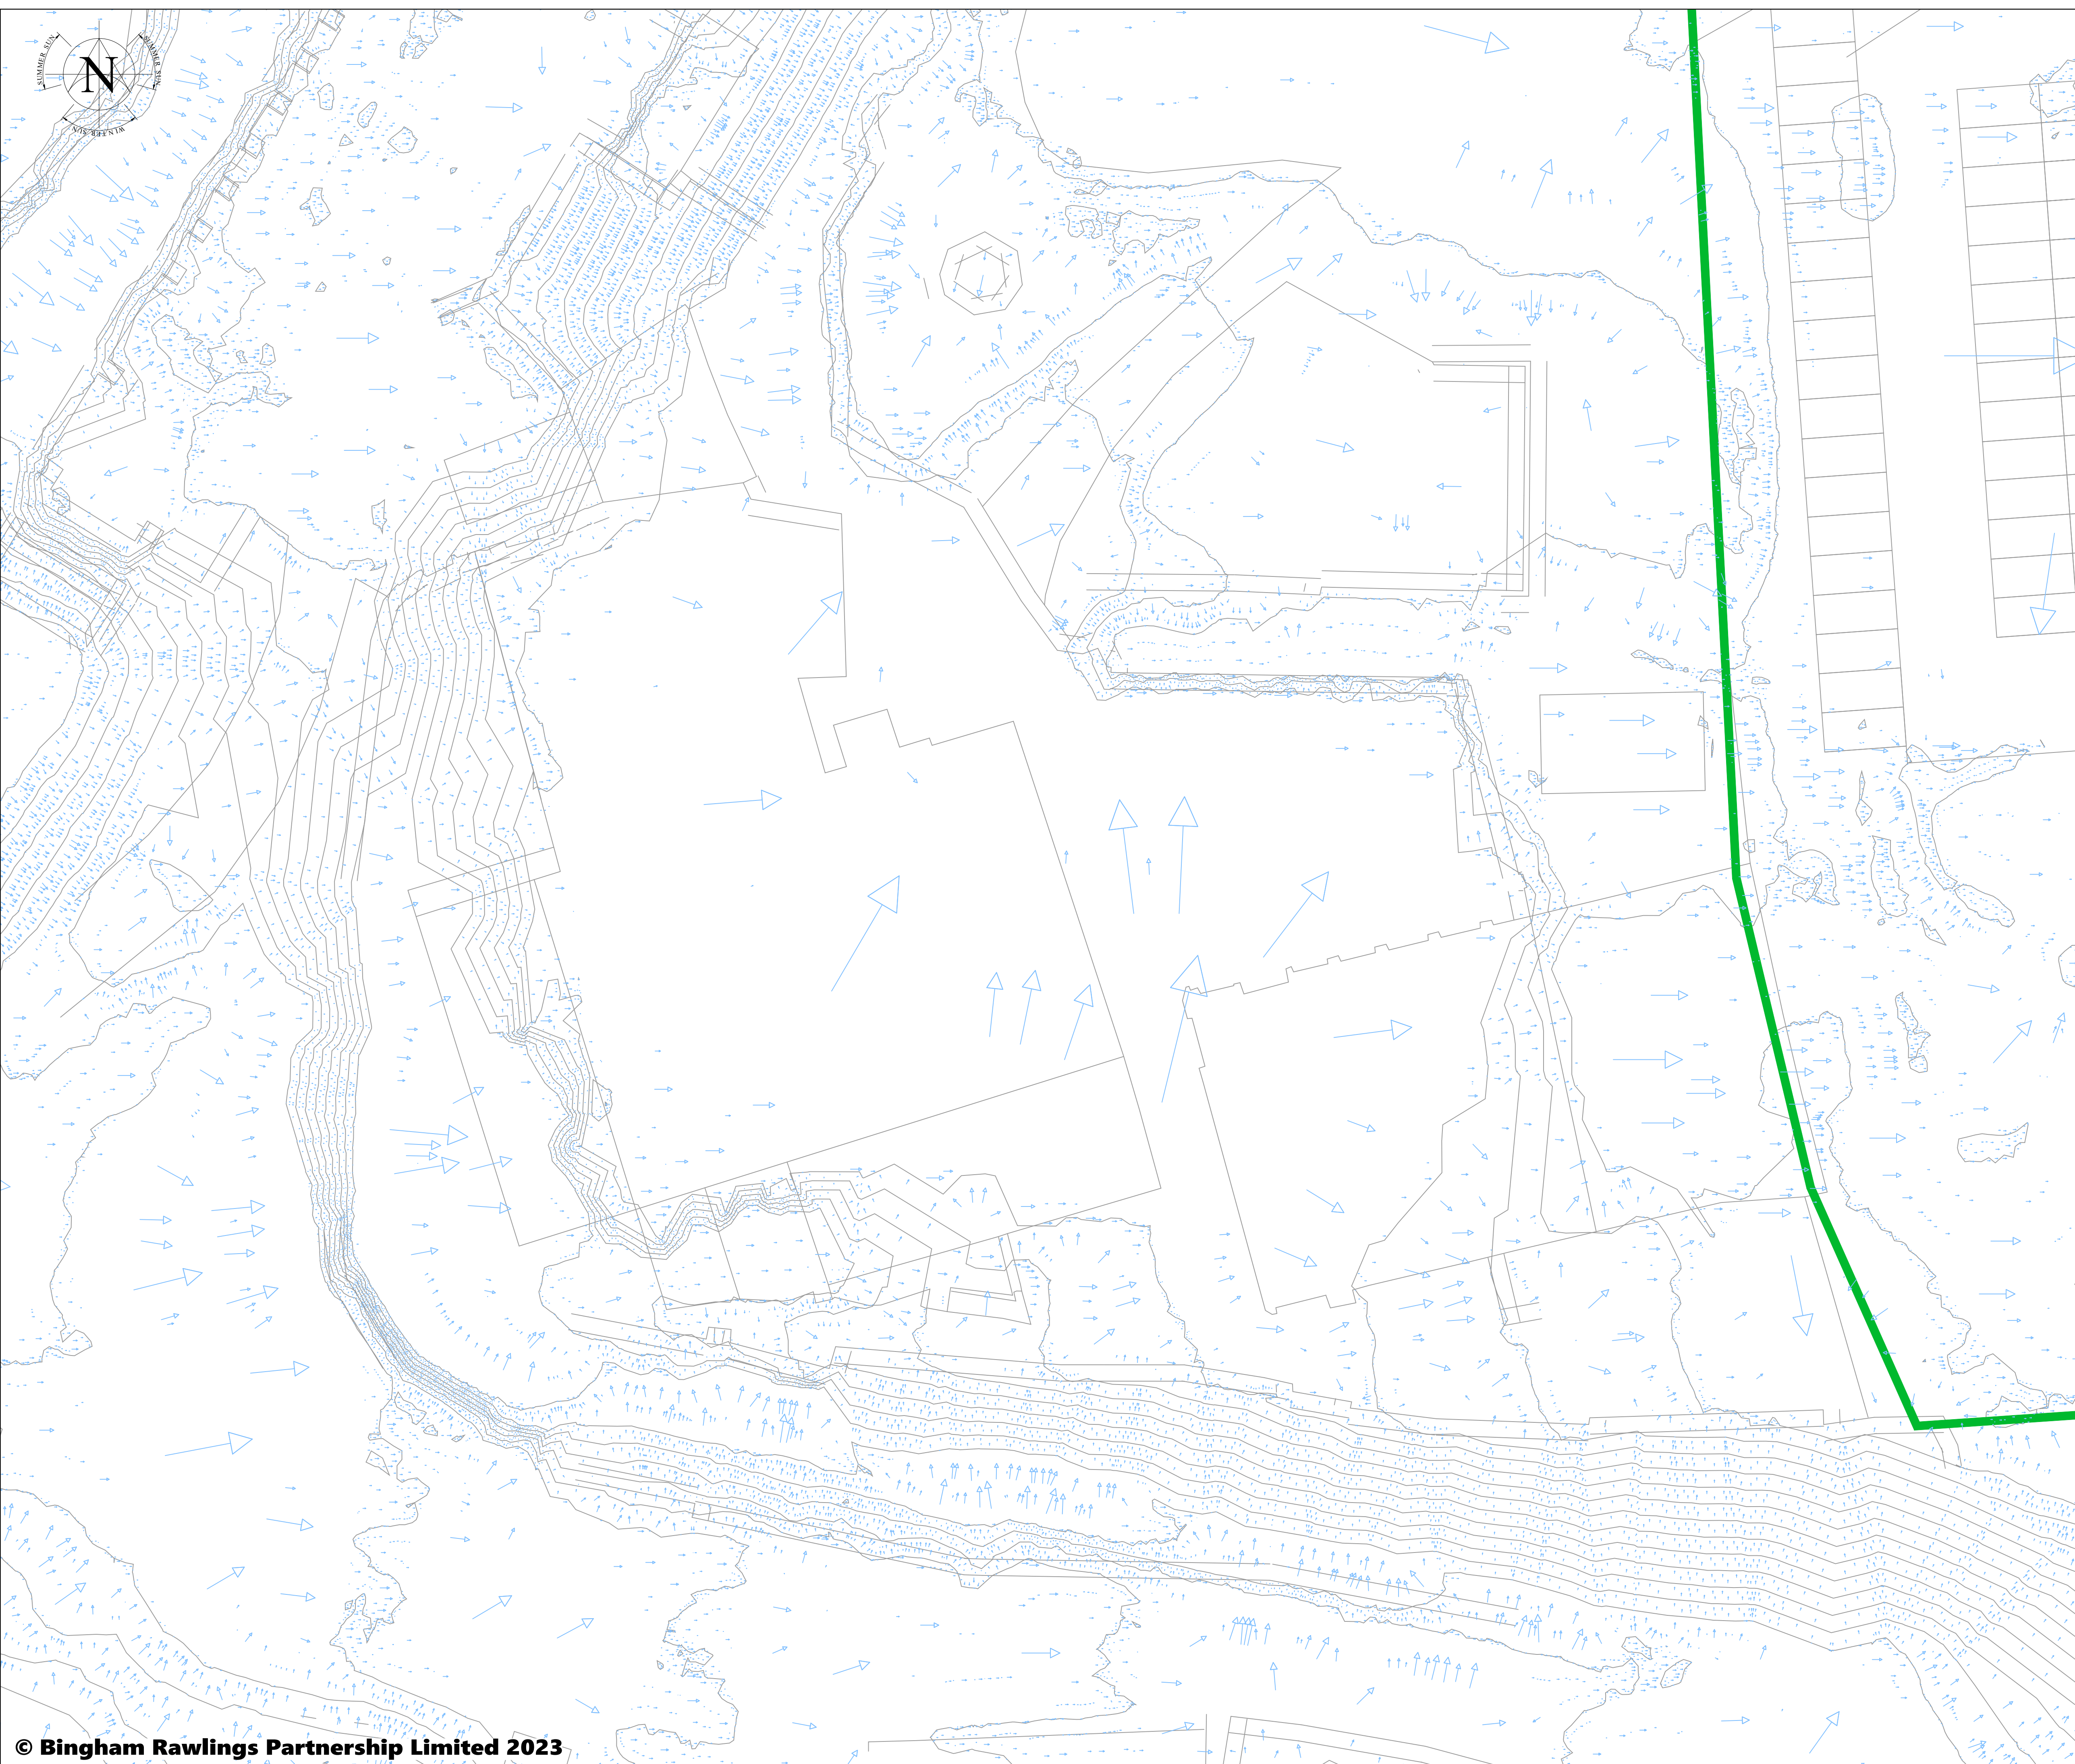

NOTES

1. DO NOT SCALE FROM THIS DRAWING.
2. ALL LEVELS IN METERS UNLESS NOTED OTHERWISE ON DRAWING.
3. THIS DRAWING IS TO BE READ IN CONJUNCTION WITH ALL OTHER RELEVANT ENGINEER'S AND ARCHITECT'S DRAWINGS AND RELEVANT SPECIFICATION CLAUSES.
4. PLEASE REFER TO ARCHITECTS DRAWINGS FOR FINAL BUILDING LOCATION.

KEY

 DENOTES DIRECTION OF EXISTING ABOVE
GROUND FLOOD ROUTING

 DENOTES PROPOSED SITE BOUNDARY

FOR TENDER
ISSUE

Revisions.				
Revision	Made by	Date	Checked	Description
C01	M.J	31.10.2023	I.R	UPDATED LAYOUT AND UPDATED TO TENDER ISSUE
P01	M.J	04.07.2023	I.R	FIRST ISSUE

Bingham Rawlings Partnership Limited
Consulting Civil & Structural Engineers
The Stables
1 Grosvenor Road Wrexham LL11 1BS
Telephone:(01978) 353522
Fax:(01978) 355177
e-mail : consult@brp2000.co.uk



Project	BRYMBO HERITAGE PROJECT											
Drawing Title	EXISTING ABOVE GROUND FLOOD ROUTING											
Architect	TACP ARCHITECTS											
Client	BRYMBO HERITAGE TRUST											
Scale 1/250 @ A1	4866 0003							Revision				
Drawn M.Jones								P01	C01			
Date 21.06.2023												
Checked I.Rowlands												