
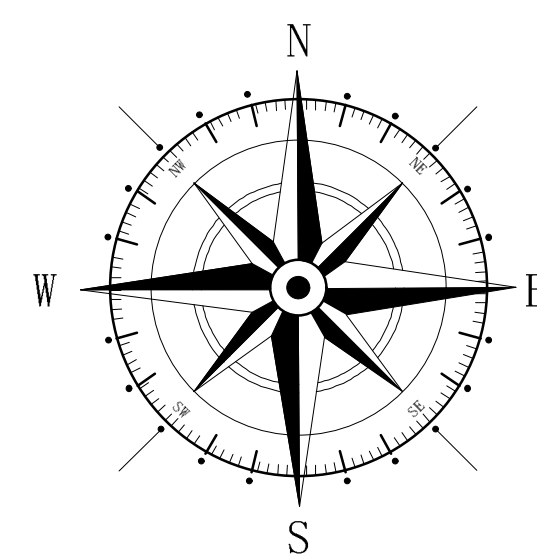
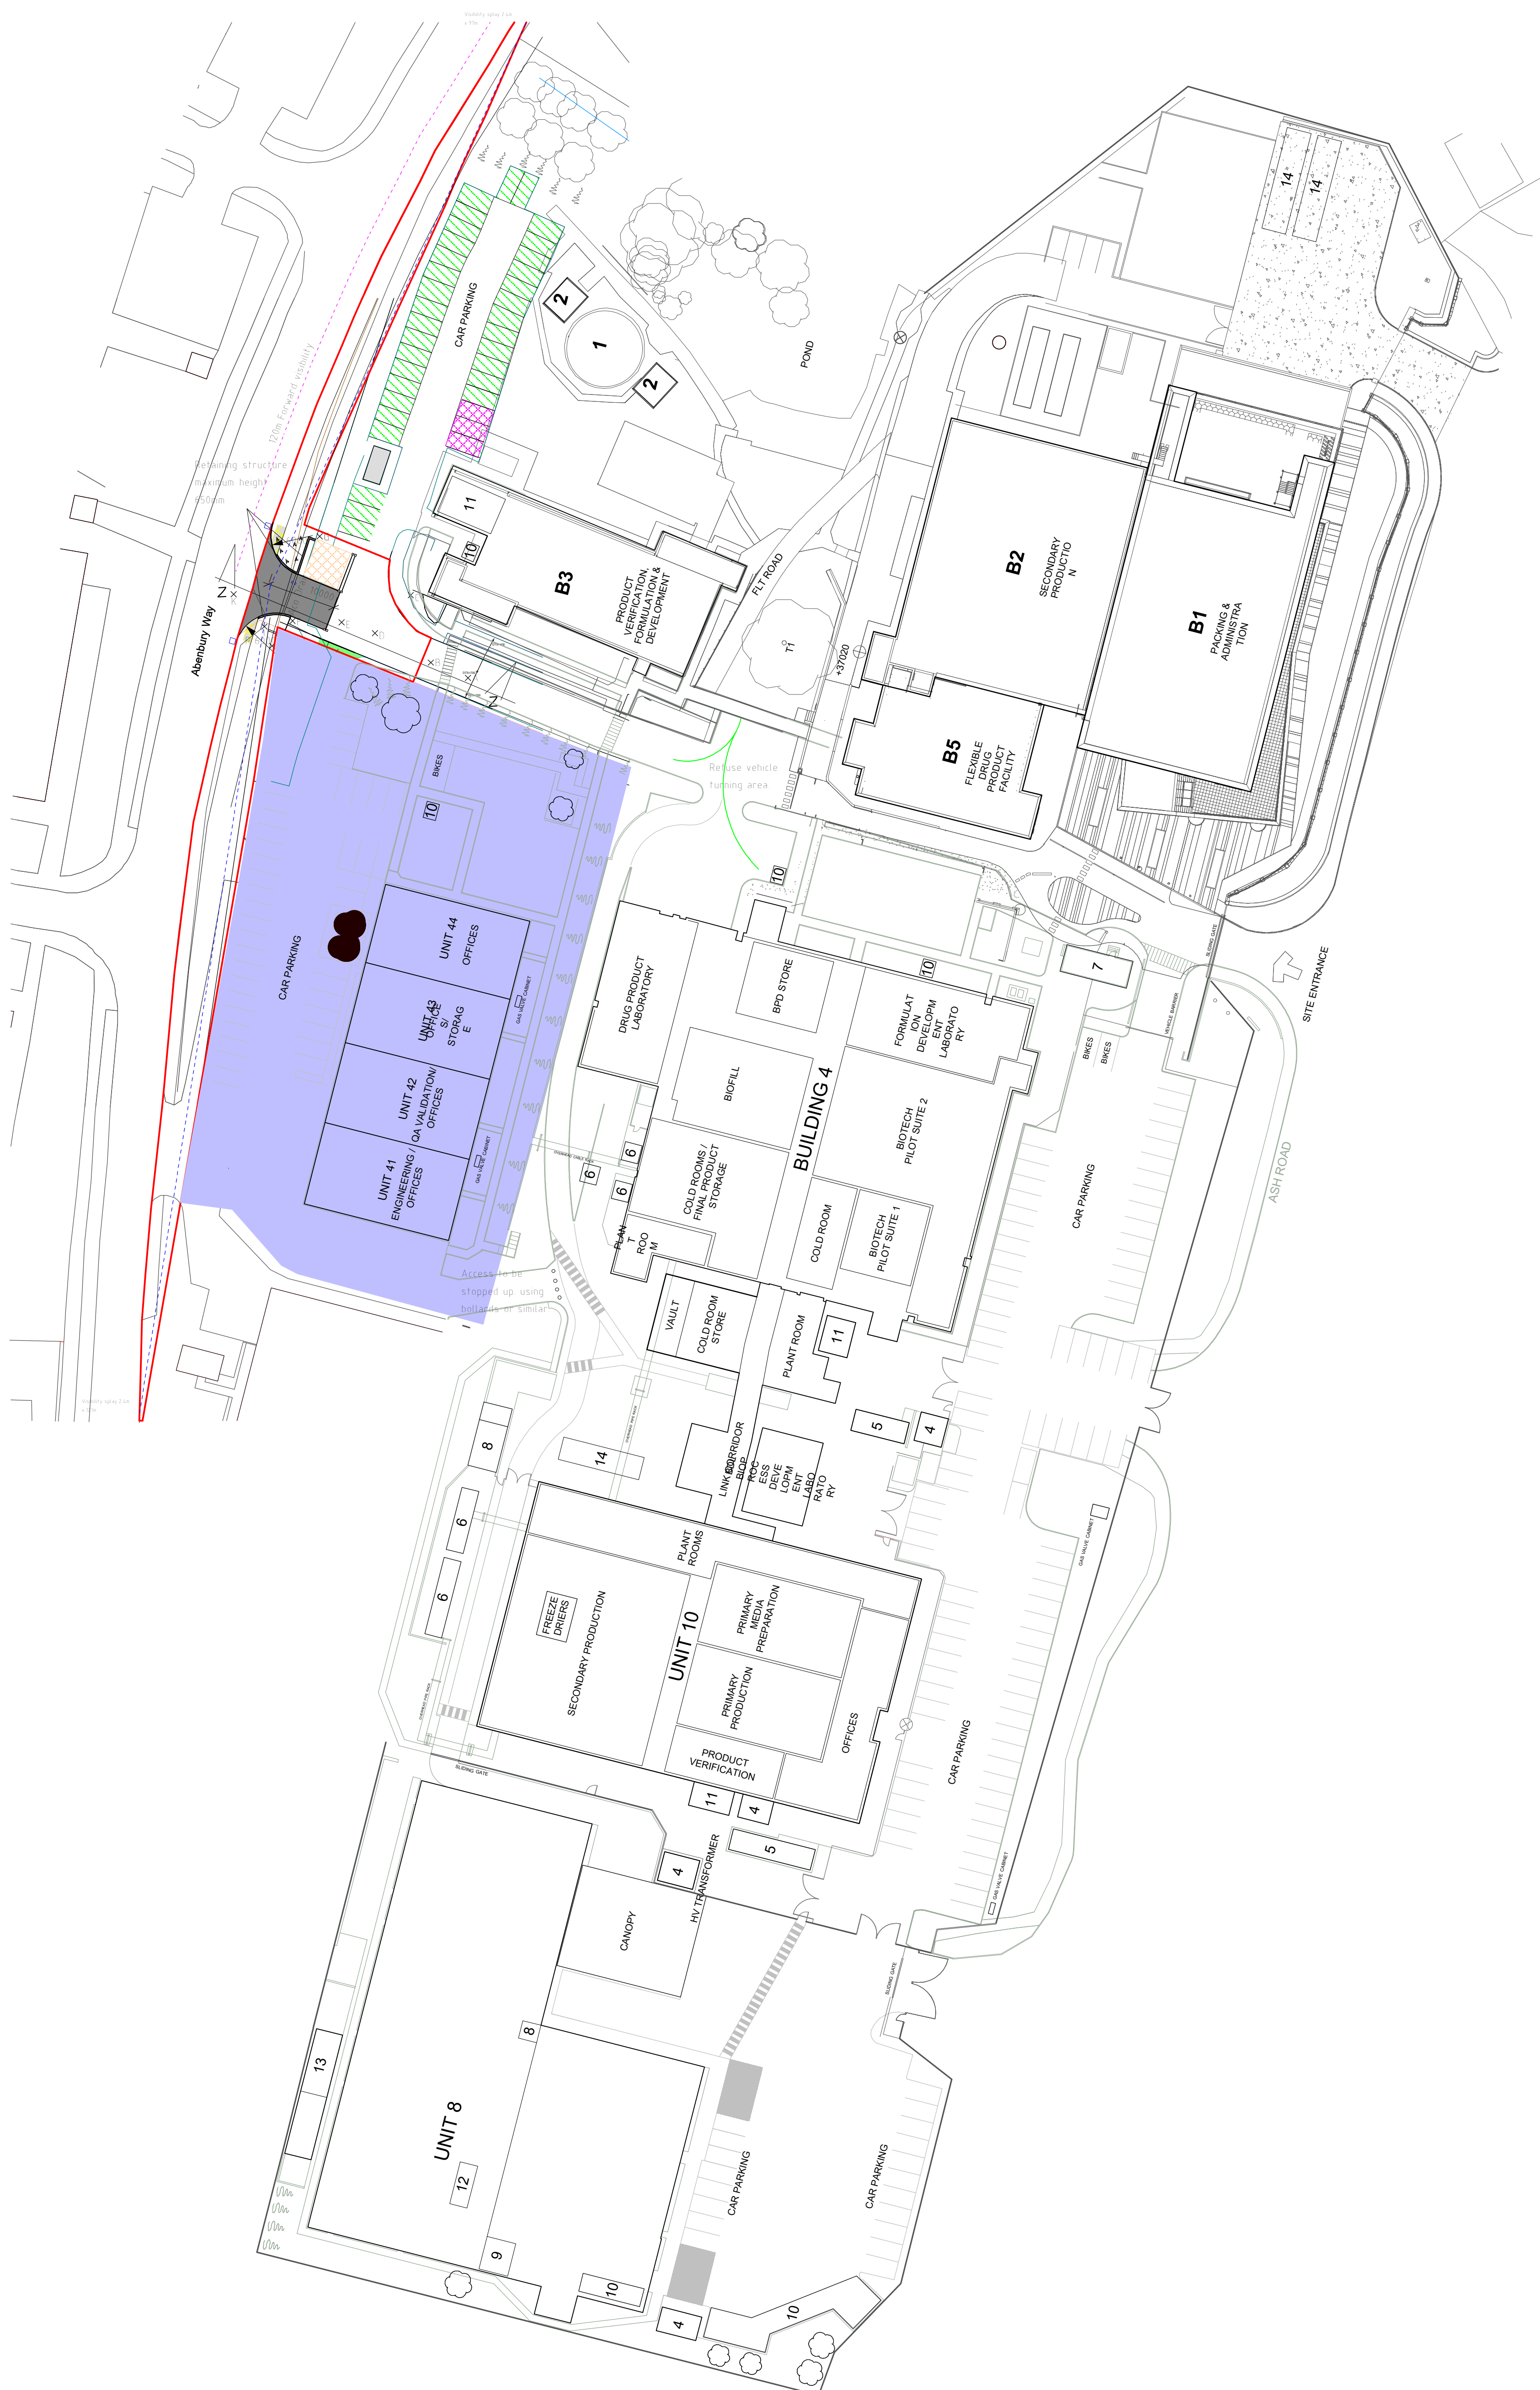


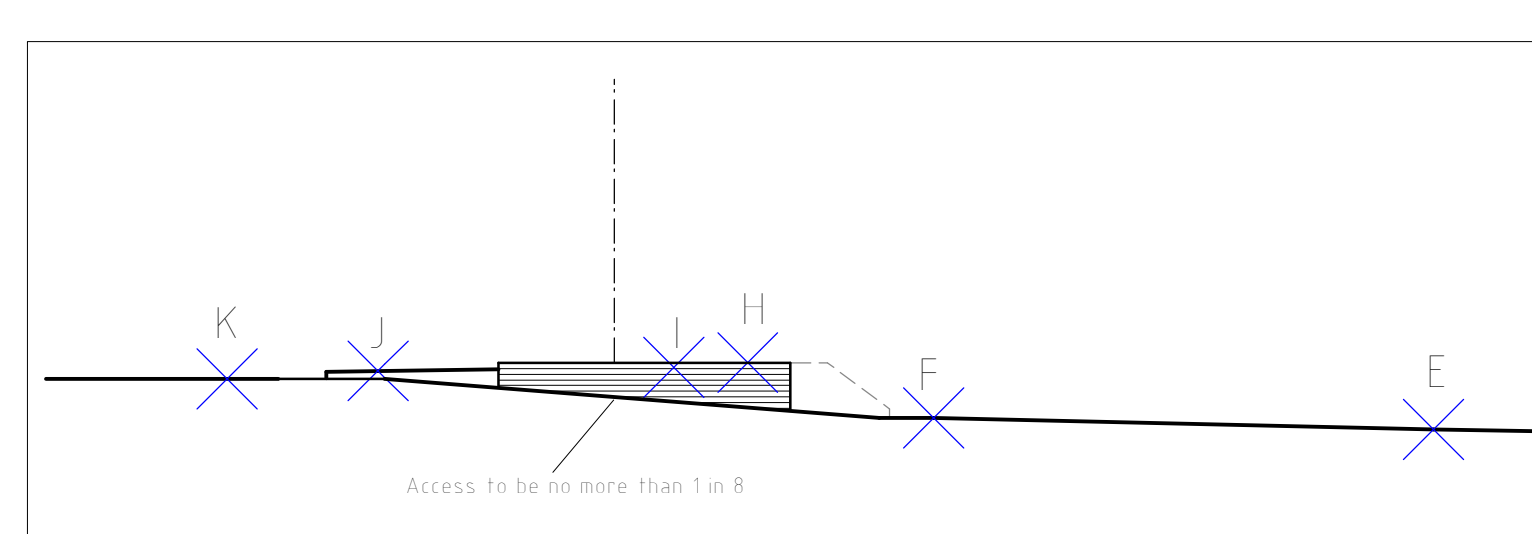

KEY	
	Application Site
	Tactile paving with dropped kerbs
	Proposed refuse collection point
	Existing refuse collection point
	Parking spaces to utilize access point
	Leased site which is due to expire

A	02/25	Highways Amendments		DJE												
Rev	Date	Detail		Initial												
Project: Proposed Alterations to, Ipsen Biopharm Ltd Unit 9, Ash Road North, Wrexham, LL13 9UF <table><tr><td>Title:</td><td>Scale: (A1)</td></tr><tr><td>Highways Plan</td><td>1:500</td></tr></table> <table><tr><td>Drawn By:</td><td>Date:</td></tr><tr><td>D.J.Edwards</td><td>Dec 2024</td></tr><tr><td>Drawing No:</td><td>Sheet:</td></tr><tr><td>1008/005</td><td> of </td></tr></table>					Title:	Scale: (A1)	Highways Plan	1:500	Drawn By:	Date:	D.J.Edwards	Dec 2024	Drawing No:	Sheet:	1008/005	of
Title:	Scale: (A1)															
Highways Plan	1:500															
Drawn By:	Date:															
D.J.Edwards	Dec 2024															
Drawing No:	Sheet:															
1008/005	of															
 blueprint architectural services  LABC partner Office 3K4, Redwither Business Tower, Wrexham. LL13 9XT Tel: 01978 356500 www.blueprintarchitectural.com © copyright all rights reserved																