


Management of the boxes:


Bat boxes: Once installed following the specification, they are to remain in situ and undisturbed in perpetuity. They are self-cleaning and do not require intervention. It is illegal for anyone without a suitable licence (issued by NRW), to interfere with a bat roost.

Bird boxes: Once installed following the specification, they are to remain in situ. Bird boxes should be cleaned out every 2-3 years, outside of the nesting bird season. Do not interfere with a bird box between the months of March- August inclusive, in case birds are nesting. Birds are starting to make nests earlier in the year and therefore extreme caution must be taken between January and February. Usually, the ideal time to undertake bird nest box maintenance is October. If in doubt, seek the advice of a suitably qualified ecologist.

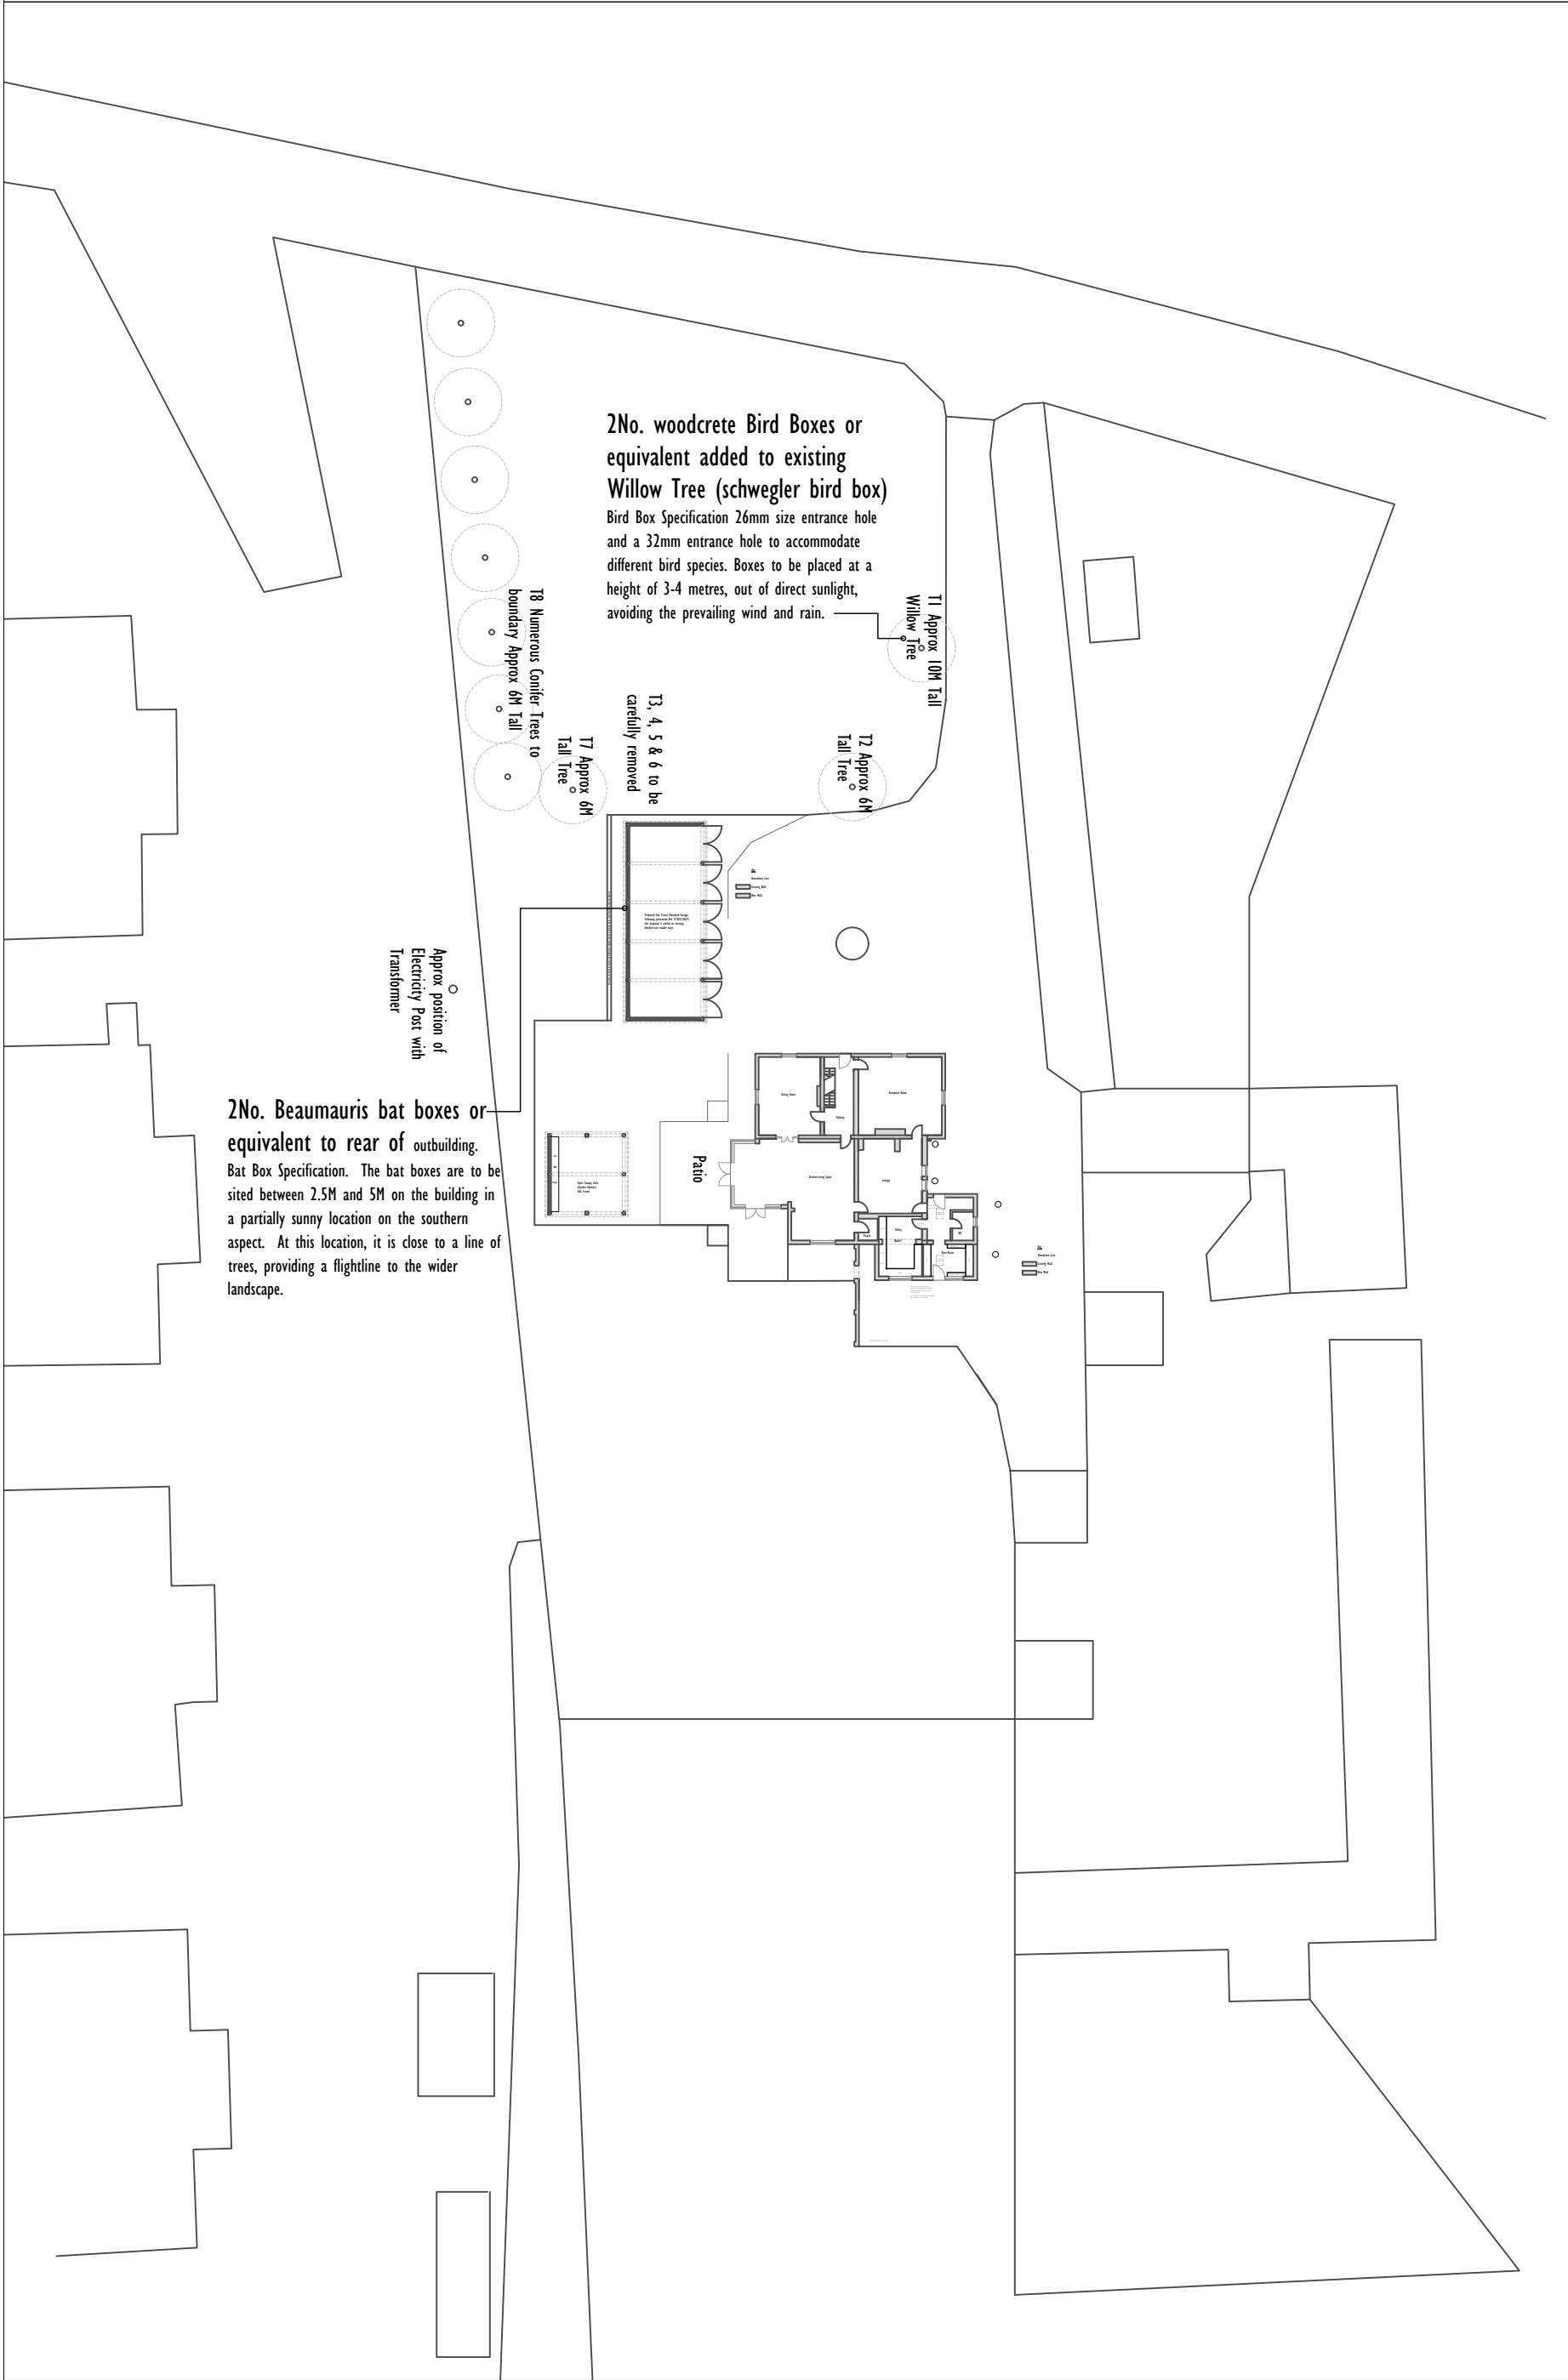

Site Plan
(1:500)

2No. Beaumauris bat boxes or equivalent to rear of outbuilding. Bat Box Specification. The bat boxes are to be sited between 2.5M and 5M on the building in a partially sunny location on the southern aspect. At this location, it is close to a line of trees, providing a flightline to the wider landscape.

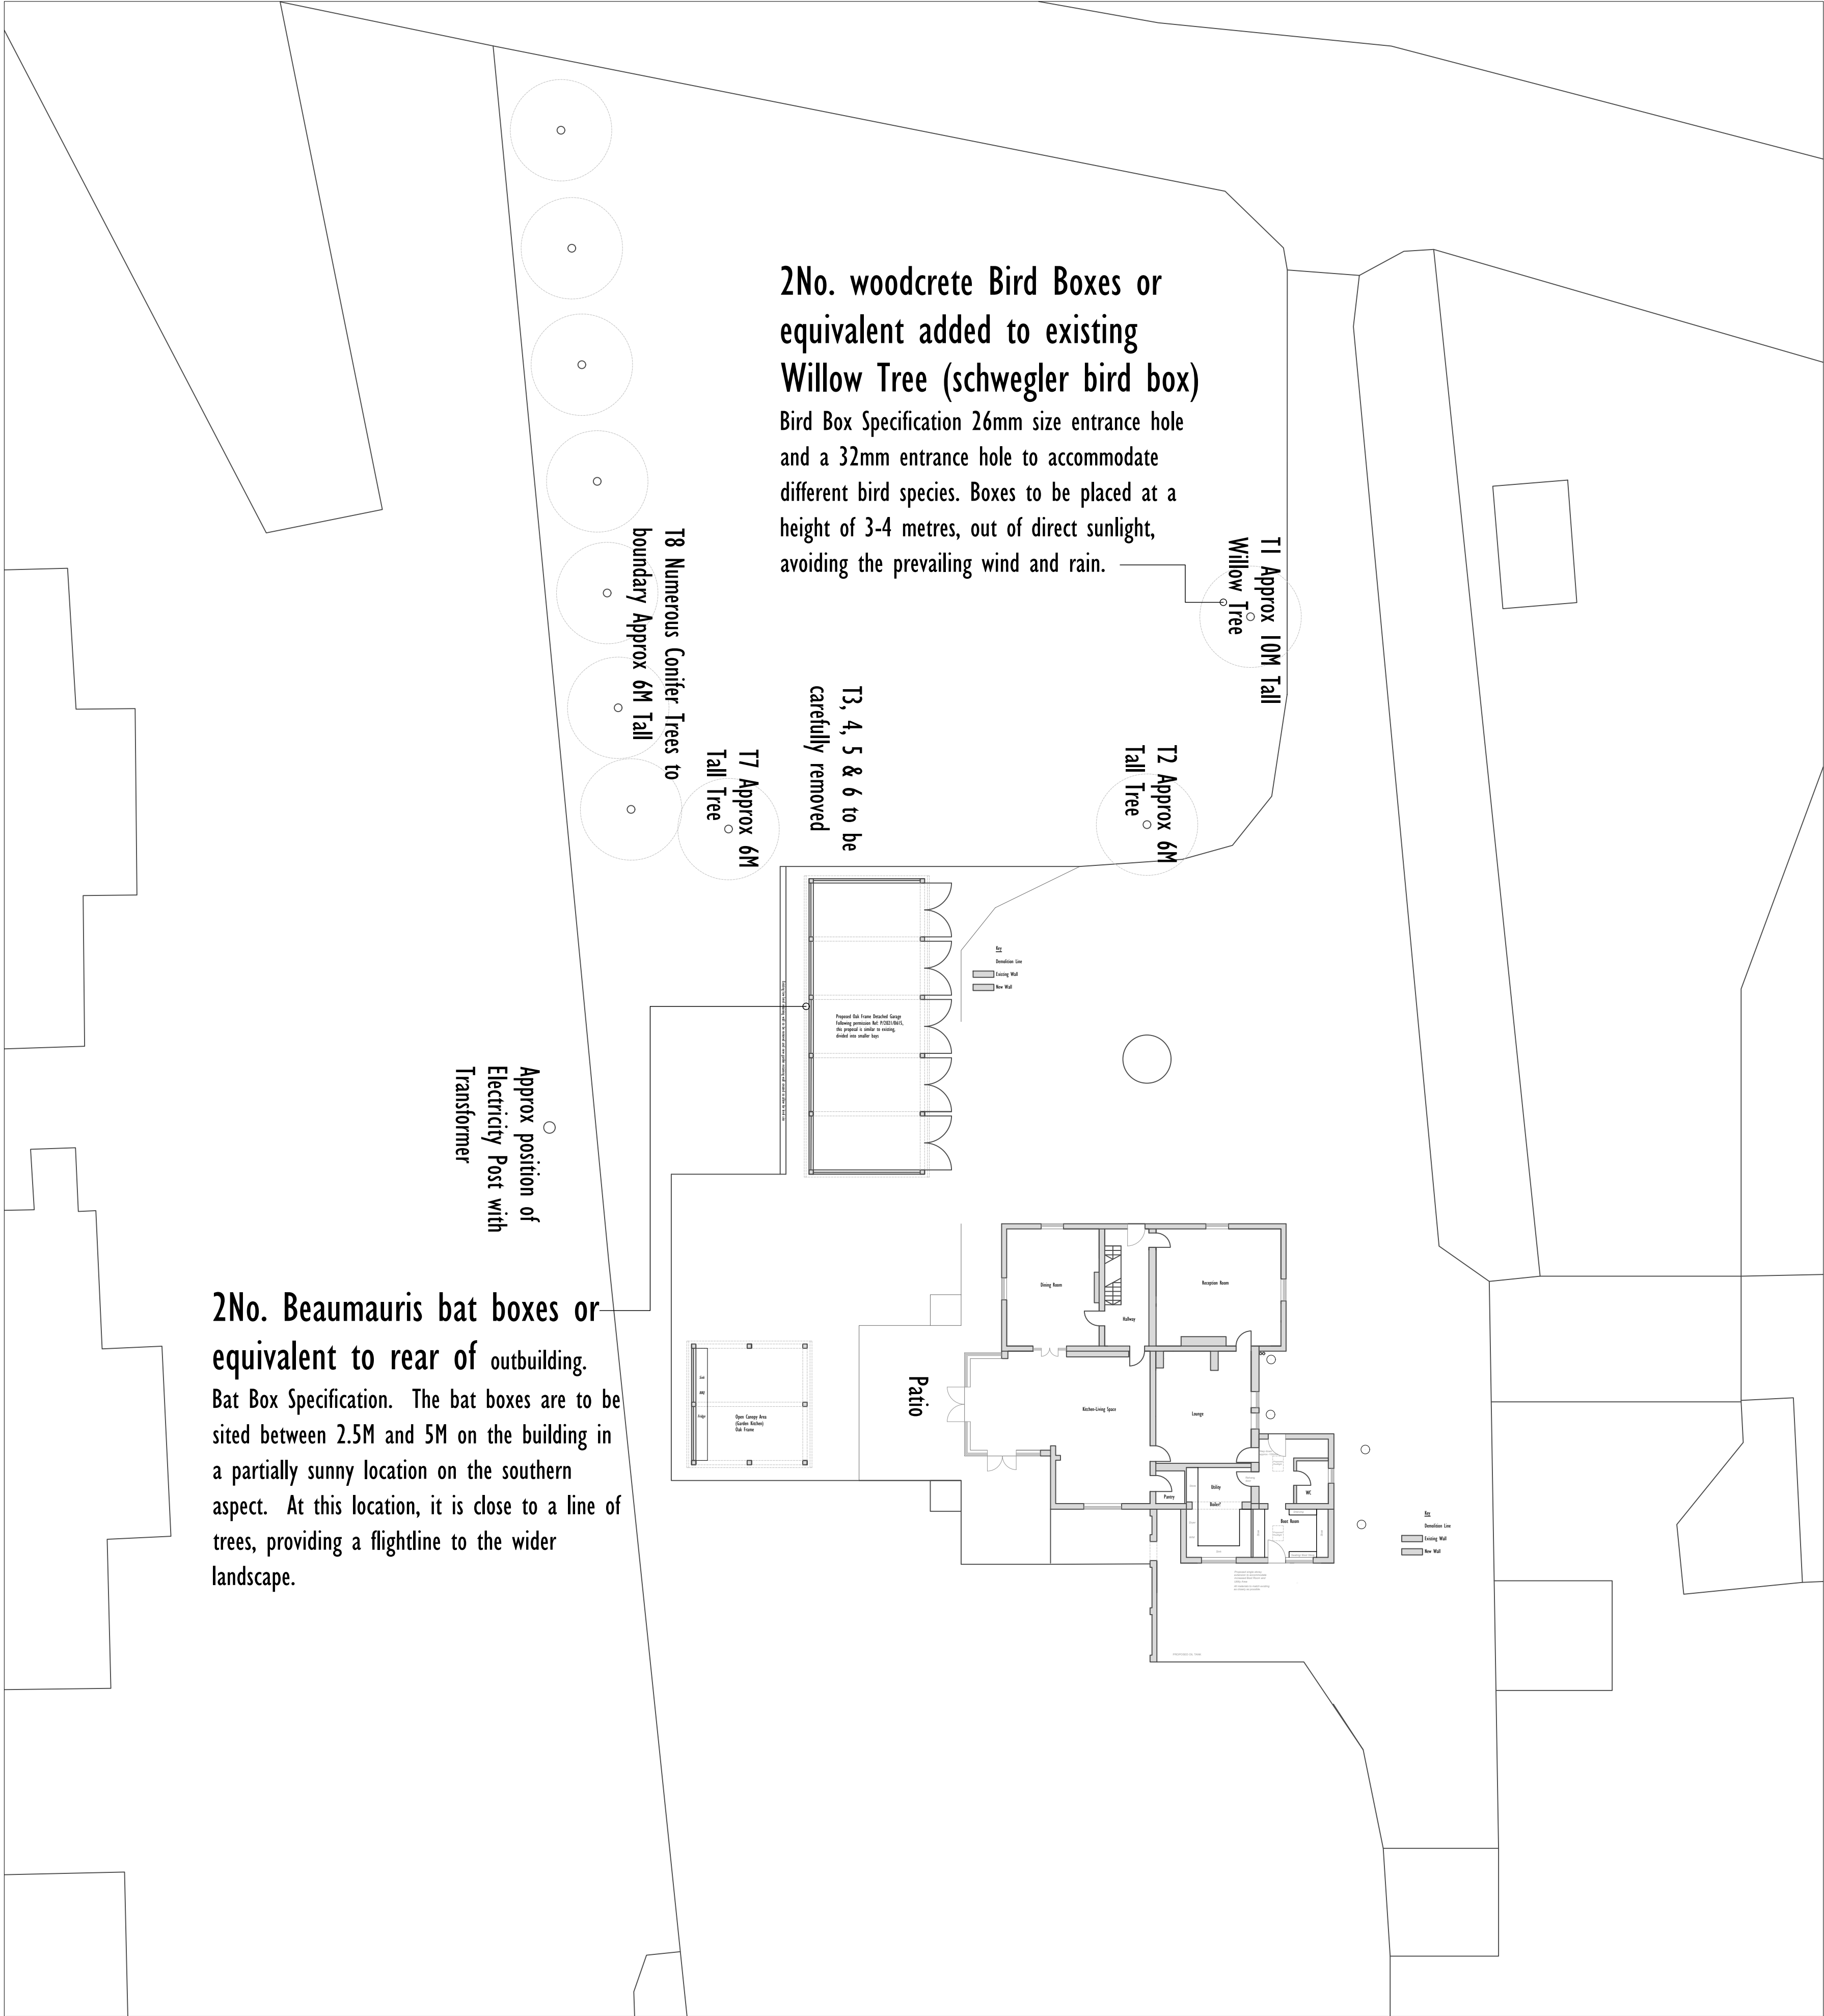

Site Plan
(1:200)