


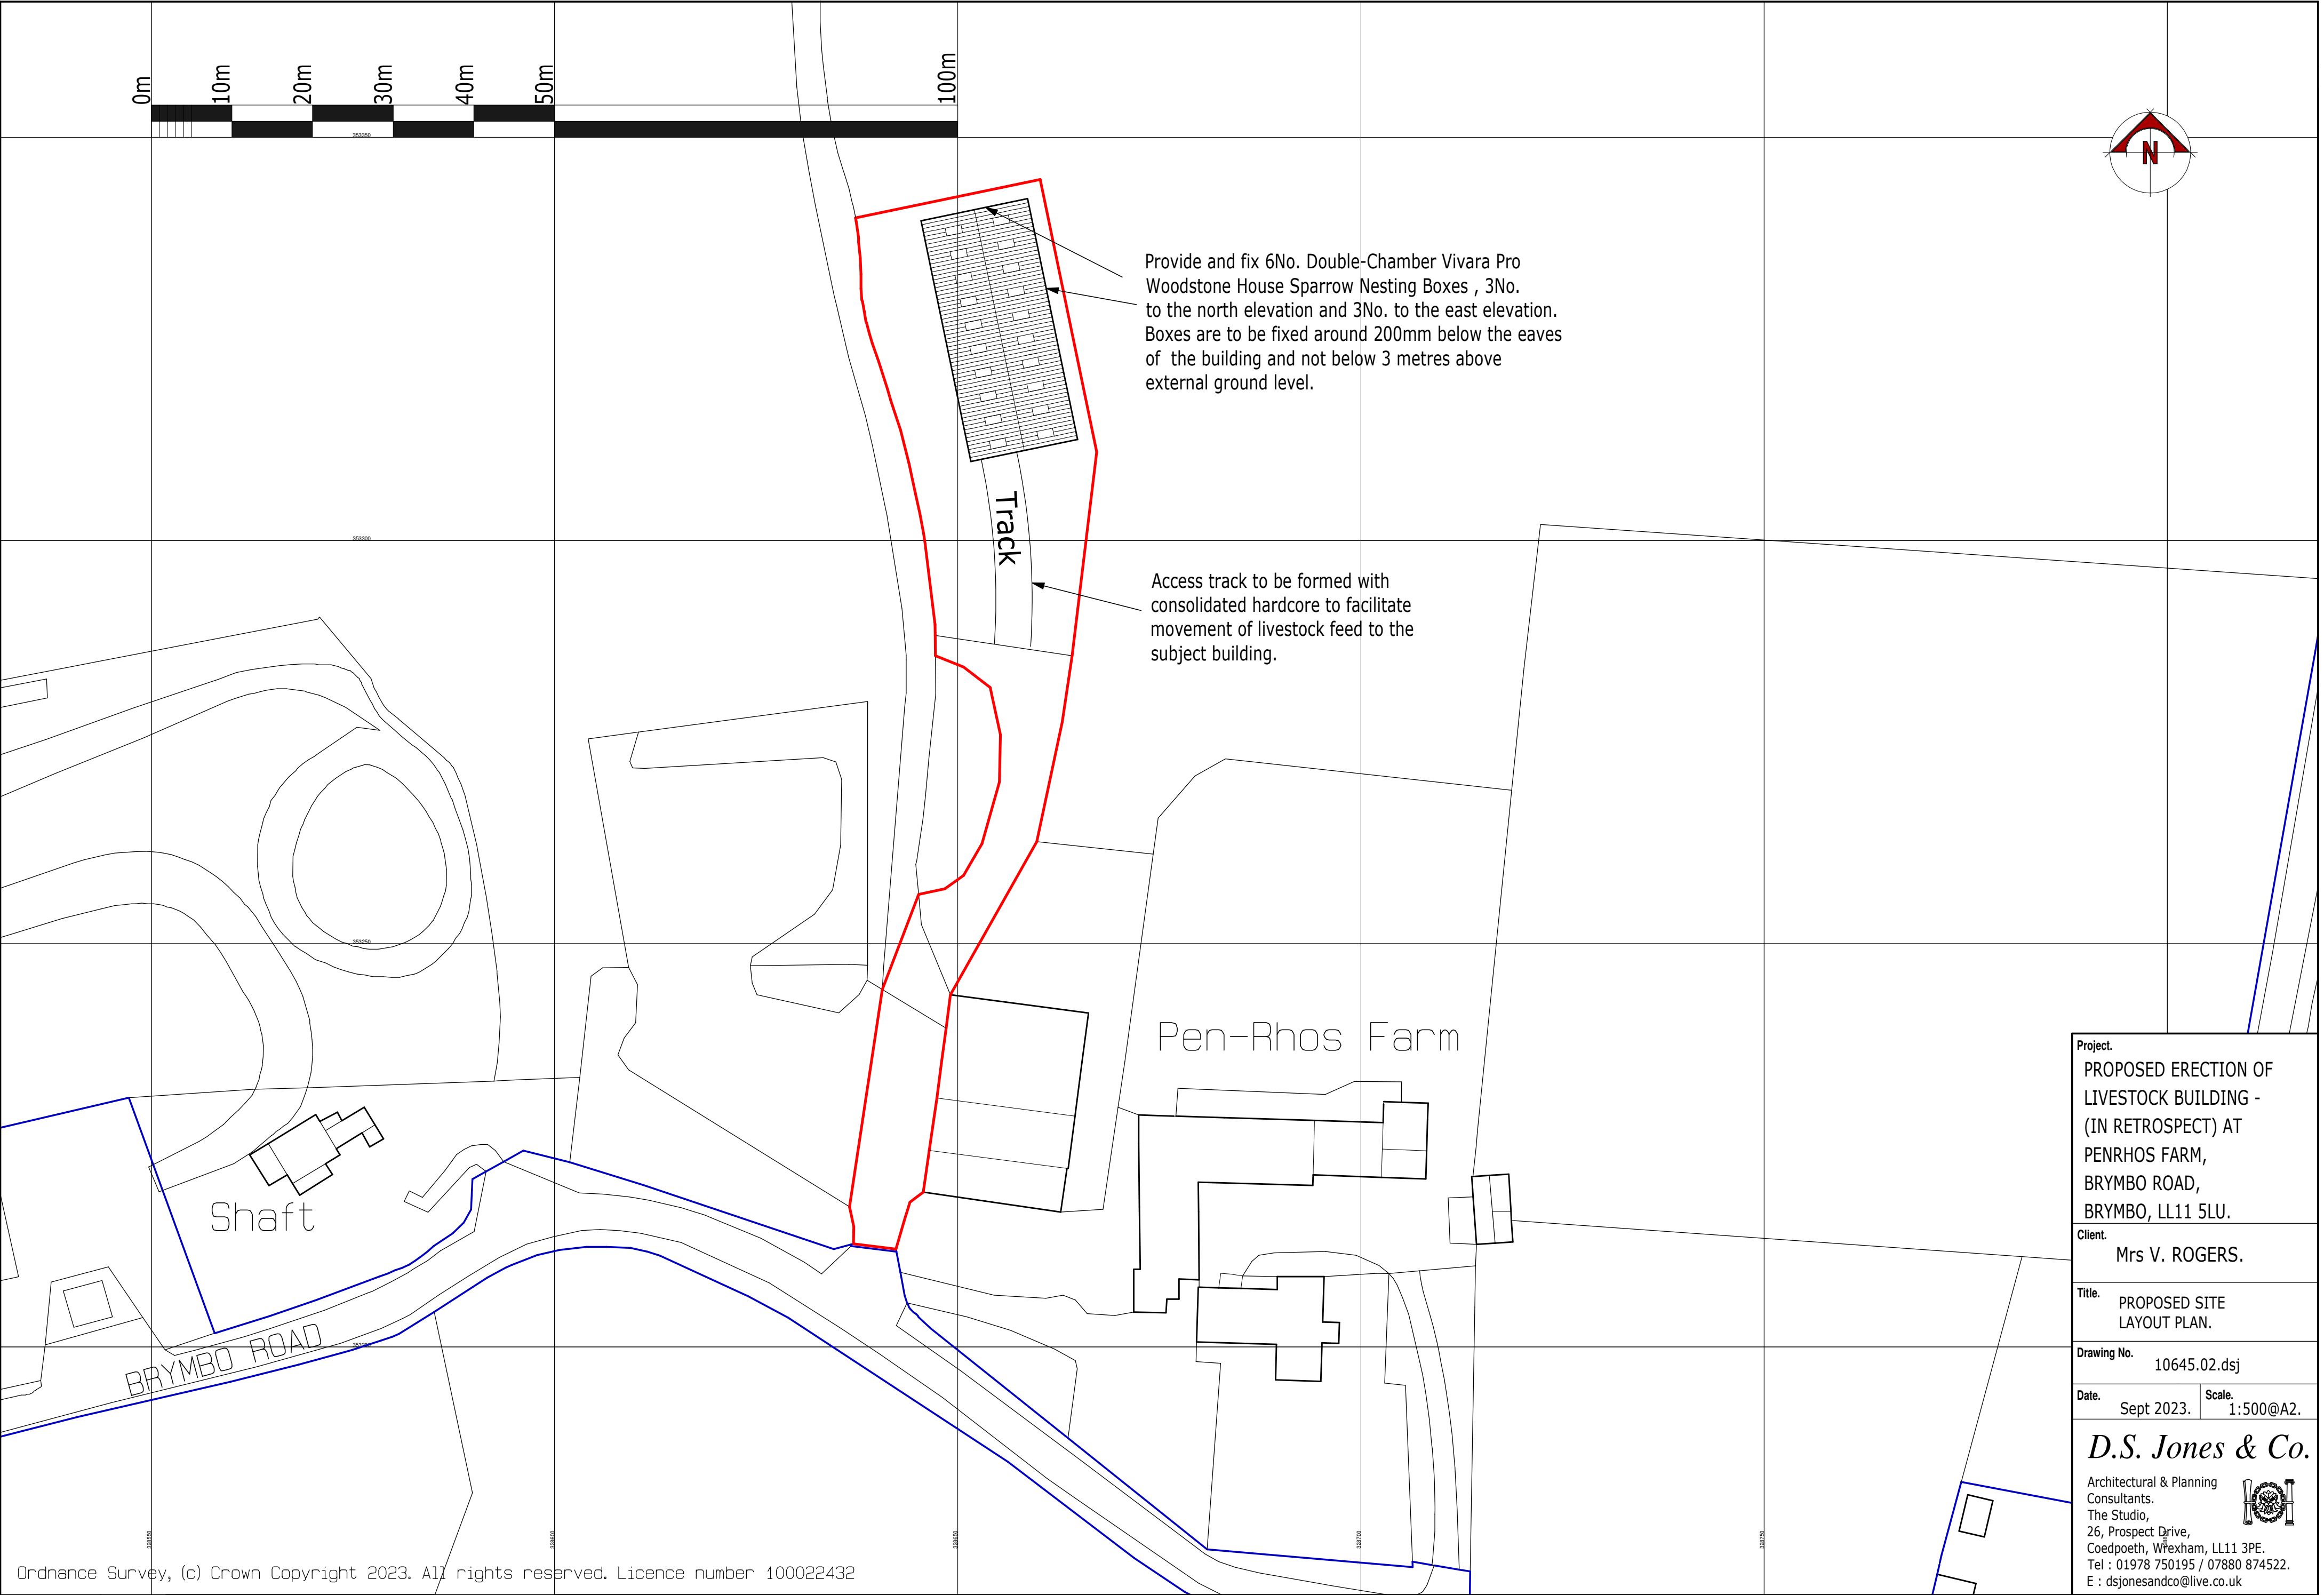

Project. PROPOSED ERECTION OF LIVESTOCK BUILDING - (IN RETROSPECT) AT PENRHOS FARM, BRYMBO ROAD, BRYMBO, LL11 5LU.	
Client. Mrs V. ROGERS.	
Title. PROPOSED SITE LAYOUT PLAN.	
Drawing No. 10645.02.dsj	
Date. Sept 2023.	Scale. 1:500@A2.
D.S. Jones & Co. Architectural & Planning Consultants. The Studio, 26, Prospect Drive, Coedpoeth, Wrexham, LL11 3PE. Tel : 01978 750195 / 07880 874522. E : dsjonesandco@live.co.uk	

