


Disclaimer:
Do not scale from this drawing.
All contractors must visit the site and be responsible for taking and checking dimensions.
All construction information should be taken from signed dimensions only.
Any discrepancies between drawings, specifications and site conditions must be brought to the attention of the supervising officer.
This drawing is for planning purposes only. It is not intended to be used for construction purposes. Whilst all reasonable efforts are used to ensure drawings are accurate, Astle Planning and Design Ltd accept no responsibility or liability for any reliance placed on, or use made of, this plan by anyone for purposes other than those stated above.

1:500 0 5 10 15 25m

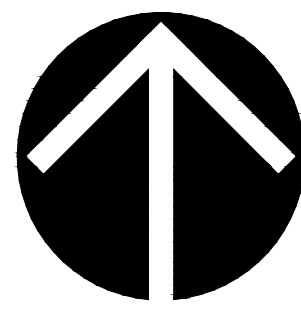

HOLT ROAD, WREXHAM

HARD SURFACING PLAN

Hard Surface Key

- Proposed Adoptable Carriageway (black Tarmac)
- Proposed Adoptable Footpath (black Tarmac)
- Private Shared Drive (black Tarmac)
- Proposed Adoptable Footpath, drive crossings & pathway crossings
- Private Parking Bays / Drives (black Tarmac)
- Sub-station / Pump station access (black Tarmac)
- Proposed Private Footpaths
- Rumble Strip
- Proposed Bin Collection Point
- Grasscrete

Temporary by storage collection points to be in grass crate exact size tbc

*Road & Pavements to Adoptable Standards. Refer to Engineers drawings for details

General Notes

This drawing needs to be read in conjunction with the following plans;

- Landscaping Layout
- Materials Plan
- Planning Layout
- Boundary Treatment Plan


References


Topographical Survey - Drawing 531-17-4-AL-100-003 rev P1
Produced by DAY Architectural Ltd

Red Edge Boundary - Title Plan CYM 541599

OS Plan - License number 100022432

Highway Access - 2627-301 rev D Produced by ITP

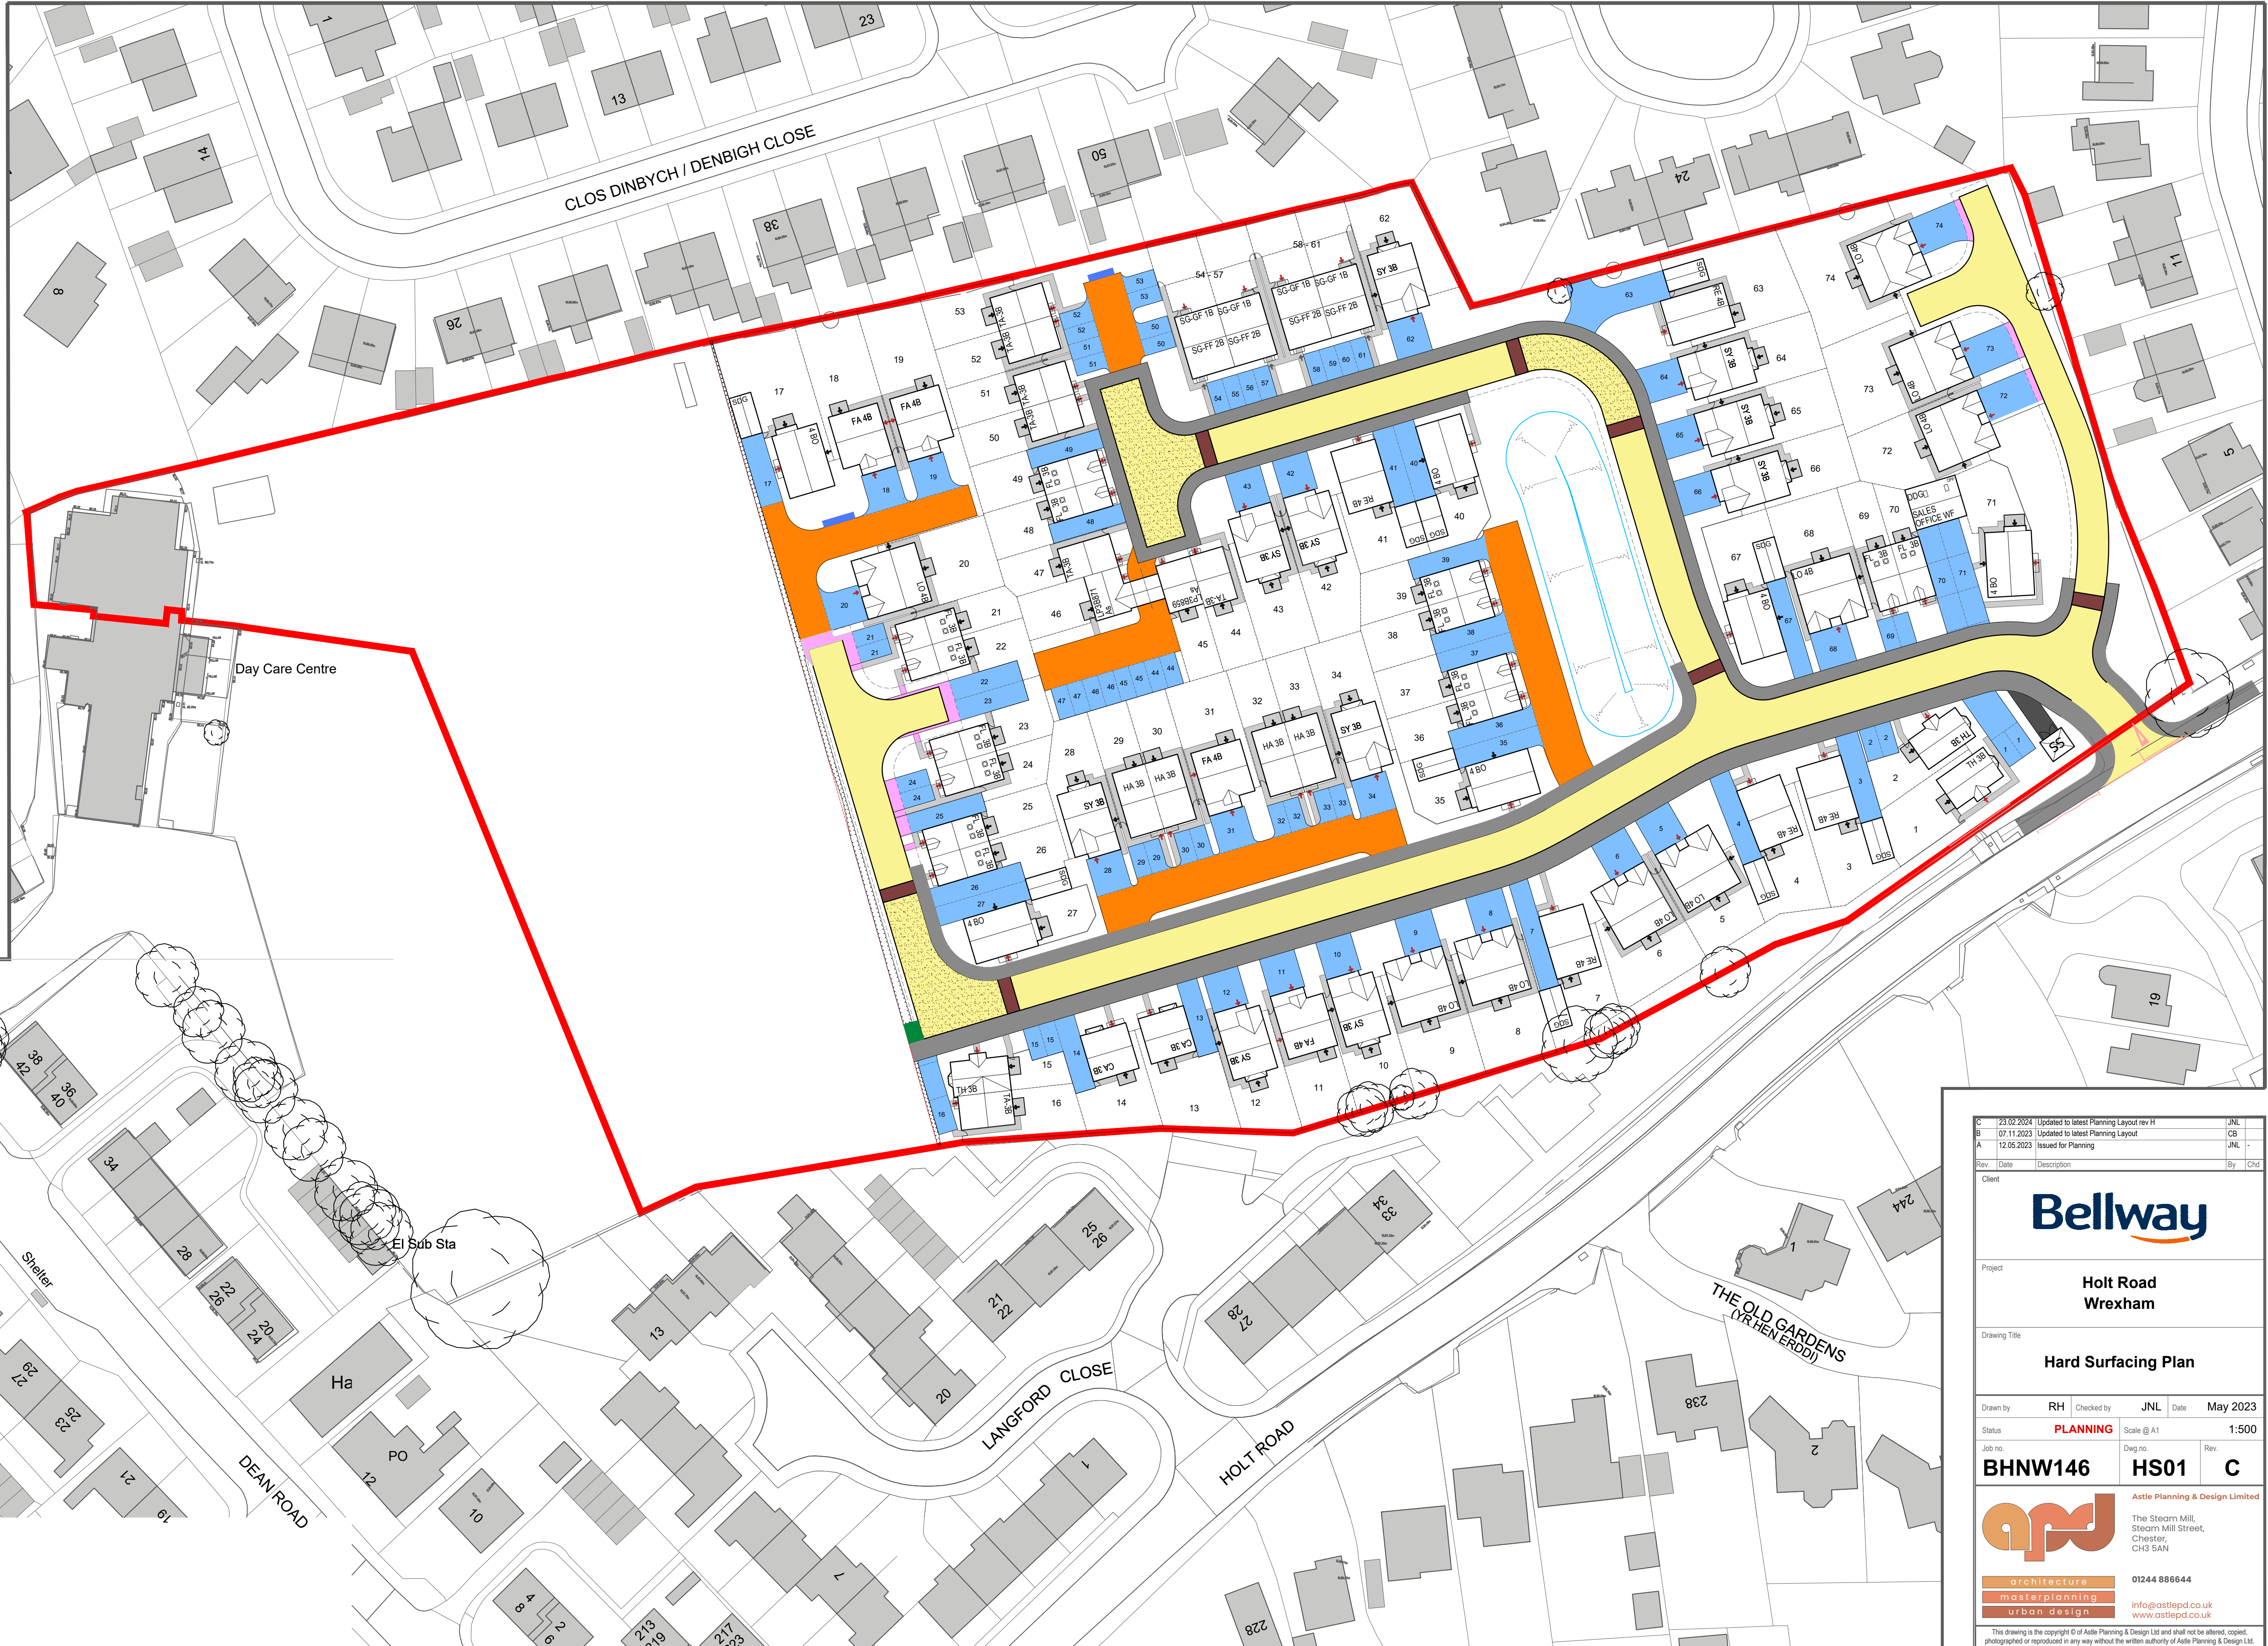

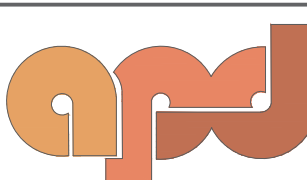Rev	Date	Description	By	Chd
B	23.02.2024	Updated to latest Planning Layout rev H	JNL	
B	07.11.2023	Updated to latest Planning Layout	CB	
A	12.05.2023	Issued for Planning	JNL	
Rev	Date	Description	By	Chd
Client				
				
Project				
Holt Road Wrexham				
Drawing Title				
Hard Surfacing Plan				
Drawn by	RH	Checked by	JNL	Date May 2023
Status	PLANNING		Scale @ A1	1:500
Job no.	BHNW146		Dwg no.	Rev.
		HS01		C
		Astle Planning & Design Limited		
		The Steam Mill, Steam Mill Street, Chester, CH3 5AN		
architecture		01244 886644		
masterplanning		info@astlepd.co.uk		
urban design		www.astlepd.co.uk		
This drawing is the copyright © of Astle Planning & Design Ltd and shall not be altered, copied, photographed or reproduced in any way without the written authority of Astle Planning & Design Ltd.				