


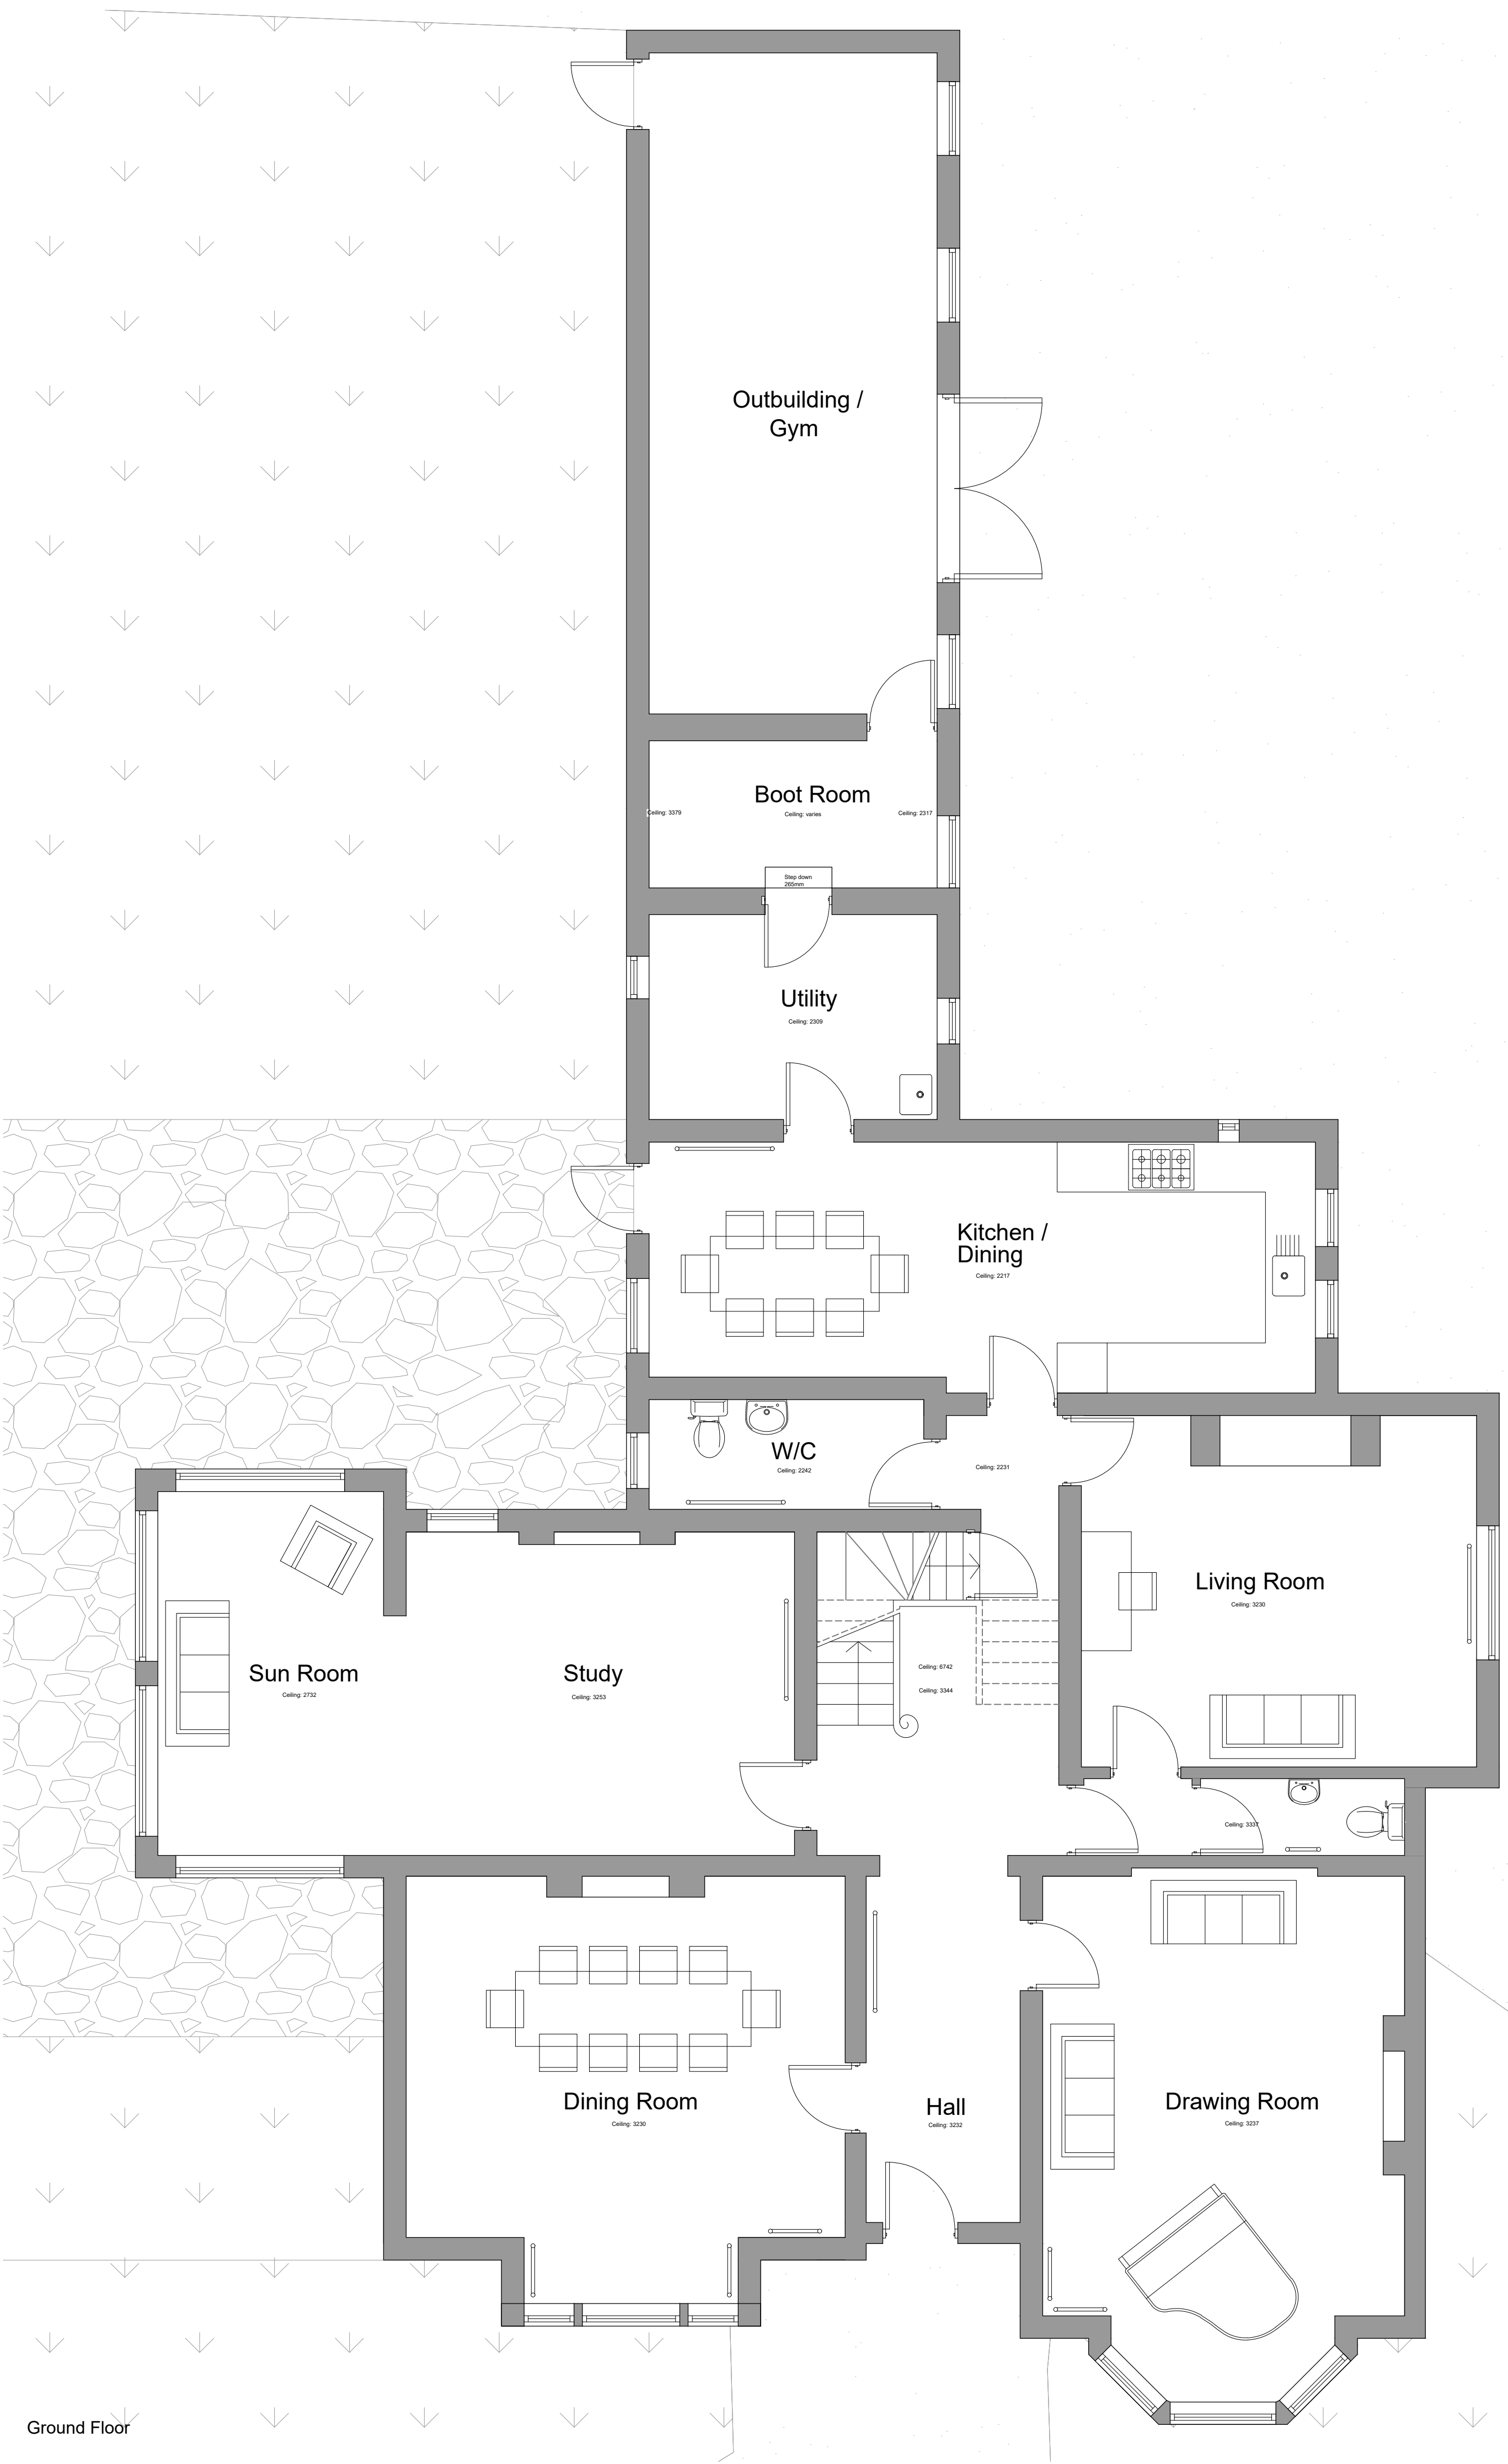

First Floor



Basement


This drawing is for indicative representation only and should not be used for any purposes other than planning. Do not scale from, or use this drawing for construction.

The contractor is to complete the detailed design for the purpose of construction and building regulations approval.

The Structural Engineer to carry out full assessment of scheme and provide all calculations for building control approval prior to starting construction.

CDM REGULATIONS 2015. All current drawings and specifications for the project must be read in conjunction with the Designer's Hazard and Environment Assessment Record.

All intellectual property rights reserved.

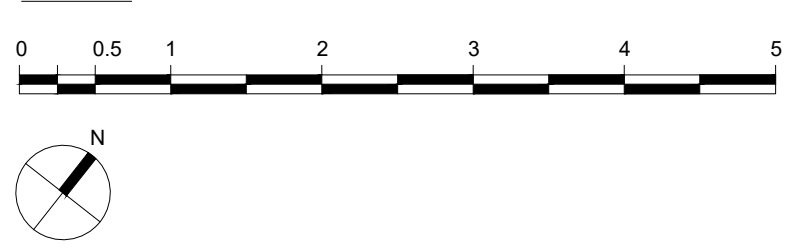

21/02/21 05/12/23 12/01/22 Date	Issued for planning Updated for planning First issue for discussion Comment	B A Revision
Project Title 33 Chester Road Extension		
Drawing Existing Plans		
Purpose of Issue Planning		
Scale 1:50@A1 / 1:100@A3	Date 12/01/2022	Drawing no. 2125_2100
		Rev. B
James Mather Architecture Unit 7, Astra Road, Trafford Park, Manchester M17 1SU 07512 054 068 james@jm-a.co.uk		JMA Architecture & Design