

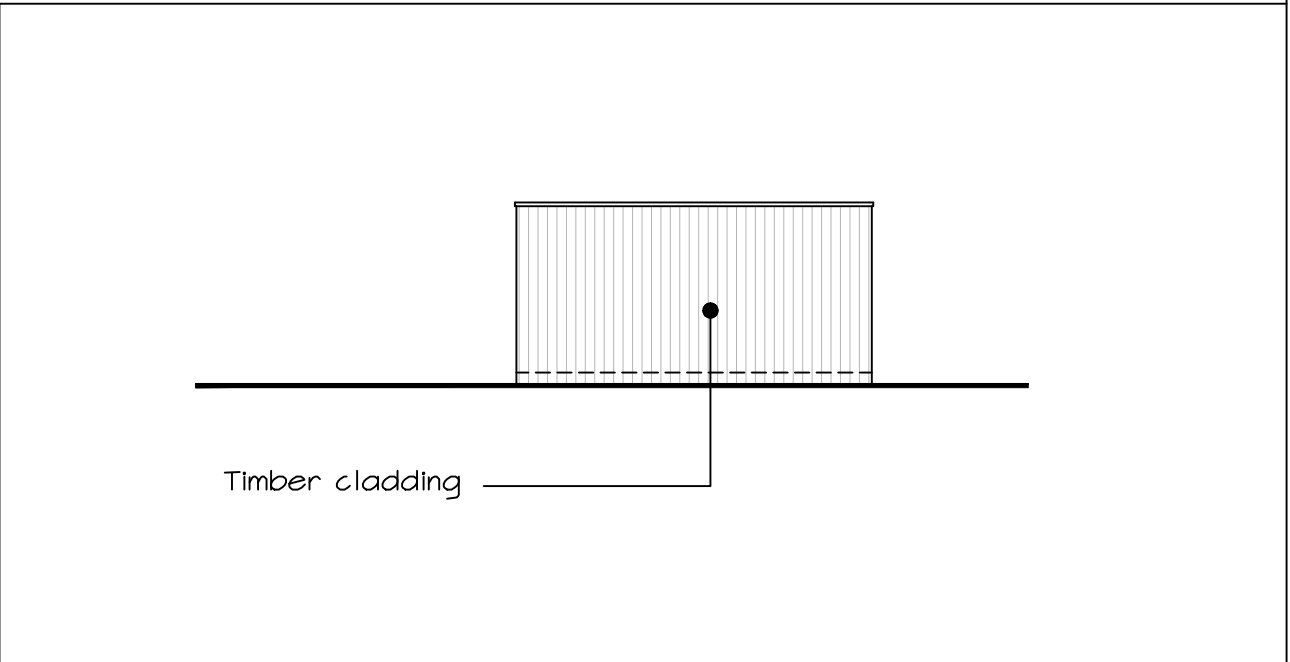
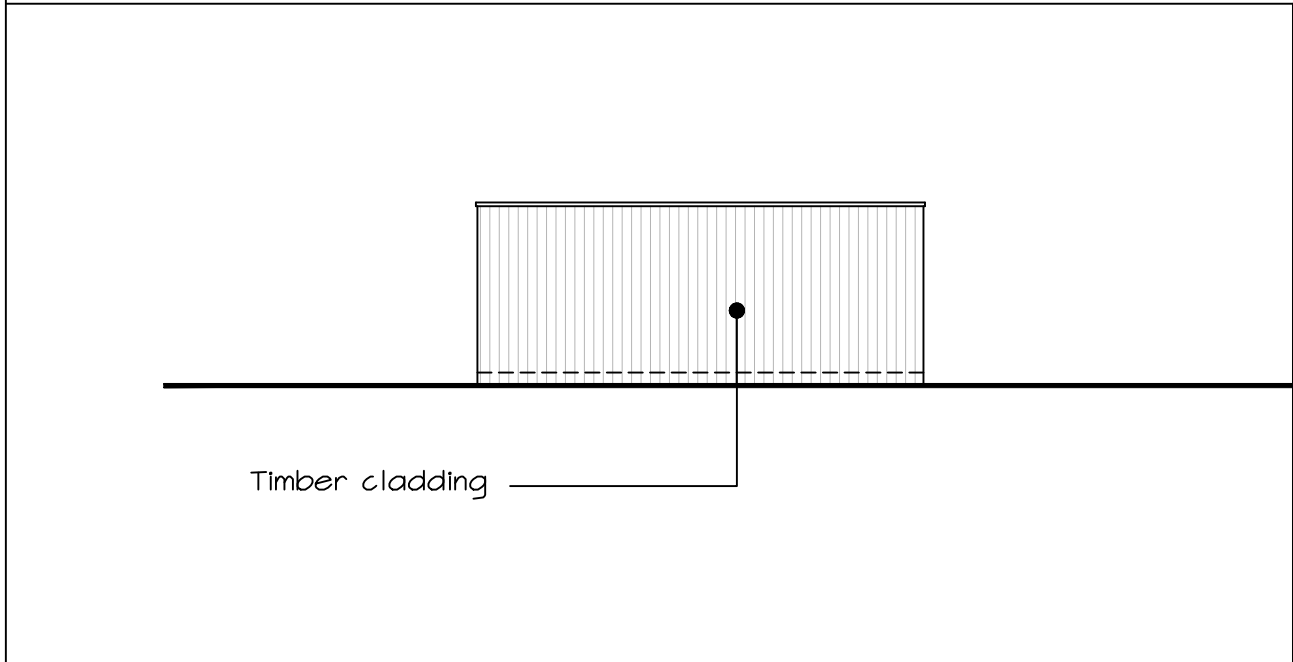
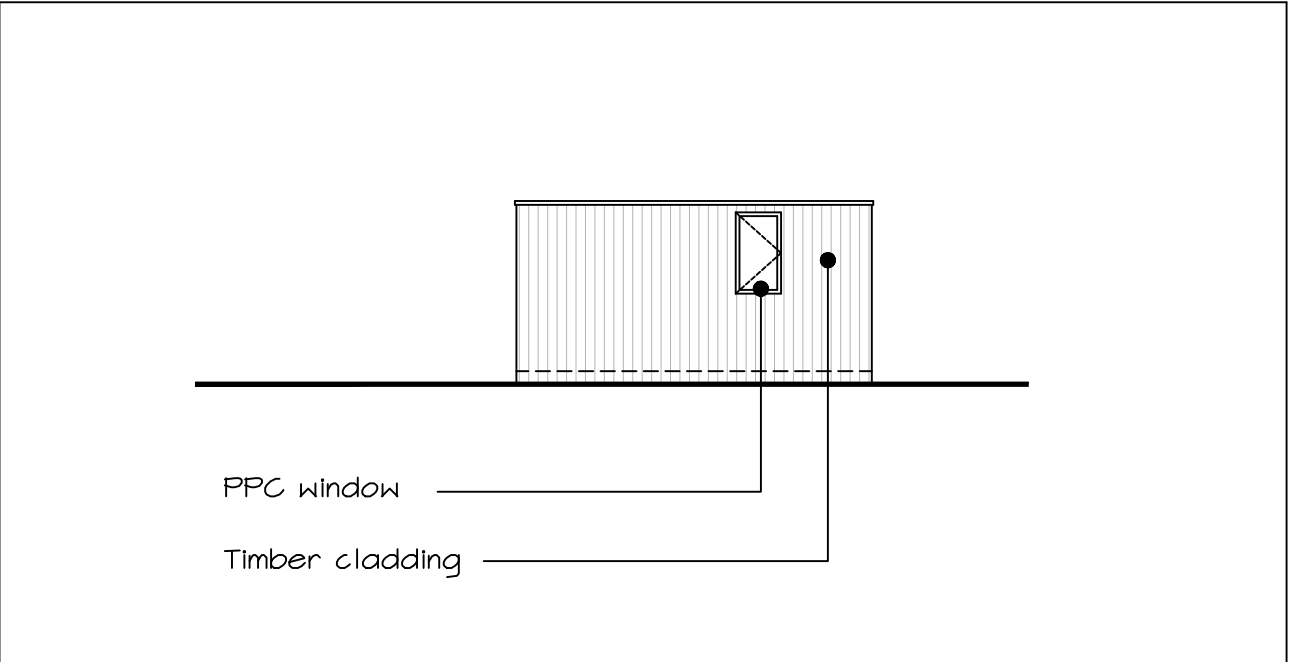


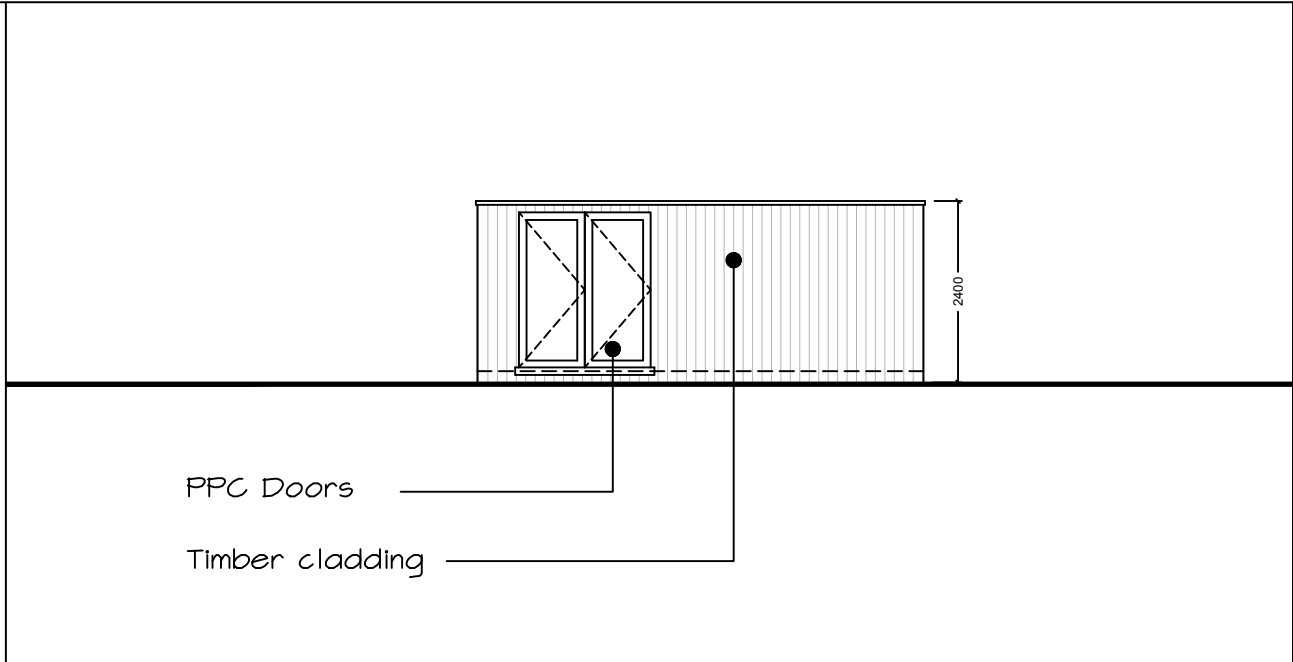

E Height of proposed unit indicated		22.01.21	ACM
D Site boundary and fencing etc added for context		22.01.21	ACM
C Elevations added		29.10.20	ACM
B Option 01 added to drawing		02.09.20	ACM
A Layout revised following meeting 31.08.2020		31.08.20	ACM
description		date	dr by
original by		date	ACM

Planning Application

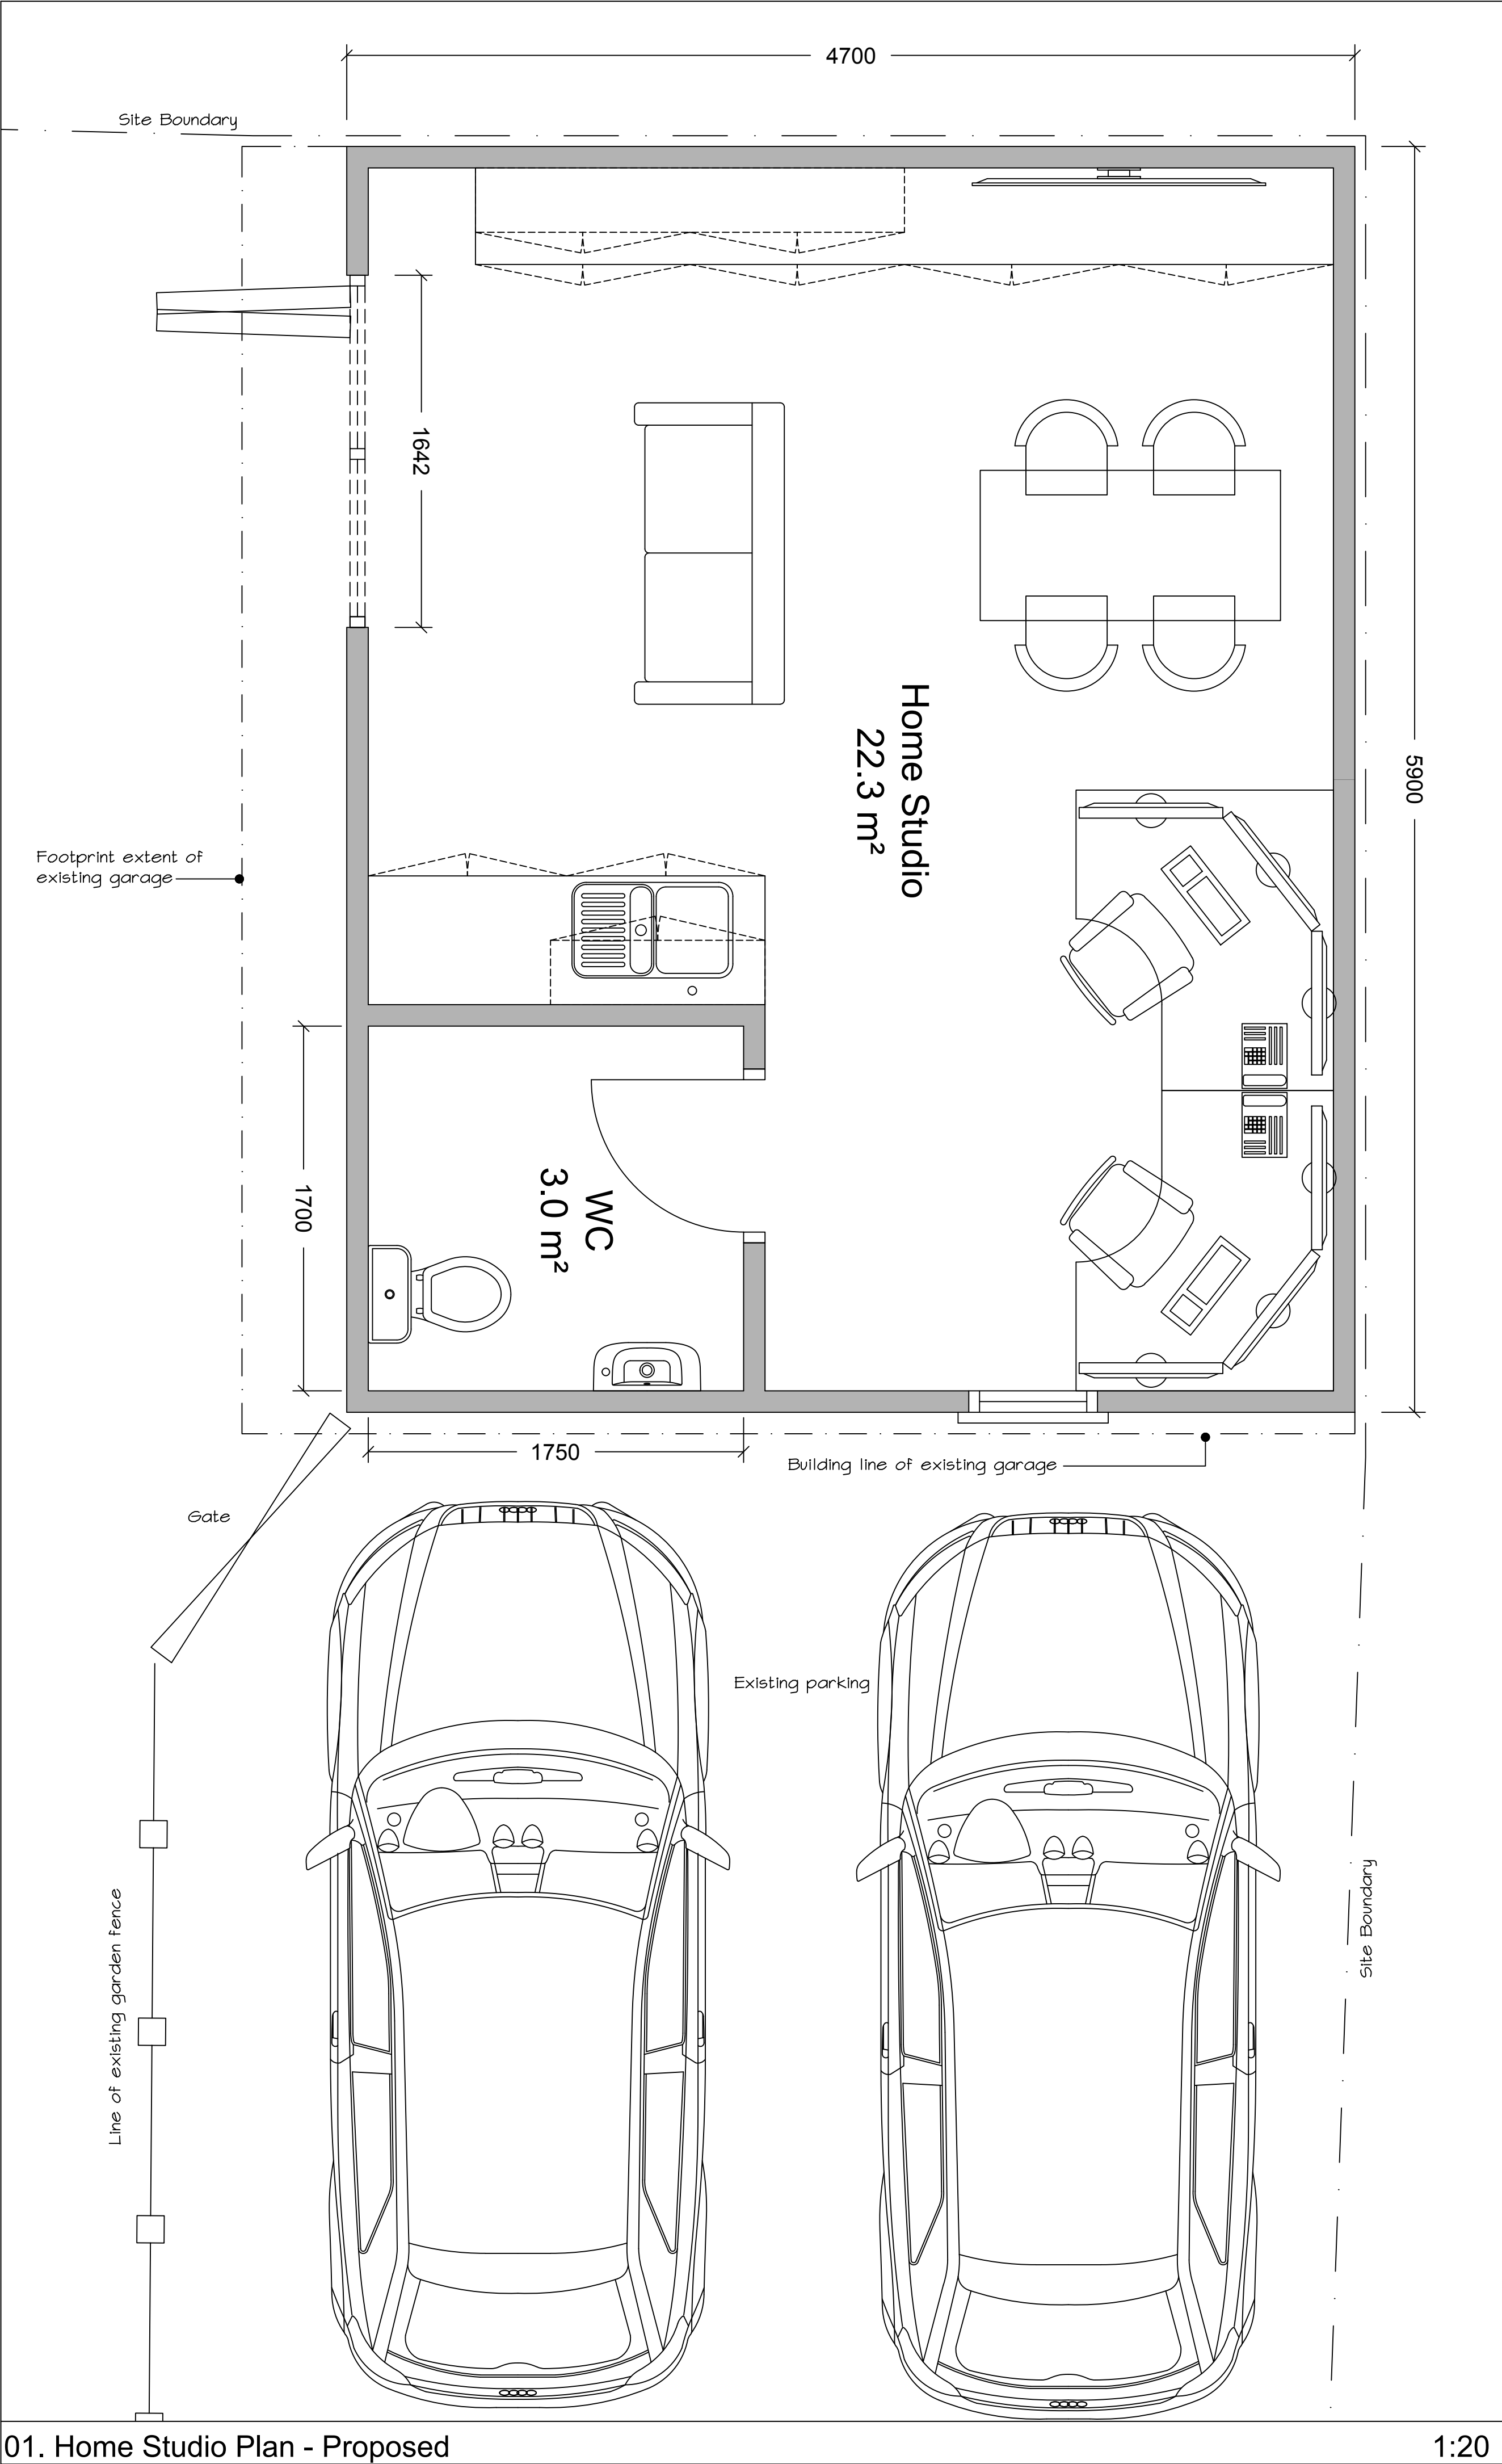

This drawing is to be read in conjunction with all related drawings. Do not scale from this drawing. All dimensions must be checked and verified on site before commencing any work or producing shop drawings. The originator should be notified immediately of any discrepancy.
This drawing is copyright and remains the property of Three 6 T Architecture and should not be given to a third party without written permission.
T : 07583 303 464 E : enquiries@three6t.co.uk

Mr & Mrs Griffiths			
31 Penrhyn Drive Gwersyllt			
project no 20 0803			
drawing title Home Studio Plans & Elevations - Proposed			
Scale	prefix	drawing No	rev
As Shown	PL	110	E