


©COPYRIGHT CAULMERT LIMITED - NOT TO BE COPIED OR REPRODUCED IN ANY WAY OR FORM WITHOUT PRIOR WRITTEN CONSENT FROM CAULMERT LIMITED

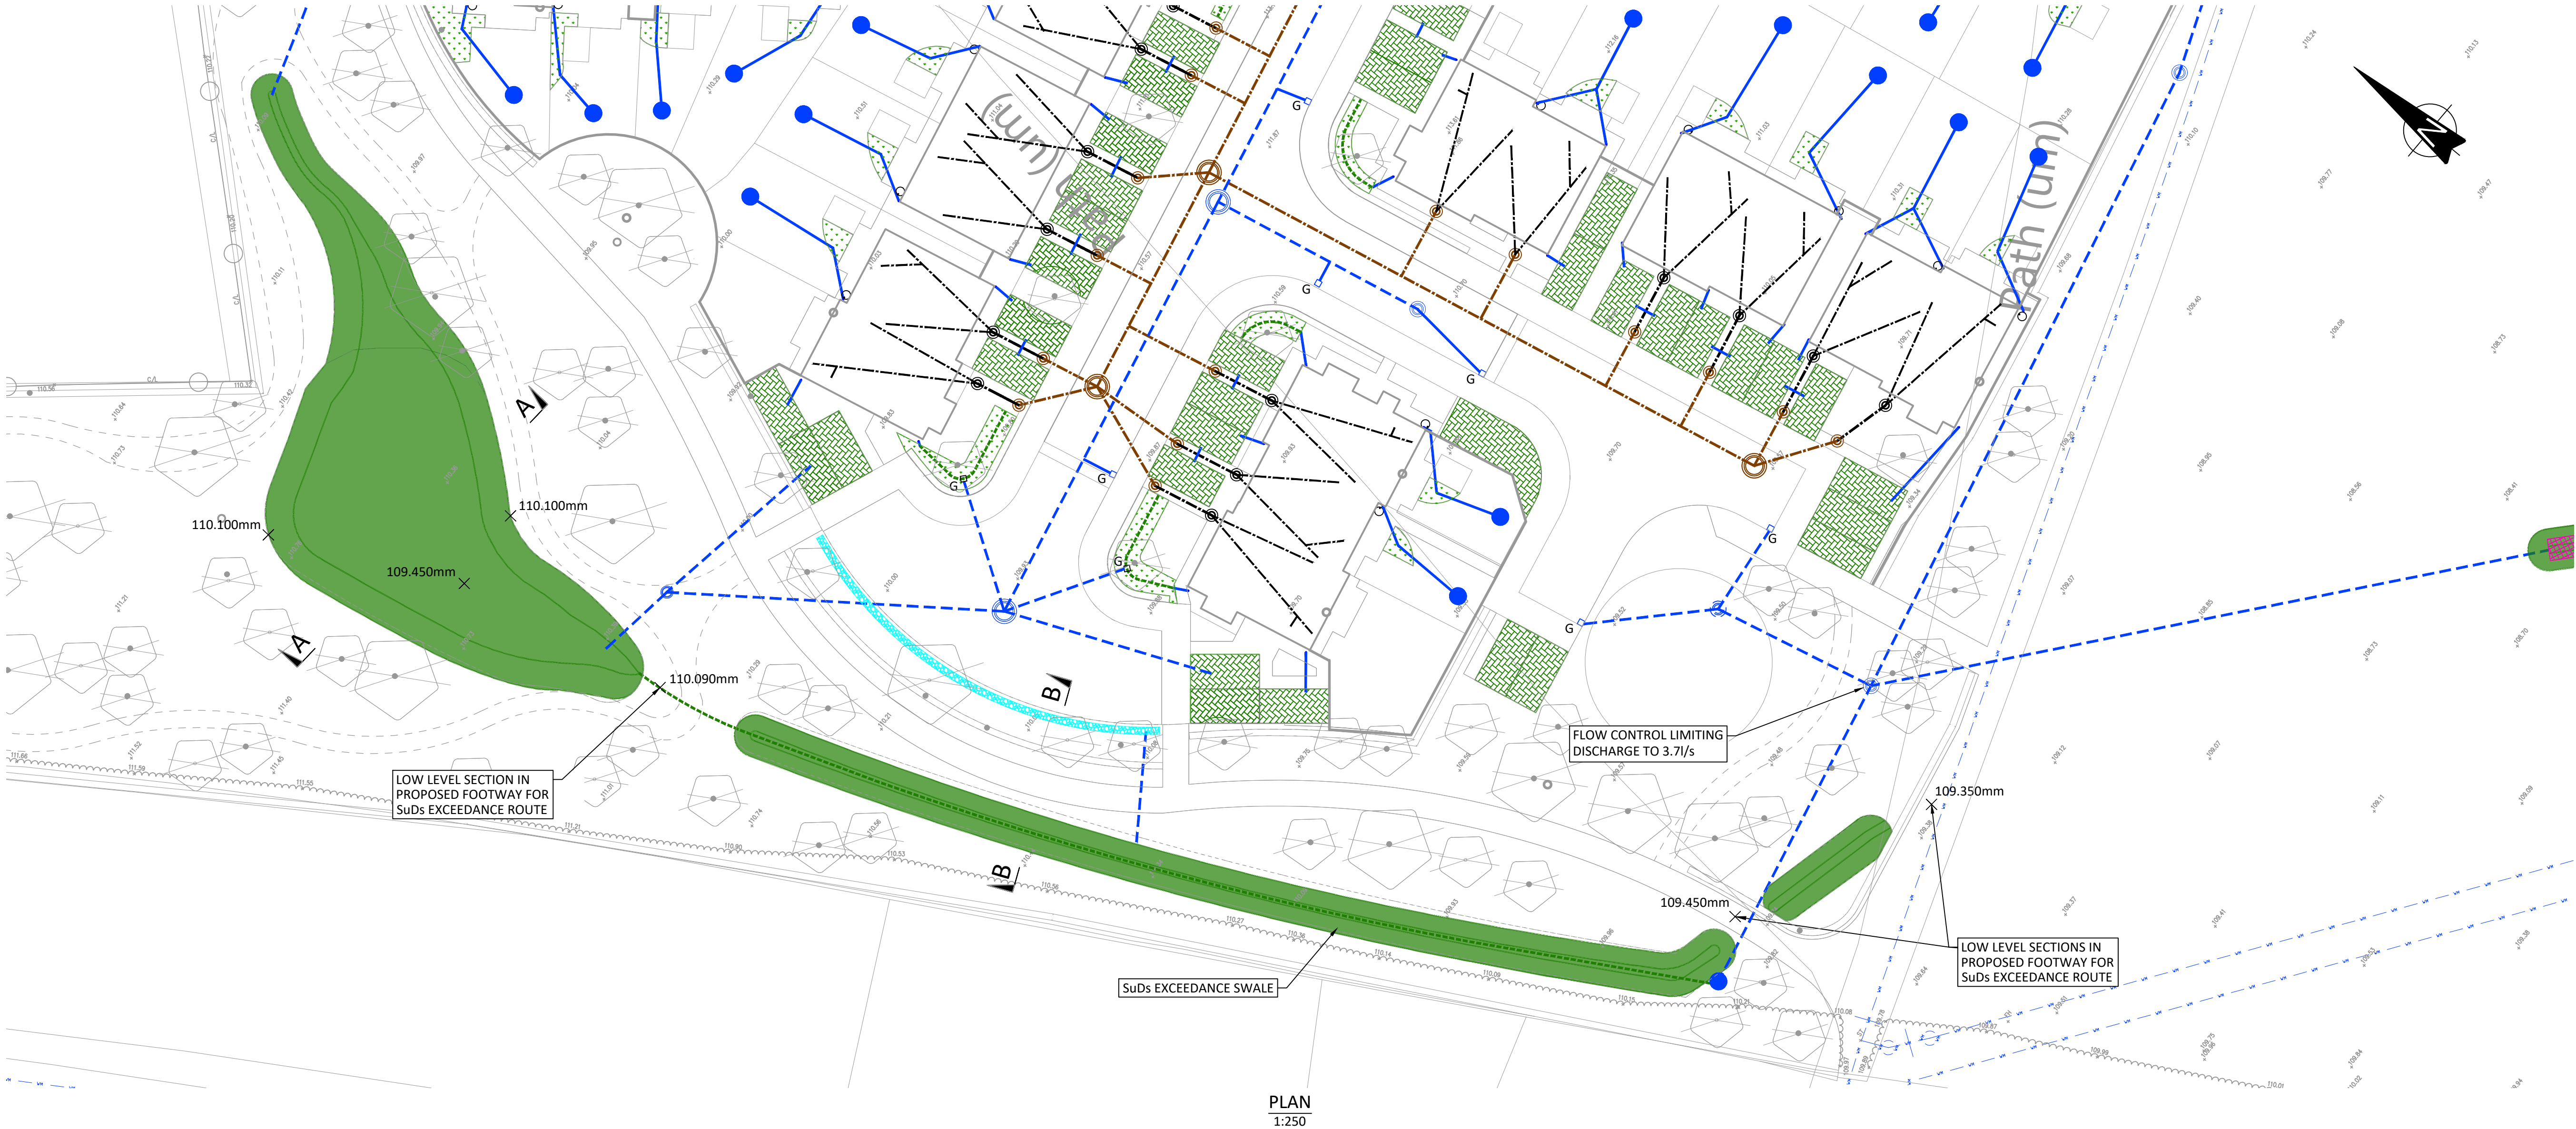


NOTES


- DO NOT SCALE FROM THIS DRAWING. WORK FROM FIGURED DIMENSIONS ONLY. ALL DIMENSIONS ARE IN METRES AND ALL LEVELS ARE IN METRES ABOVE ORDNANCE DATUM UNLESS NOTED OTHERWISE.
- THIS DRAWING IS TO BE READ IN CONJUNCTION WITH ALL RELEVANT ARCHITECTS, ENGINEERS AND SPECIALIST DRAWINGS AND SPECIFICATIONS.
- REFER TO DRAWING 5073-CAU-XX-XX-DR-C-1601 FOR LANDSCAPING AND DRAINAGE NOTES.

LEGEND

- EXISTING DCWW SEWER
- PROPOSED SURFACE WATER DRAIN
- PROPOSED FOUL WATER SEWER TO BE ADOPTED
- PROPOSED FOUL RISING MAIN
- PROPOSED SURFACE WATER DRAIN TO BE ADOPTED BY SAB
- PROPOSED PRIVATE FOUL WATER DRAIN
- PROPOSED PRIVATE SURFACE WATER DRAIN
- PROPOSED FOUL WATER CHAMBER TO BE ADOPTED
- PROPOSED SURFACE WATER CHAMBER TO BE ADOPTED
- PROPOSED PRIVATE FOUL WATER CHAMBER
- PROPOSED PRIVATE SURFACE WATER CHAMBER
- PROPOSED SOAKAWAY CHAMBER
- PROPOSED SWALE OR BASIN
- PROPOSED PERMEABLE PAVING PARKING AREA
- PROPOSED RAIN WATER PIPE
- PROPOSED ROAD GULLY
- 100 LITRE RAINWATER BUTT, ON STAND, HYDROSURE SLIMLINE OR SIMILAR
- PROPOSED RAIN GARDEN
- PROPOSED FILTER DRAIN

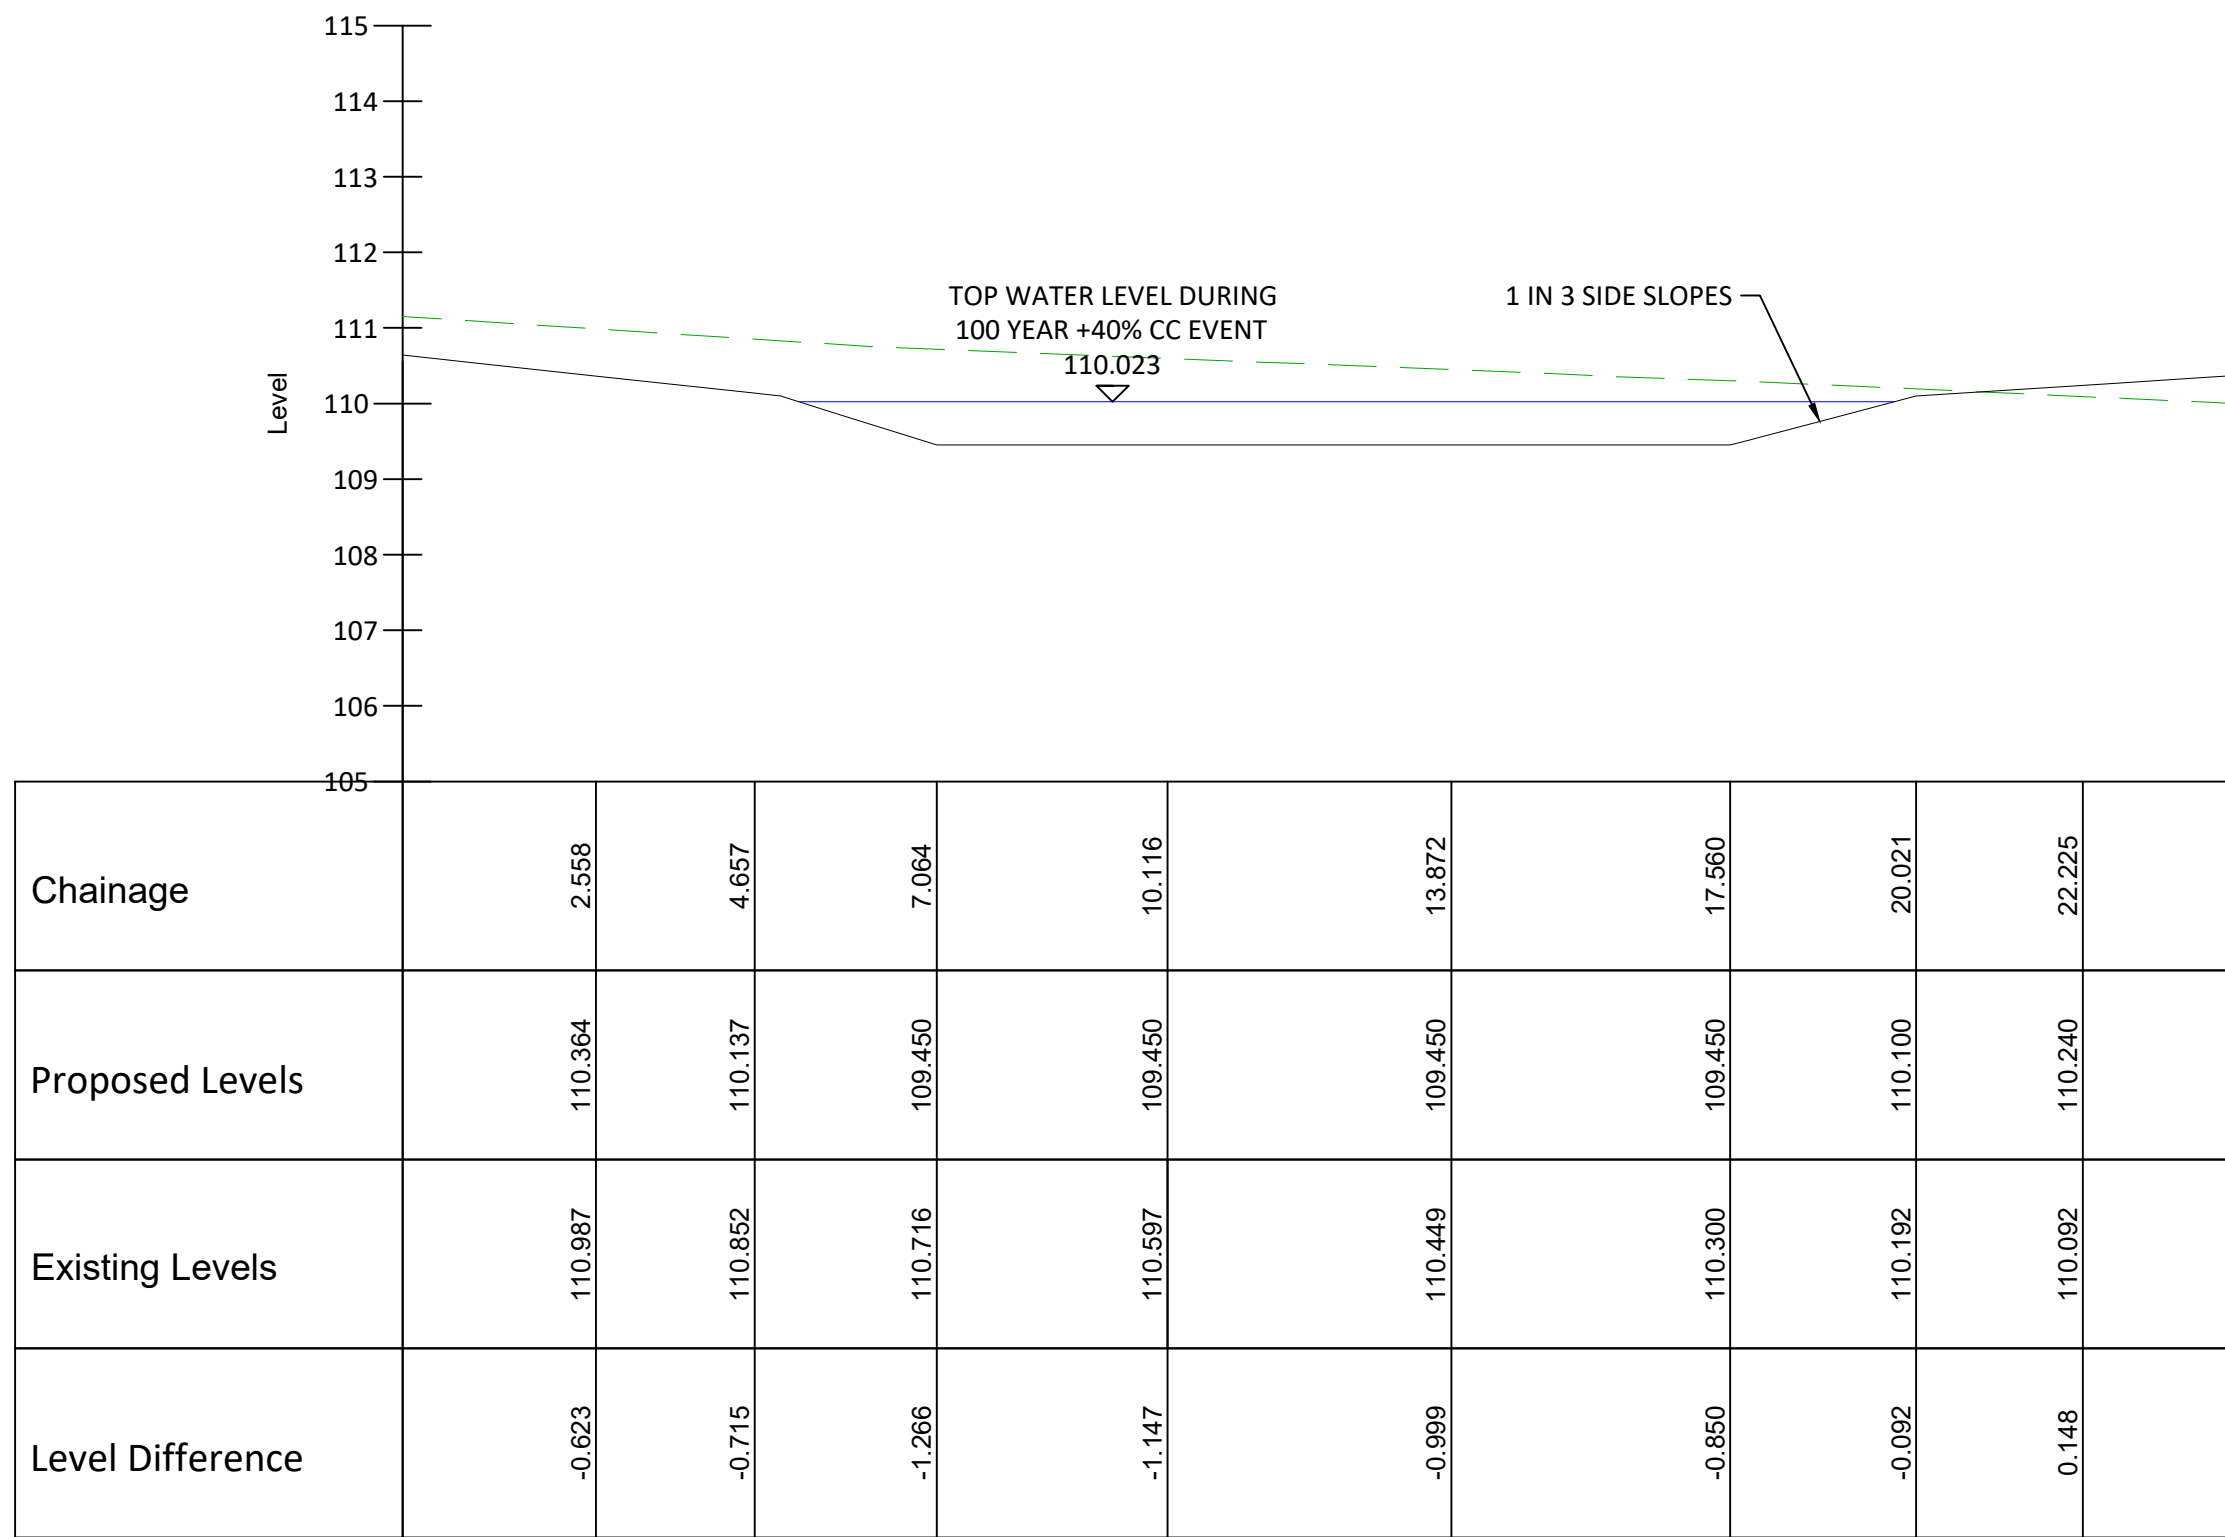

SECTION A-A
1:100

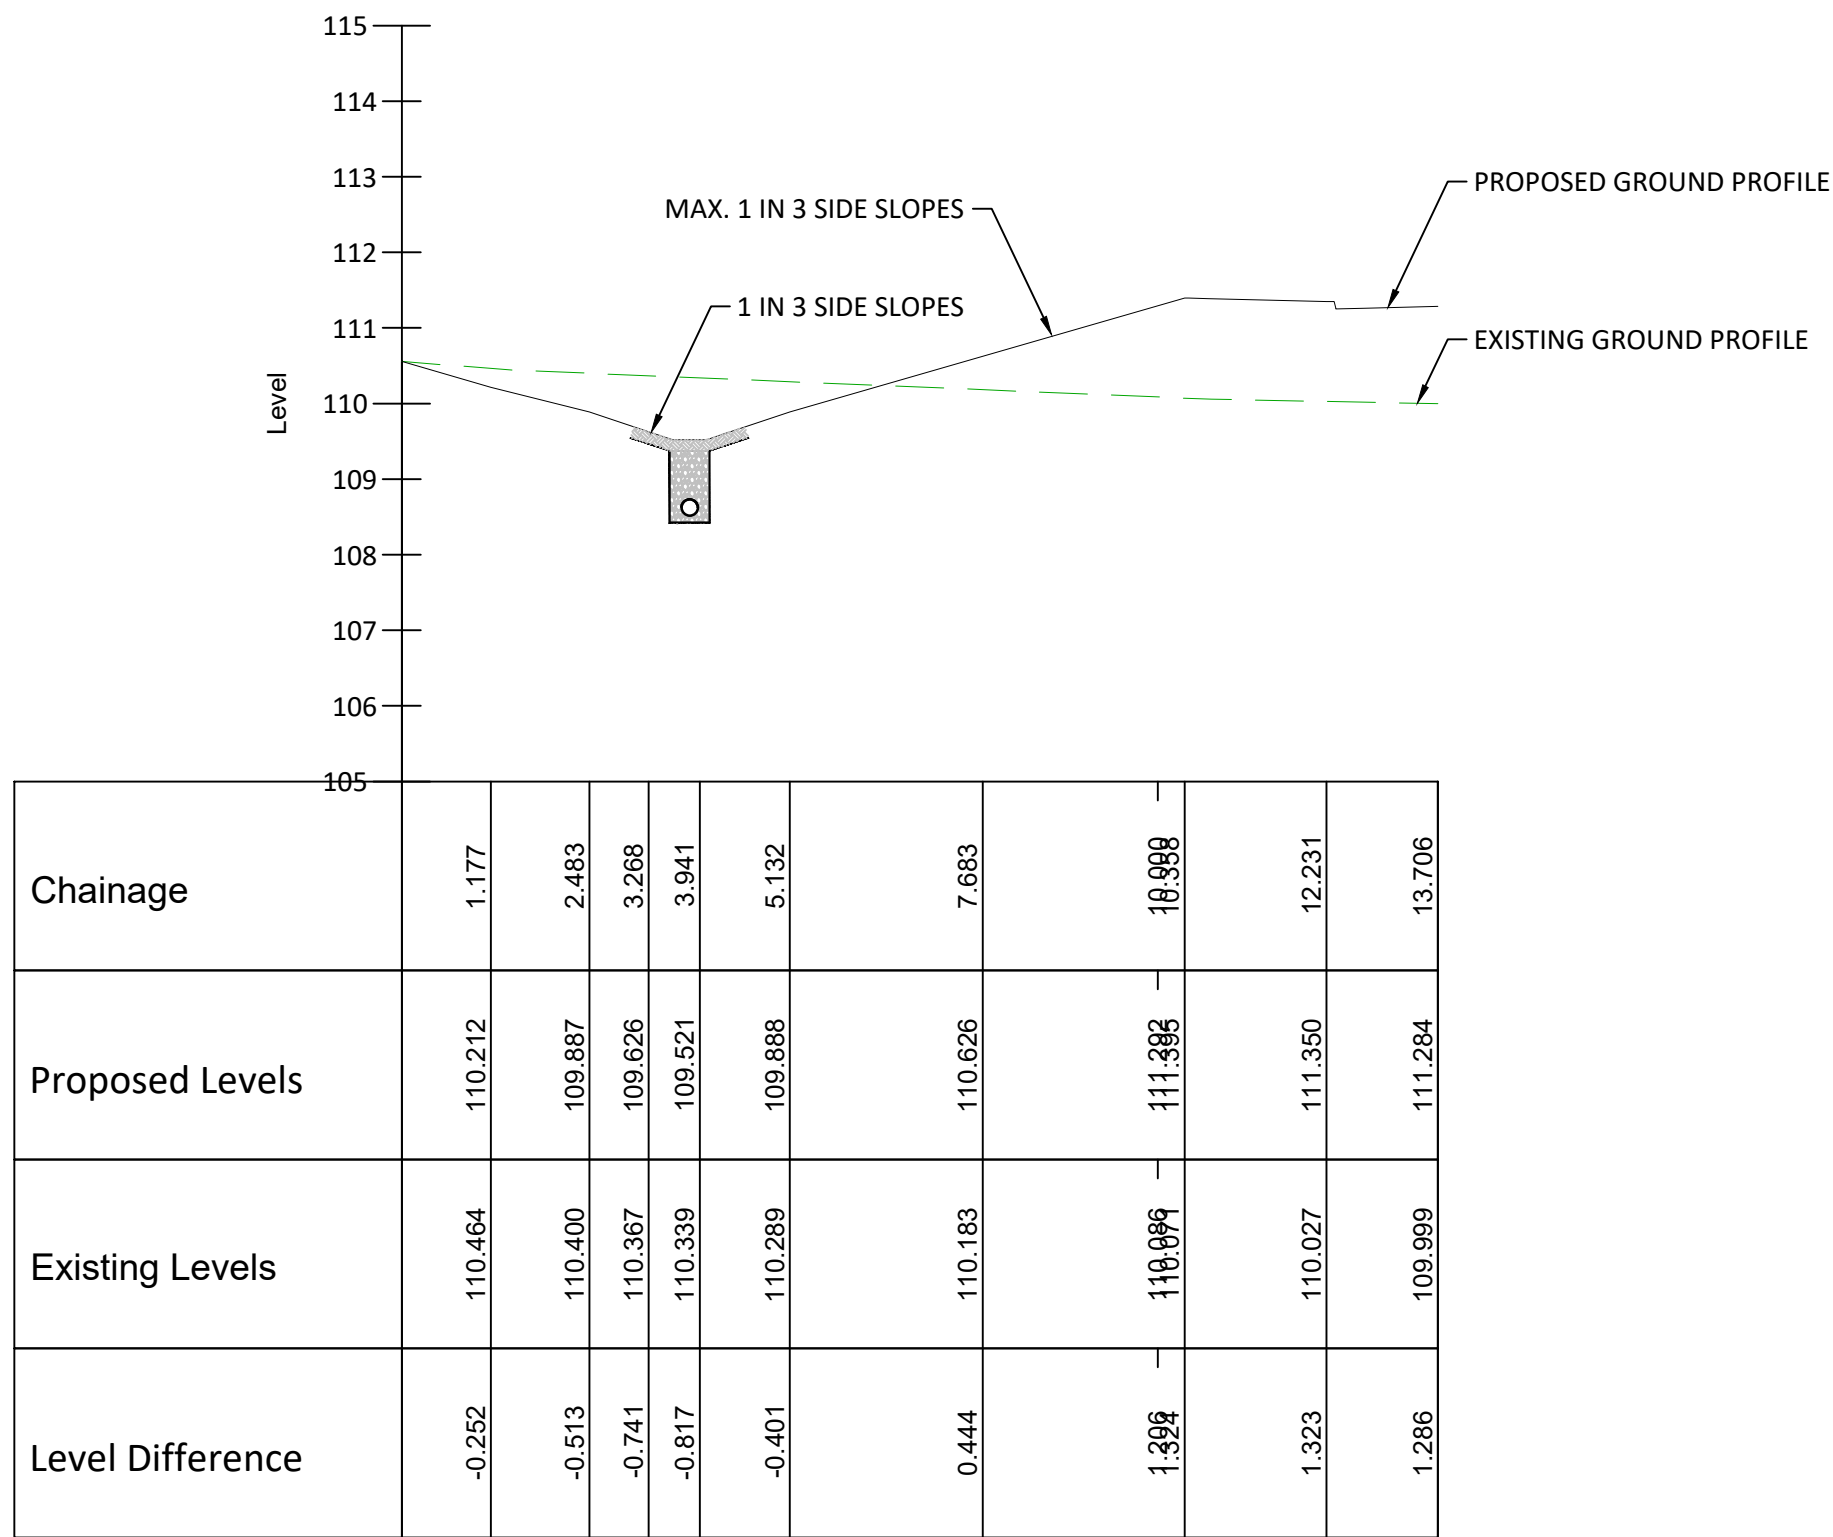

SECTION B-B
1:100

P01	ISSUED FOR INFORMATION	LJ	JES	JES	22.07.24
REV	MODIFICATIONS	BY	RE	AP	DATE
PURPOSE OF ISSUE	FOR INFORMATION				STATUS
CLIENT:	Adra				
PROJECT:	BERSE ROAD, NEW BROUGHTON				
TITLE:	PROPOSED BASIN AND SWALE CROSS SECTIONS				
DESIGNED BY	LJ	DRAWN BY	LJ	REVIEWED BY	JES
DATE	22.07.24	SCALE @ A1	AS SHOWN	JOB REF:	5073
				REVISION	P01
DRAWING NUMBER	5073-CAU-XX-XX-SK-C-0010				
Caulmert engineering environmental planning					

Registered Office: Intec, Parc Menai, Bangor, Gwynedd, LL57 4FG Company Registered No: 06716319

WWW.CAULMERT.COM