


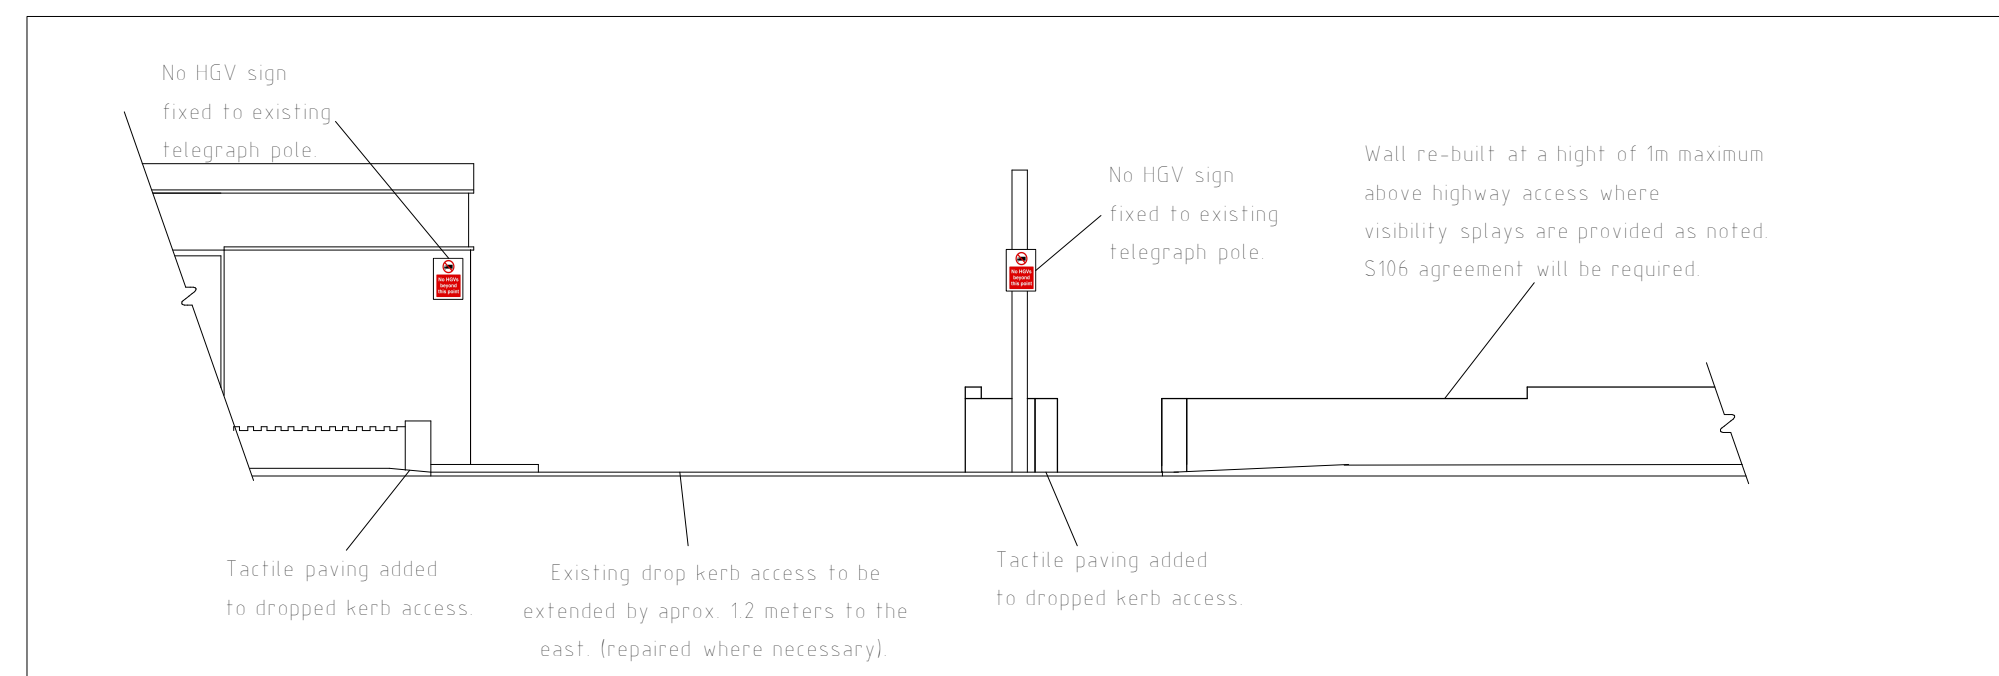
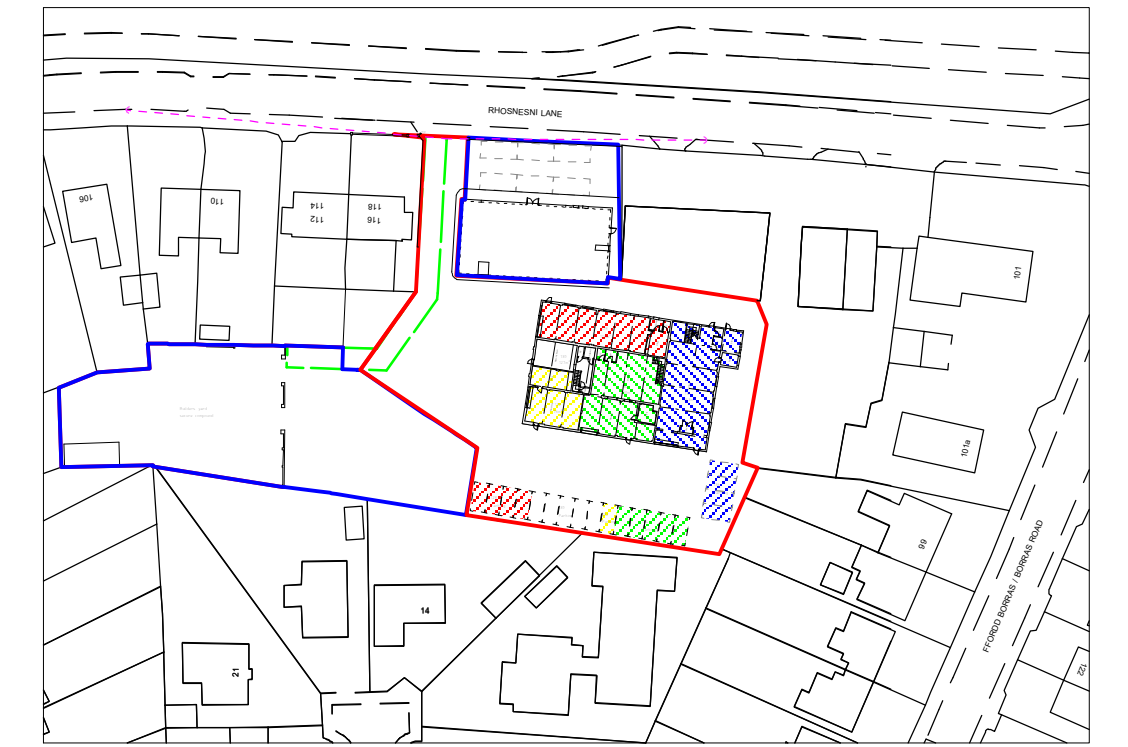


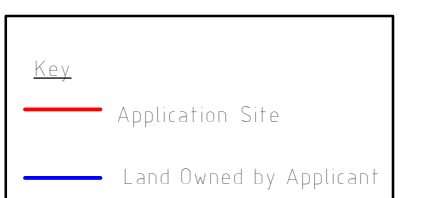

Access Elevation 1:100

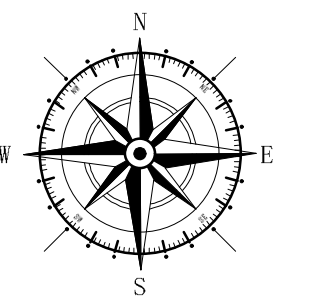

Location Plan 1:1250

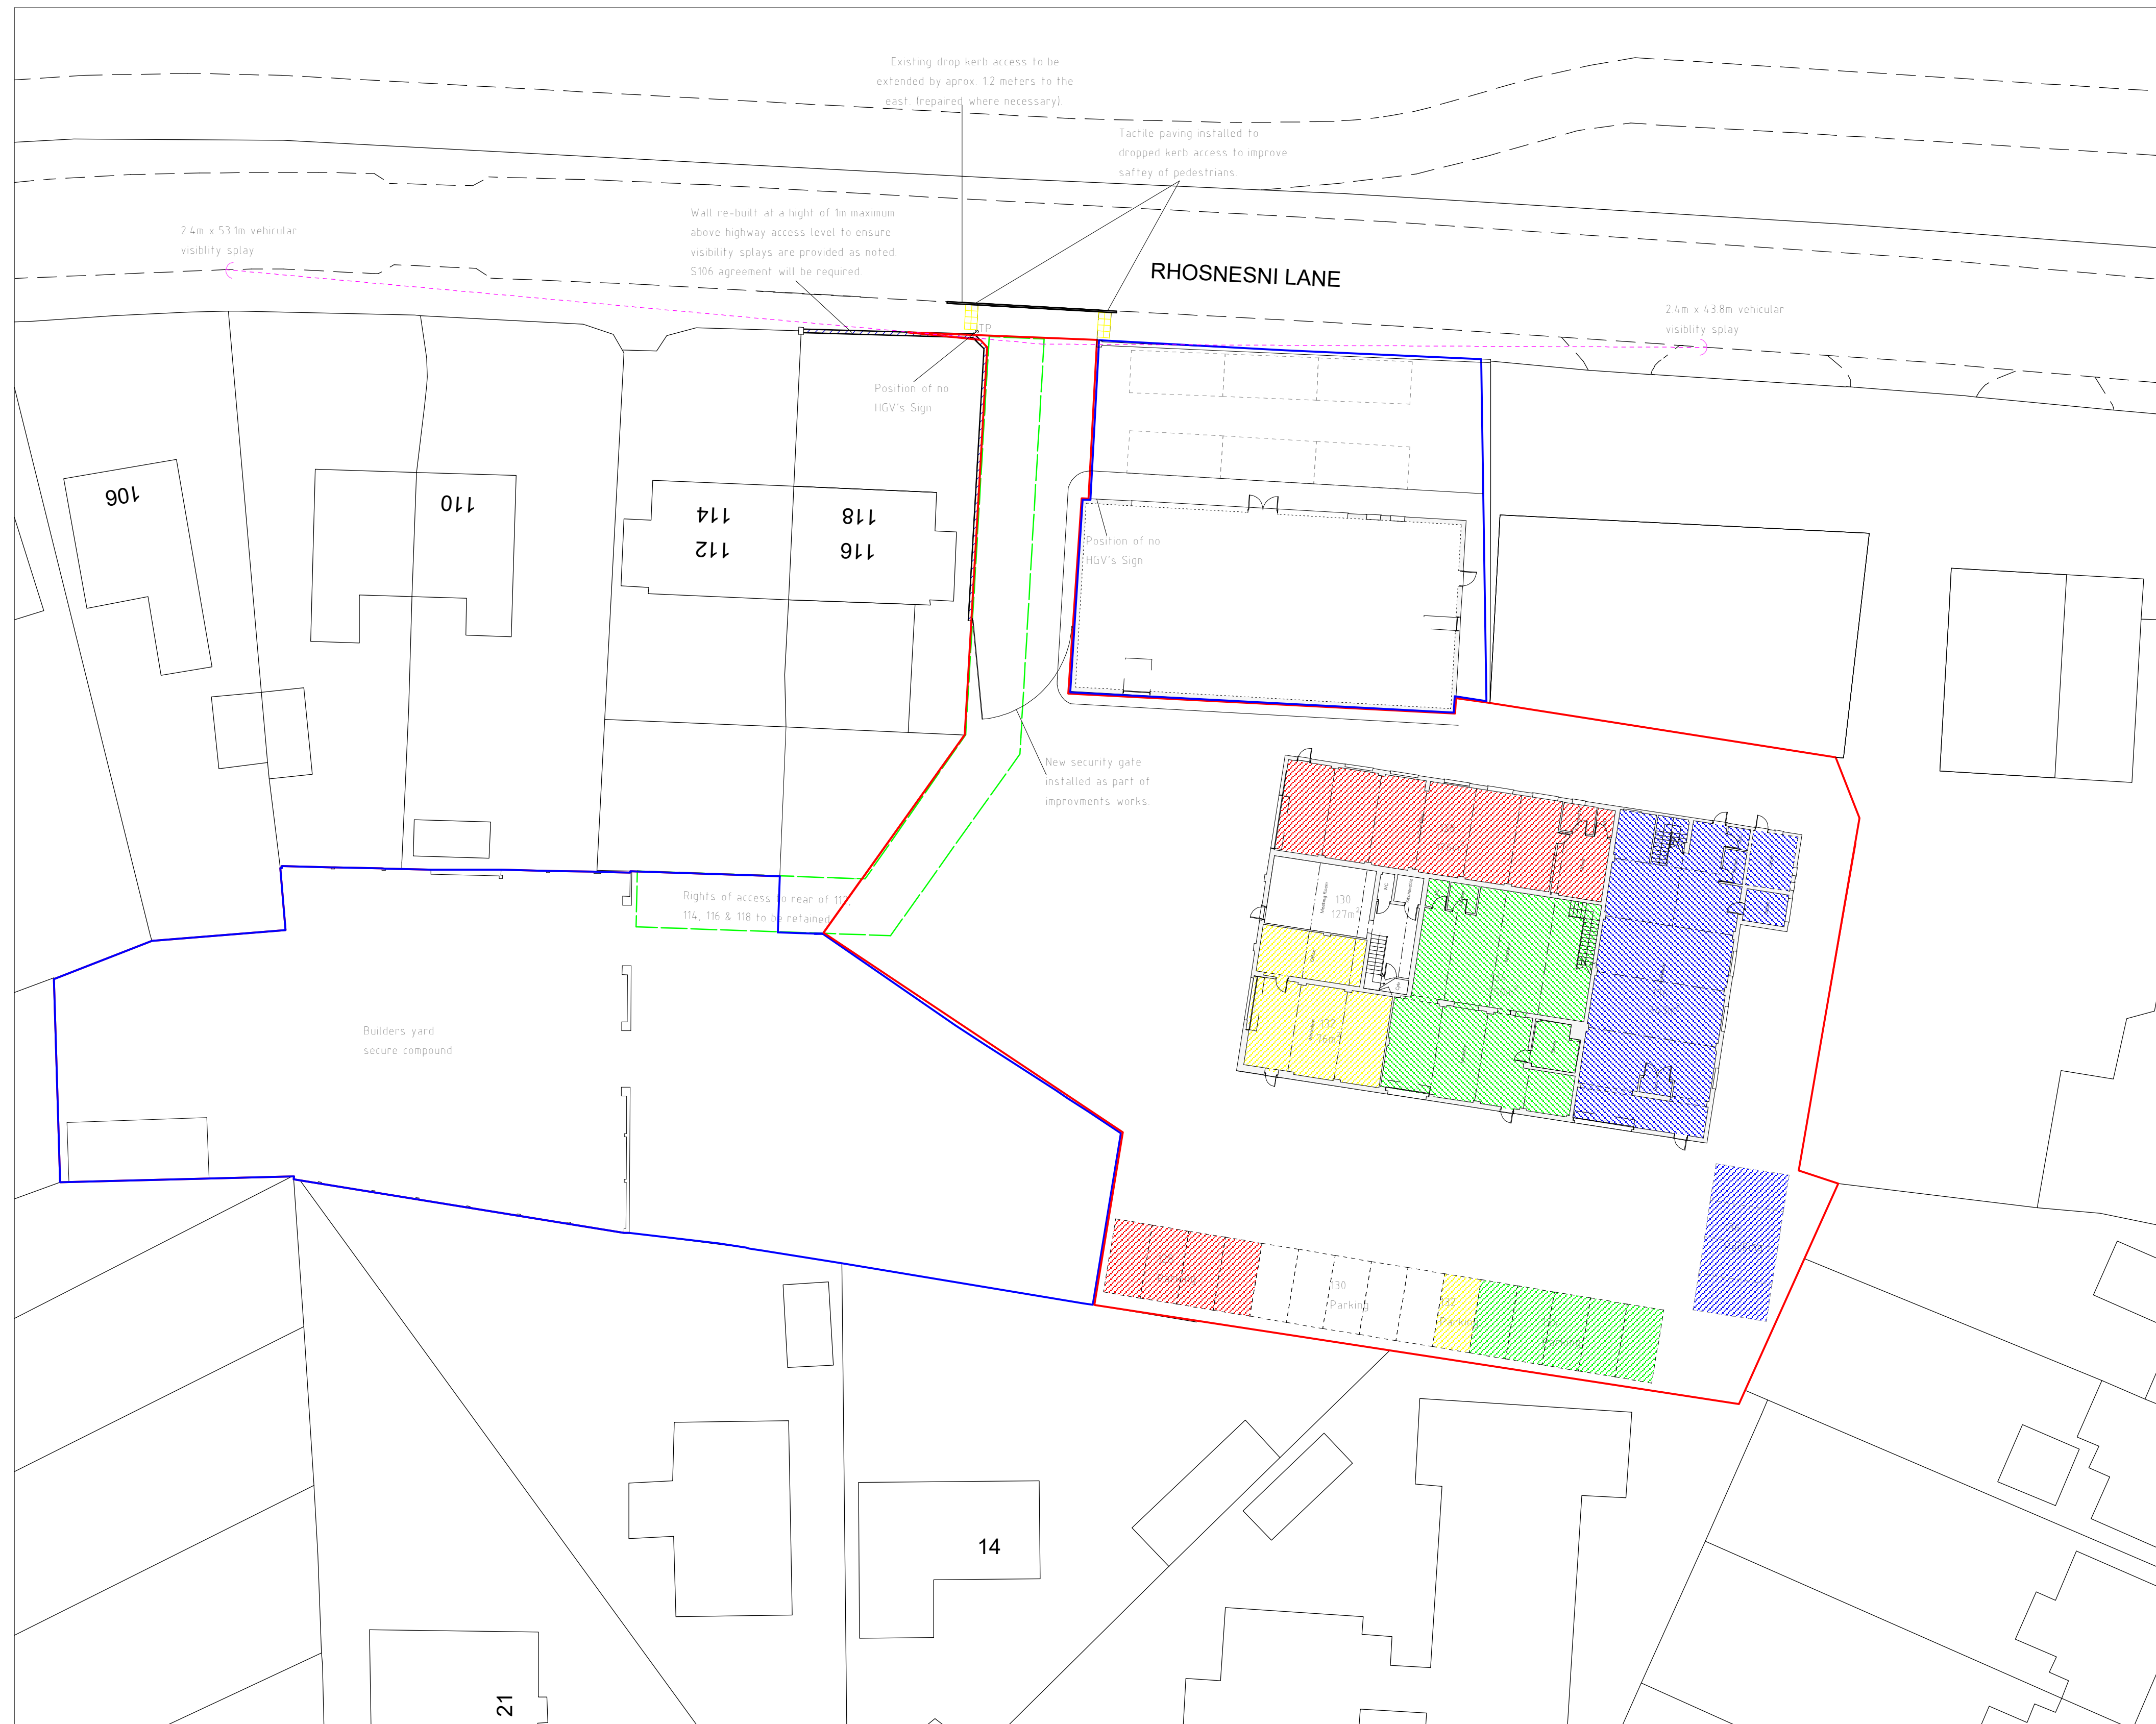

**KEY**

|                                                                                       |                                            |
|---------------------------------------------------------------------------------------|--------------------------------------------|
|  | Cavedog Use Class: B8                      |
|  | Pinnacle and dee Use Class: B1/B8          |
|  | Stone Circle Mead Use Class: B2/B8         |
|  | Driveway and Patio Solutions Use Class: B8 |
|  | Head Office Academy Use Class: D1          |

|            |             |                       |                |
|------------|-------------|-----------------------|----------------|
|            |             |                       |                |
| D          | 07/23       | Drop curb alterations | E M J          |
| C          | 04/23       | Access Improvements   | D J E          |
| B          | 03/23       | Amended Design        | D J E          |
| A          | 01/23       | Additional Info       | D J E          |
| <b>Rev</b> | <b>Date</b> | <b>Detail</b>         | <b>Initial</b> |

Project:  
Proposed Industrial Units  
at Land associated with  
120 Rhosnesni Lane,  
Wrexham, LL12 7NB

|                        |                |
|------------------------|----------------|
| Title:                 | Scale: (A1)    |
| Access Elevation &     | 1:100 & 1:250, |
| Site and Location Plan | 1:1250         |

|             |          |
|-------------|----------|
| Drawn By:   | Date:    |
| D.J.Edwards | Dec 2022 |

|                           |                  |
|---------------------------|------------------|
| Drawing No:<br>C I 46/002 | Sheet:<br>1 of 1 |
|---------------------------|------------------|

