
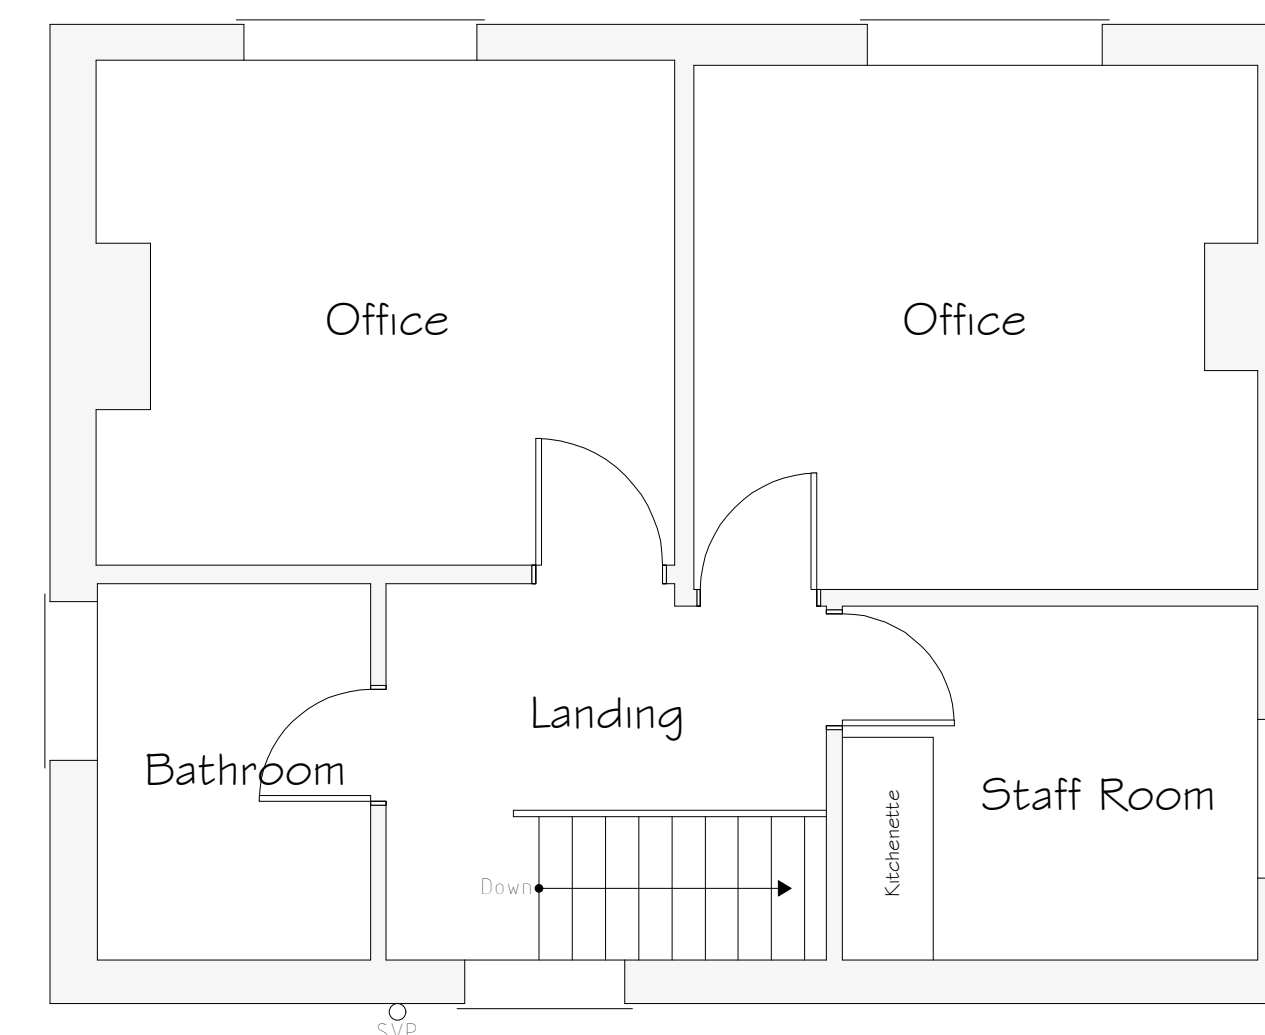
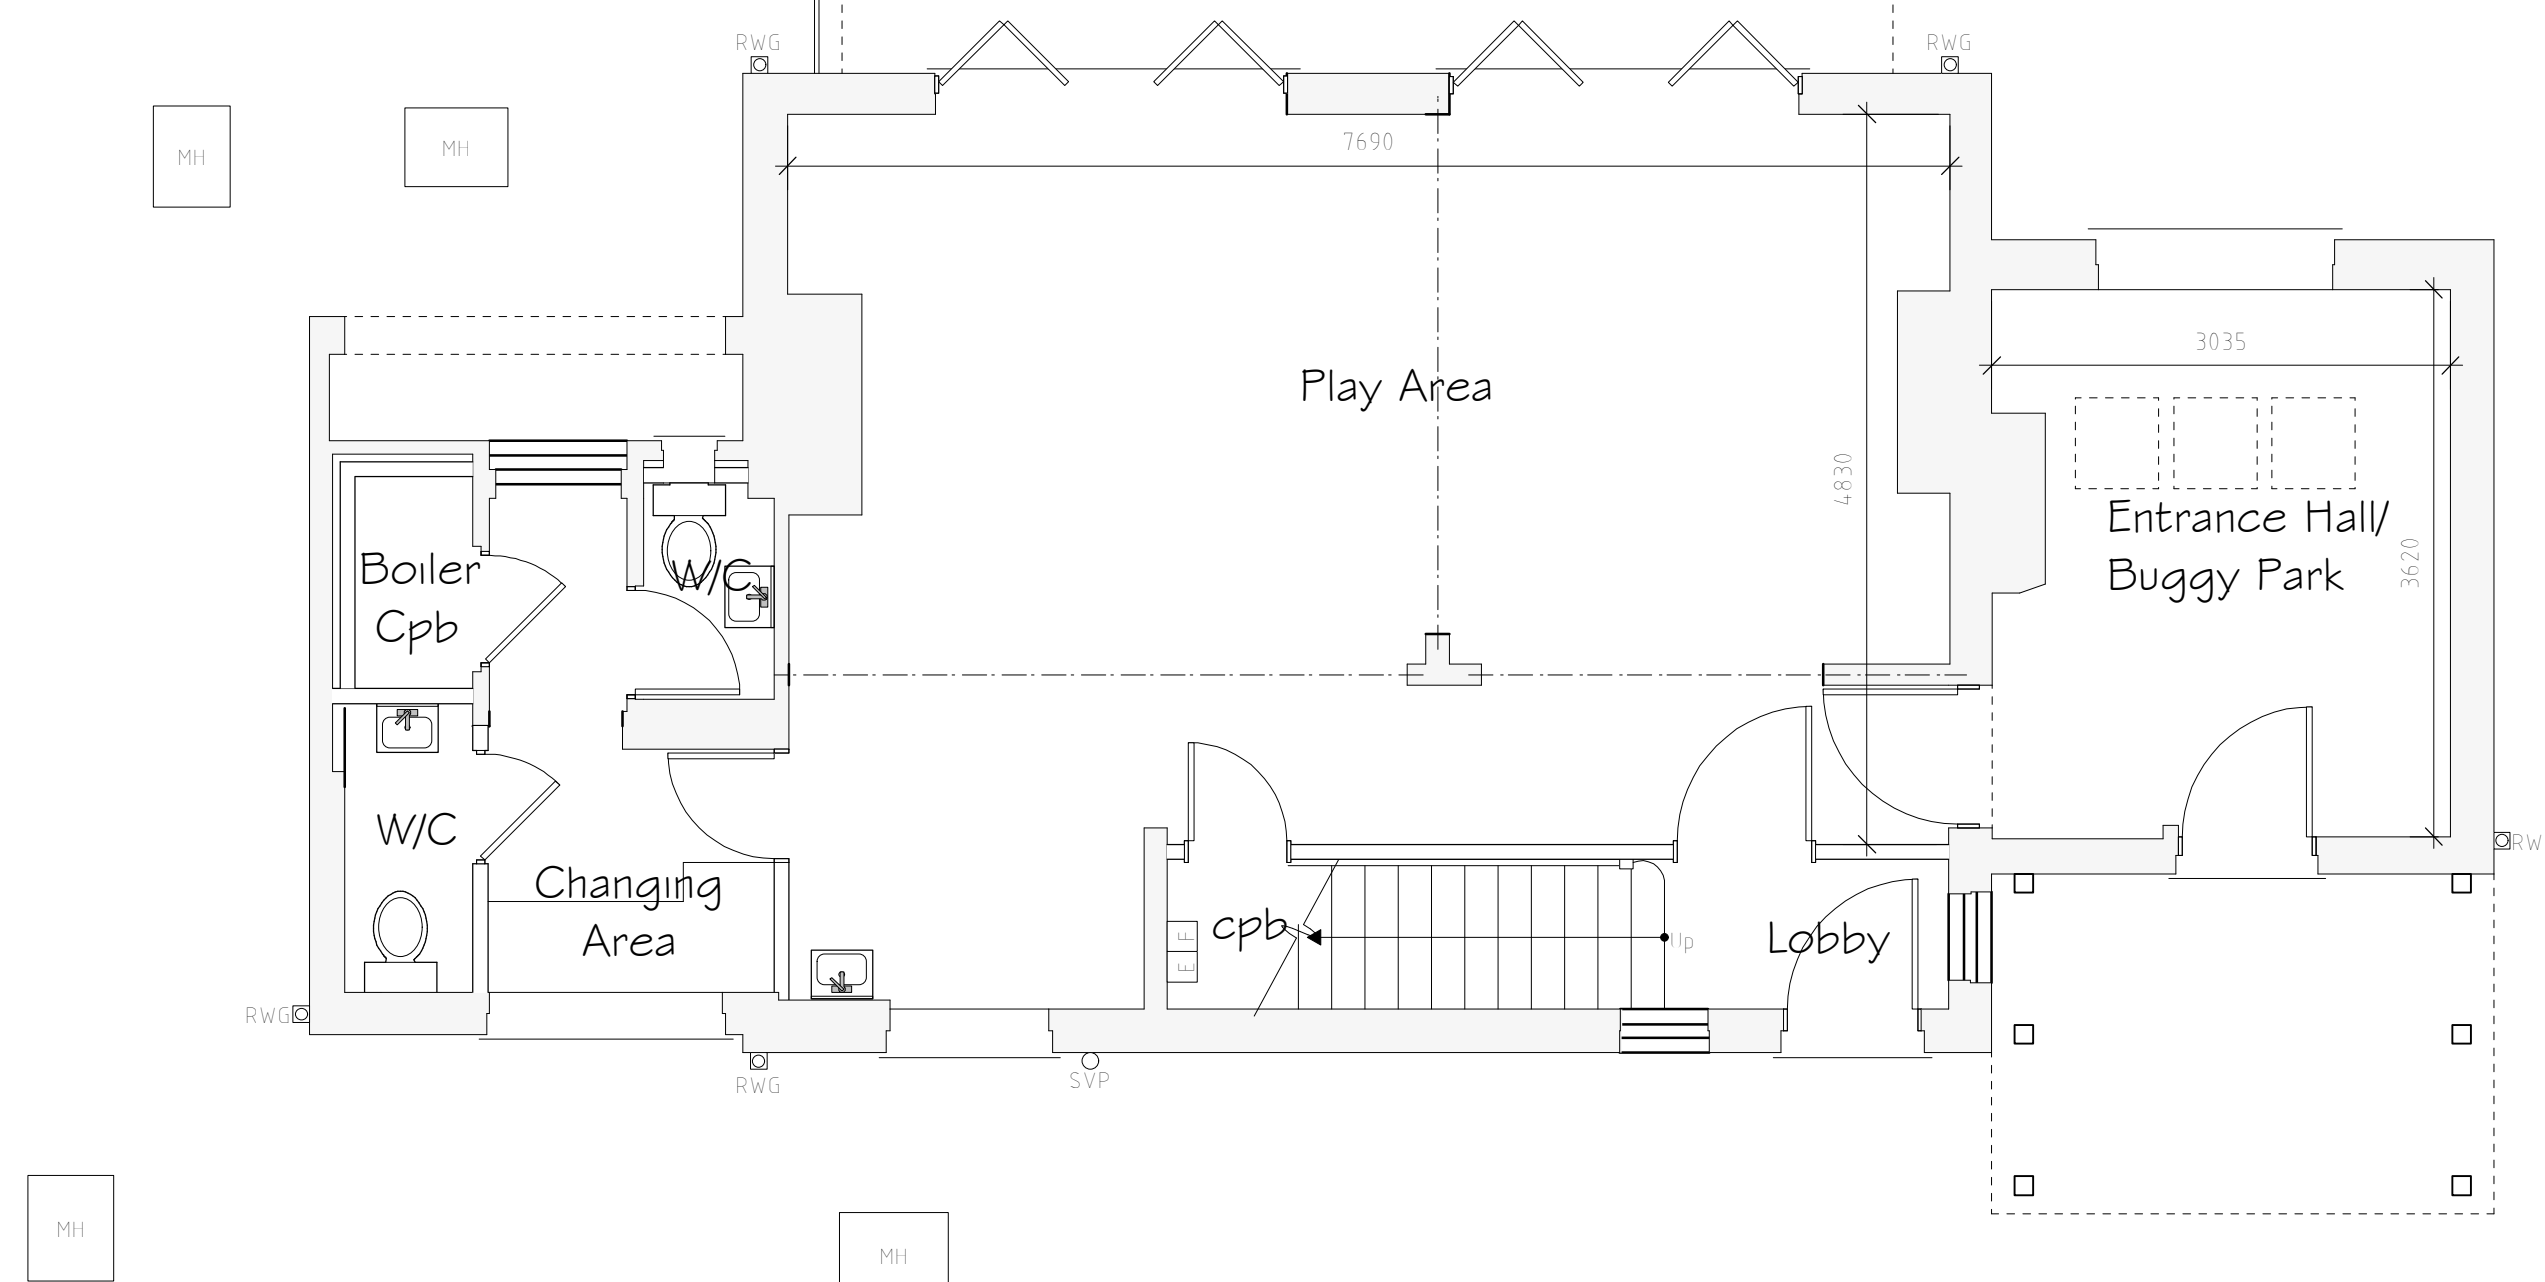
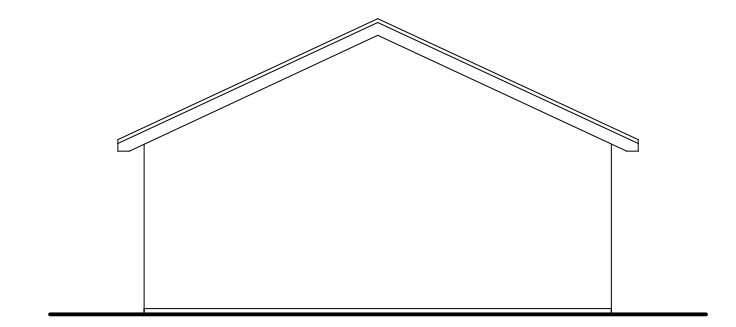
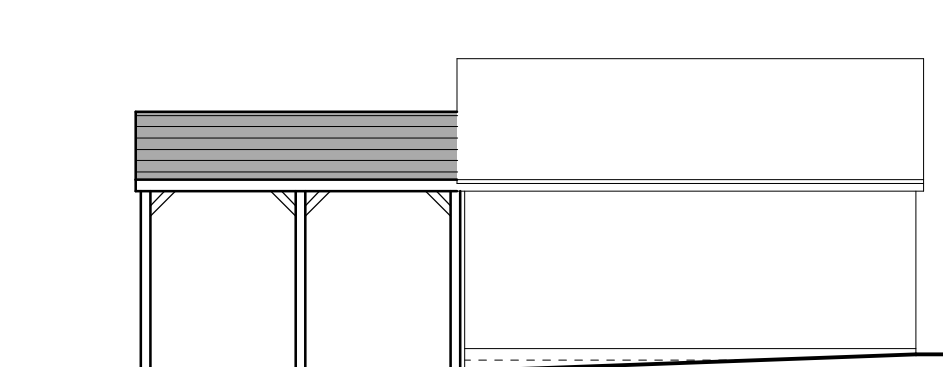
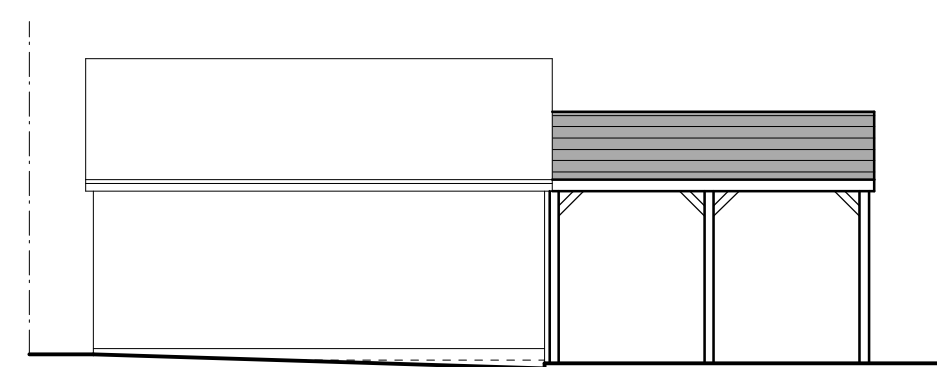
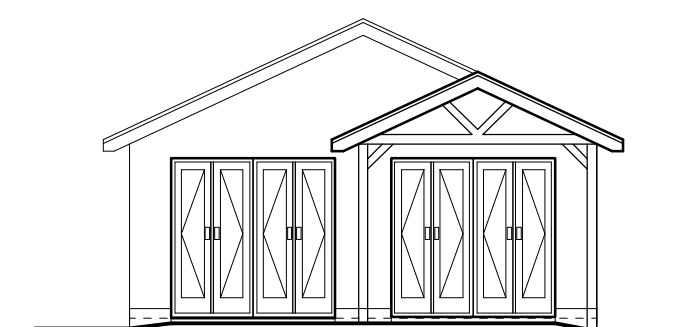
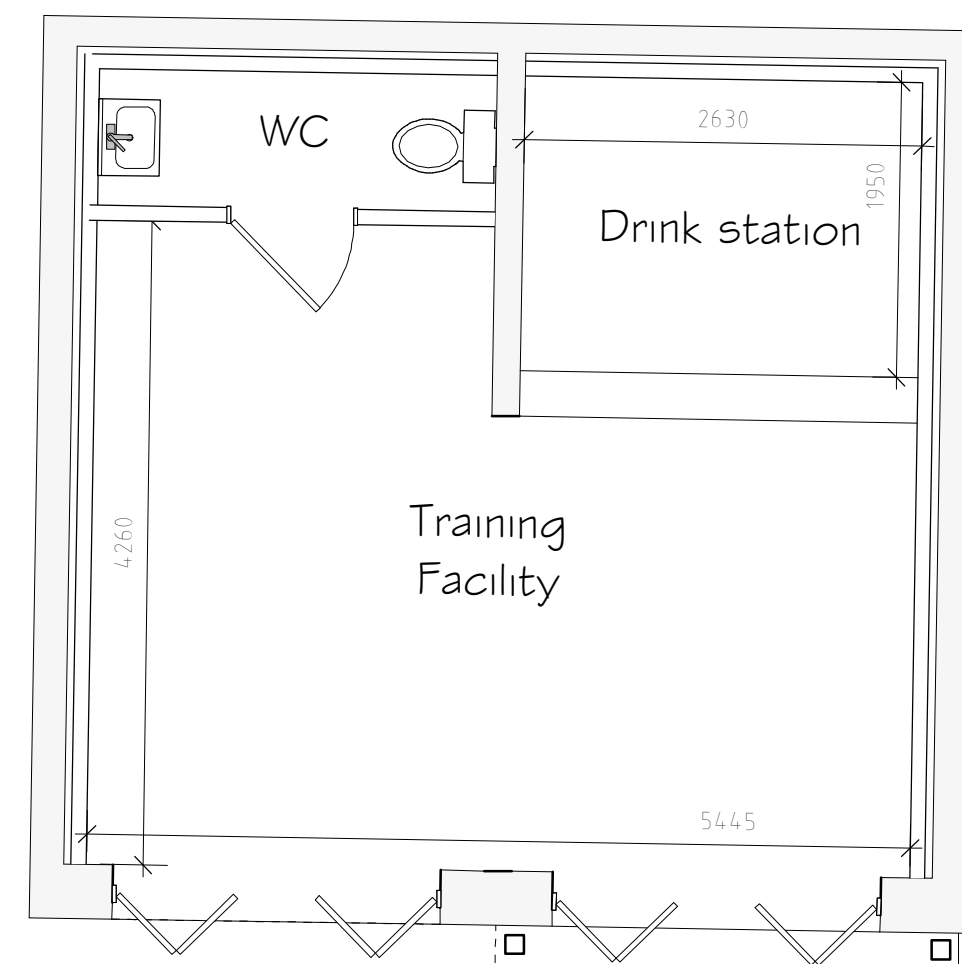
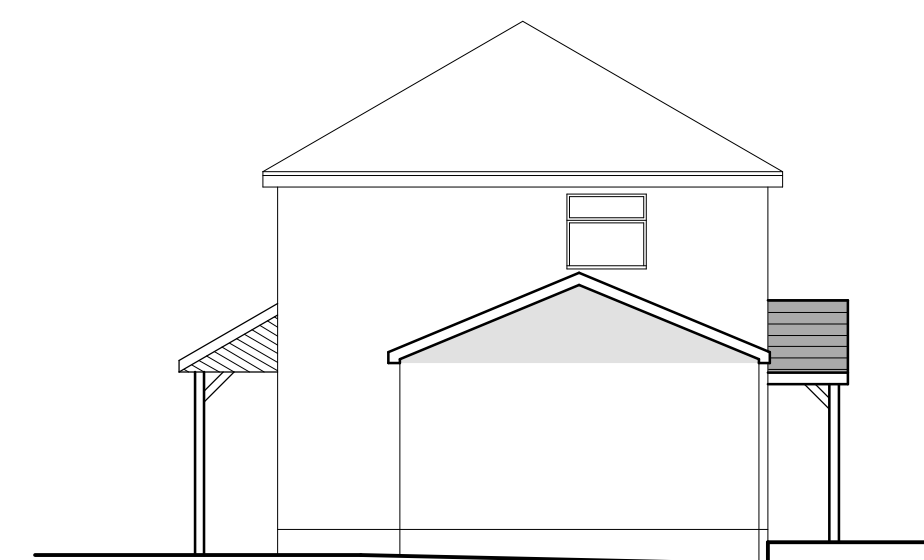
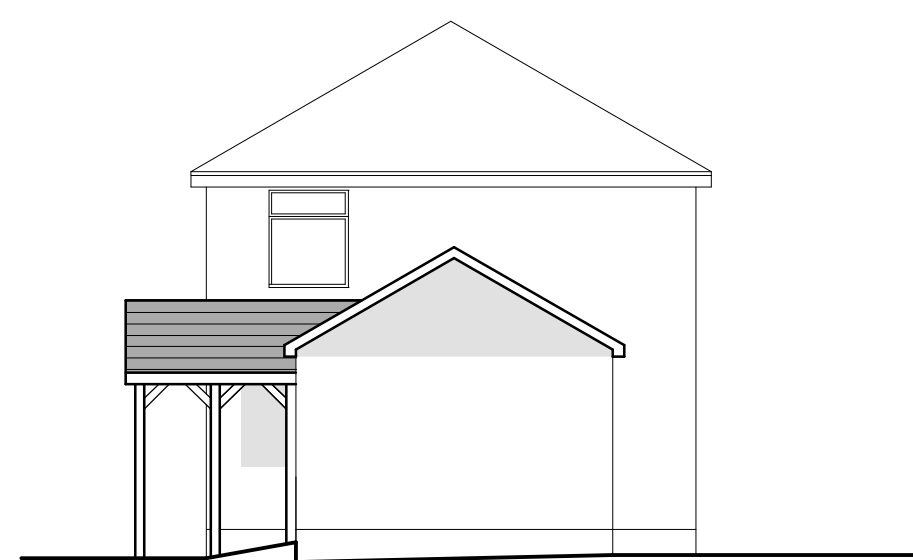


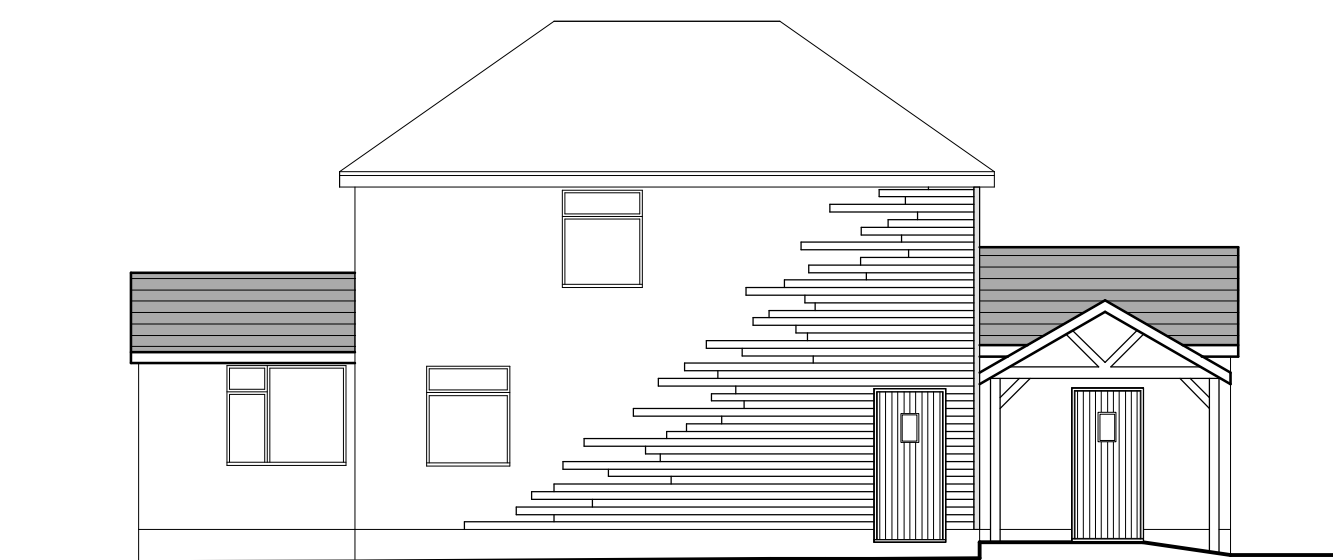

A	11/23	Rear Canopy added	SIH
Rev	Date	Detail	Initial

Project:
Proposed Alterations to,
Old Police Station,
Gresford,
LL12 8NT

Title:	Scale: (A1)
Planning	1:50 \$
	1:100

Drawn By:	Date:
L. Fowles	Nov 2023

Drawing No: L102/002	Sheet: 1 of 1
-------------------------	------------------

blueprint
architectural services

 Office 3K4,
Redwither Business Tower,
Wrexham. LL13 9XT
Tel: 01978 356500
www.blueprintarchitectural.com
 copyright all rights reserved