
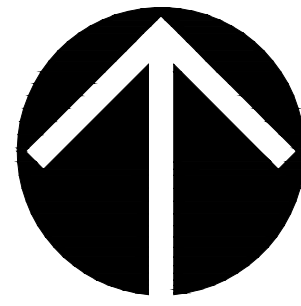


Disclaimer:
Do not scale from this drawing.
All contractors must visit the site and be responsible for taking and checking dimensions.
All construction information should be taken from signed dimensions only.
Any discrepancies between drawings, specifications and site conditions must be brought to the attention of the supervising officer.
This drawing is for planning purposes only. It is not intended to be used for construction purposes. Whilst all reasonable efforts are used to ensure drawings are accurate, Astle Planning and Design Ltd accept no responsibility or liability for any reliance placed on, or use made of, this plan by anyone for purposes other than those stated above.

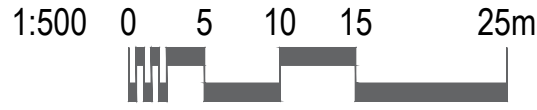

HOLT ROAD, WREXHAM

WASTE MANAGEMENT PLAN

Waste Management Key

- Approximate location of bin storage within the curtilage of the property
- Approximate Bin Route
- Shared Bin Collection Point

General Notes

This drawing needs to be read in conjunction with the following plans;

- Landscaping Layout
- Materials Plan
- Planning Layout
- Boundary Treatment Plan


References

Topographical Survey - Drawing 531-17-4-AL-100-003 rev P1
Produced by DAY Architectural Ltd

Red Edge Boundary - Title Plan CYM 541599

OS Plan - License number 100022432

Highway Access - 2627-301 rev D Produced by ITP

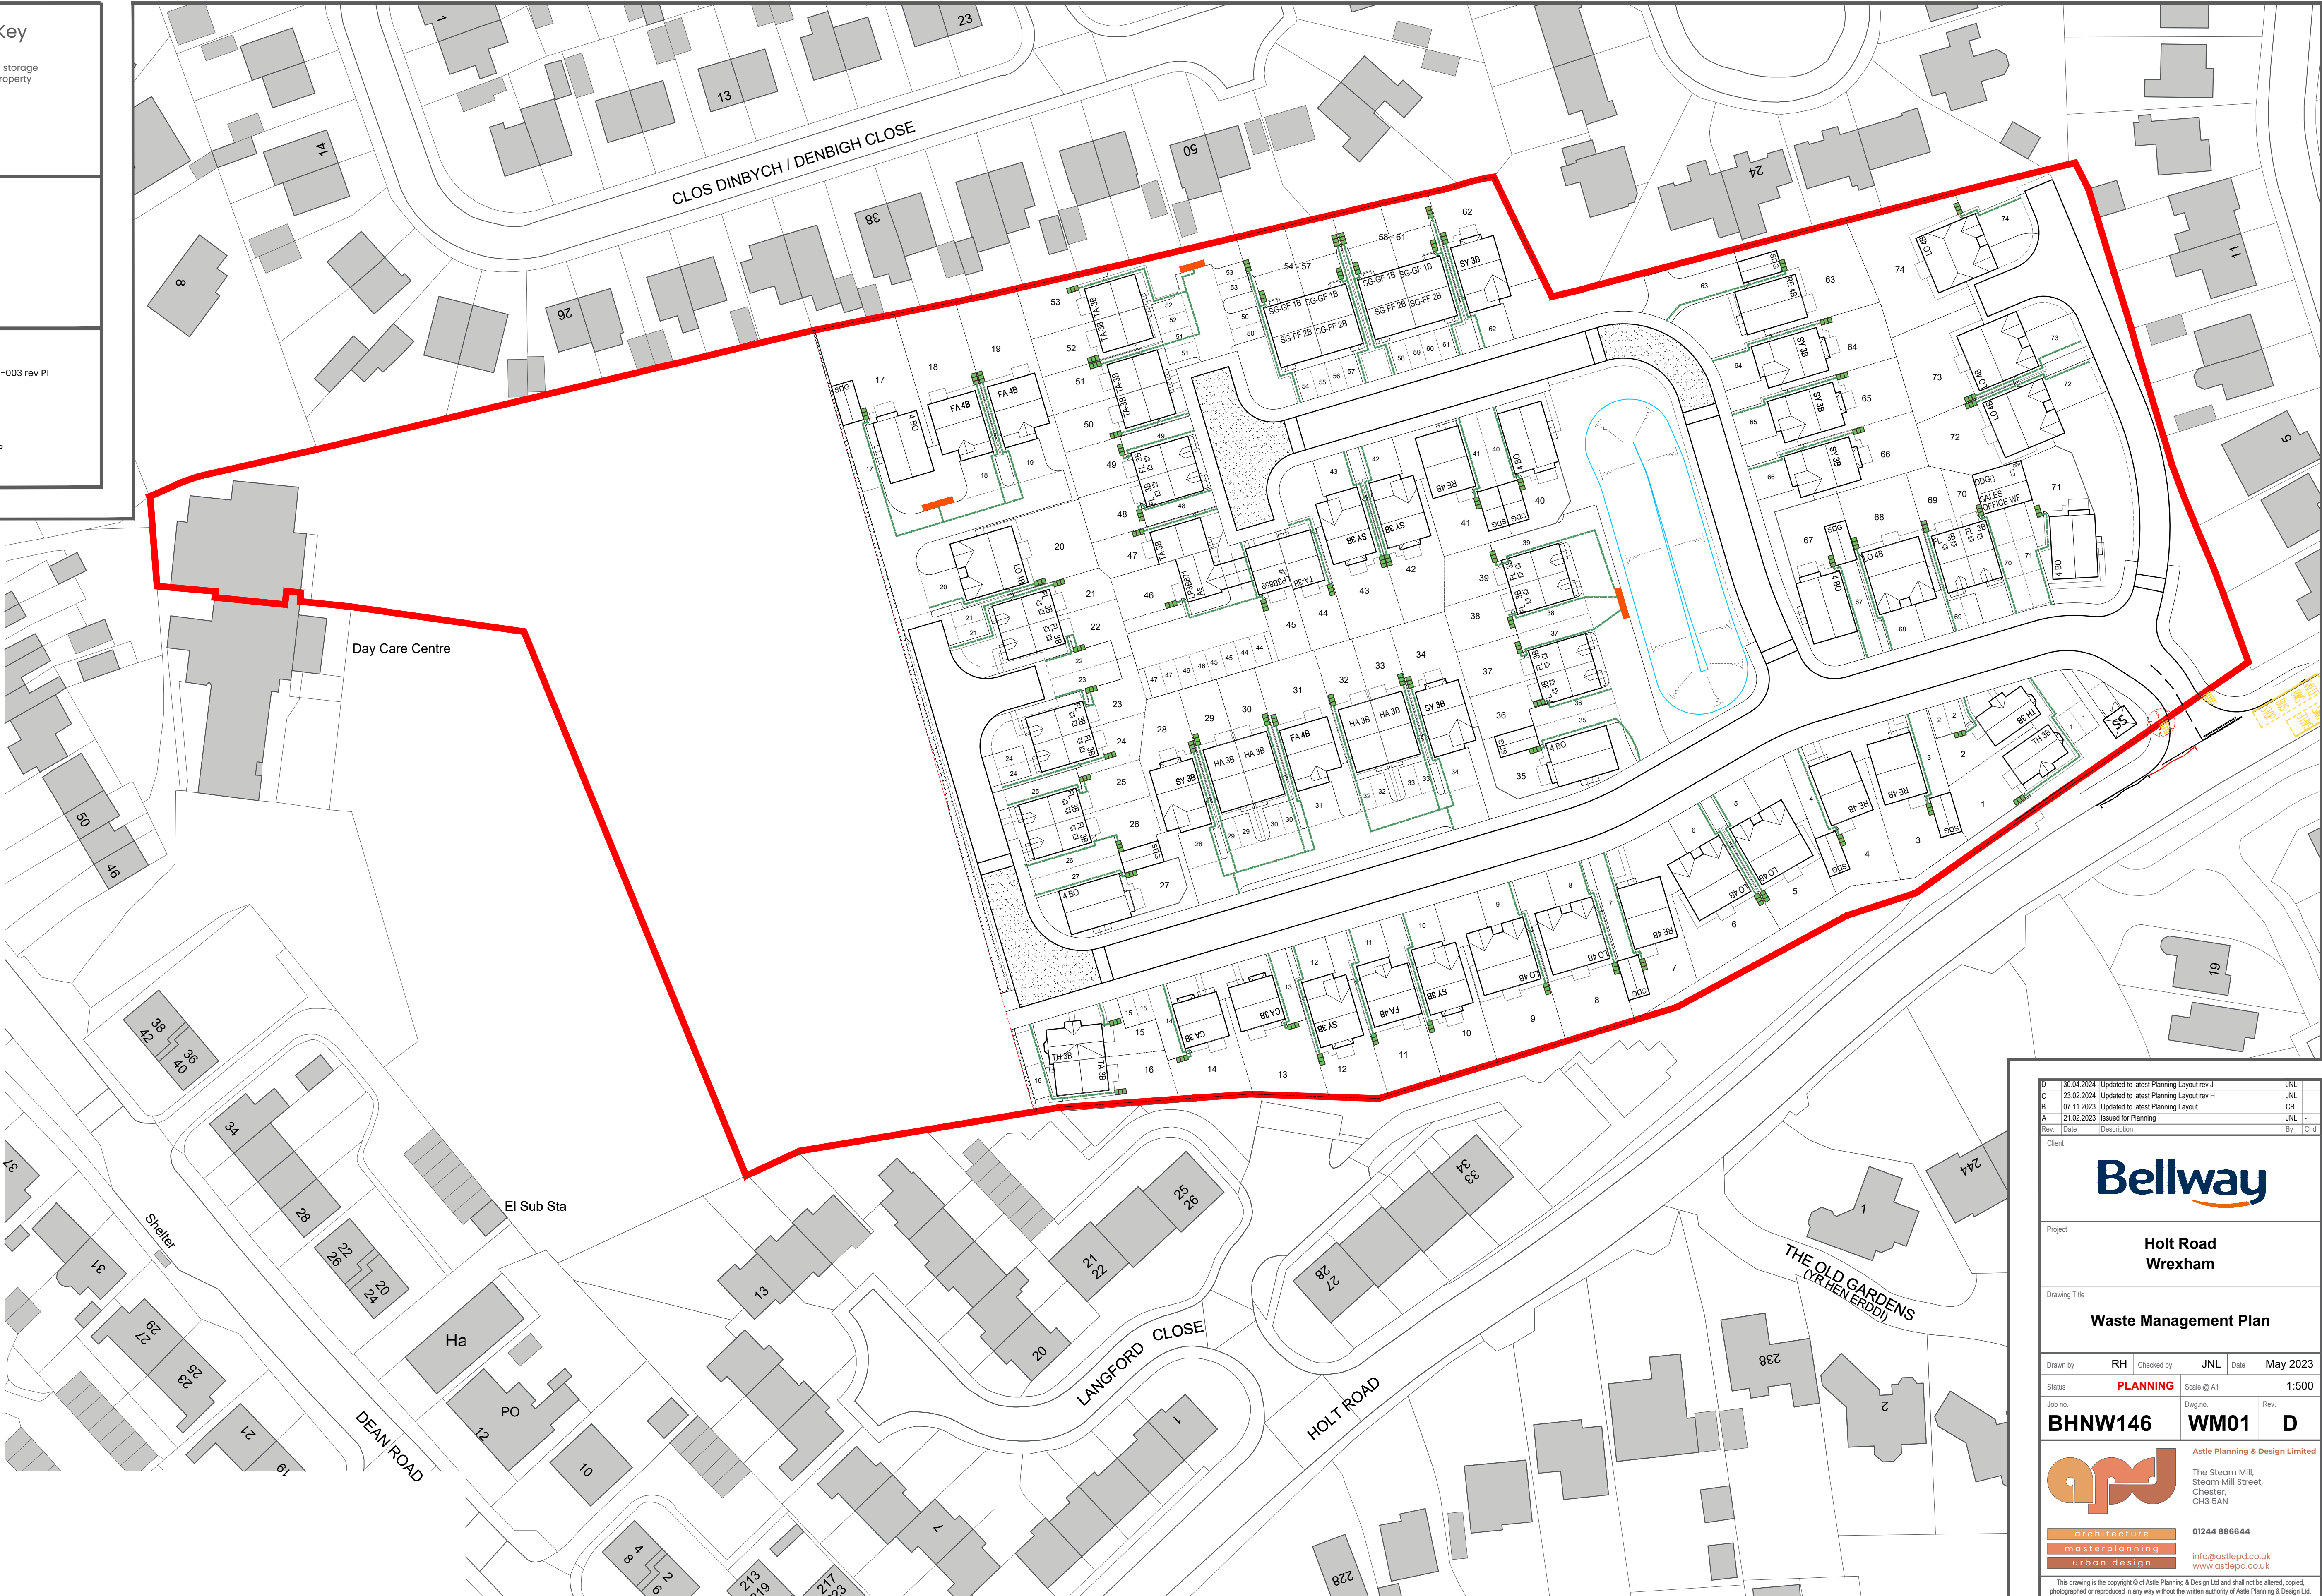

C	30.04.2024	Updated to latest Planning Layout rev J	JNL			
C	23.02.2024	Updated to latest Planning Layout rev H	JNL			
B	07.11.2023	Updated to latest Planning Layout	CB			
A	21.02.2023	Issued for Planning	JNL			
Rev	Date	Description	By	Chd		
Client						
						
Project						
Holt Road Wrexham						
Drawing Title						
Waste Management Plan						
Drawn by	RH	Checked by	JNL	Date May 2023		
Status	PLANNING		Scale @ A1	1:500		
Job no.	BHNW146		Dwg no.	WM01		
	 Astle Planning & Design Limited The Steam Mill, Steam Mill Street, Chester, CH3 5AN 01244 886644 info@astlepd.co.uk www.astlepd.co.uk		Rev	D		
This drawing is the copyright © of Astle Planning & Design Ltd and shall not be altered, copied, photographed or reproduced in any way without the written authority of Astle Planning & Design Ltd.						