
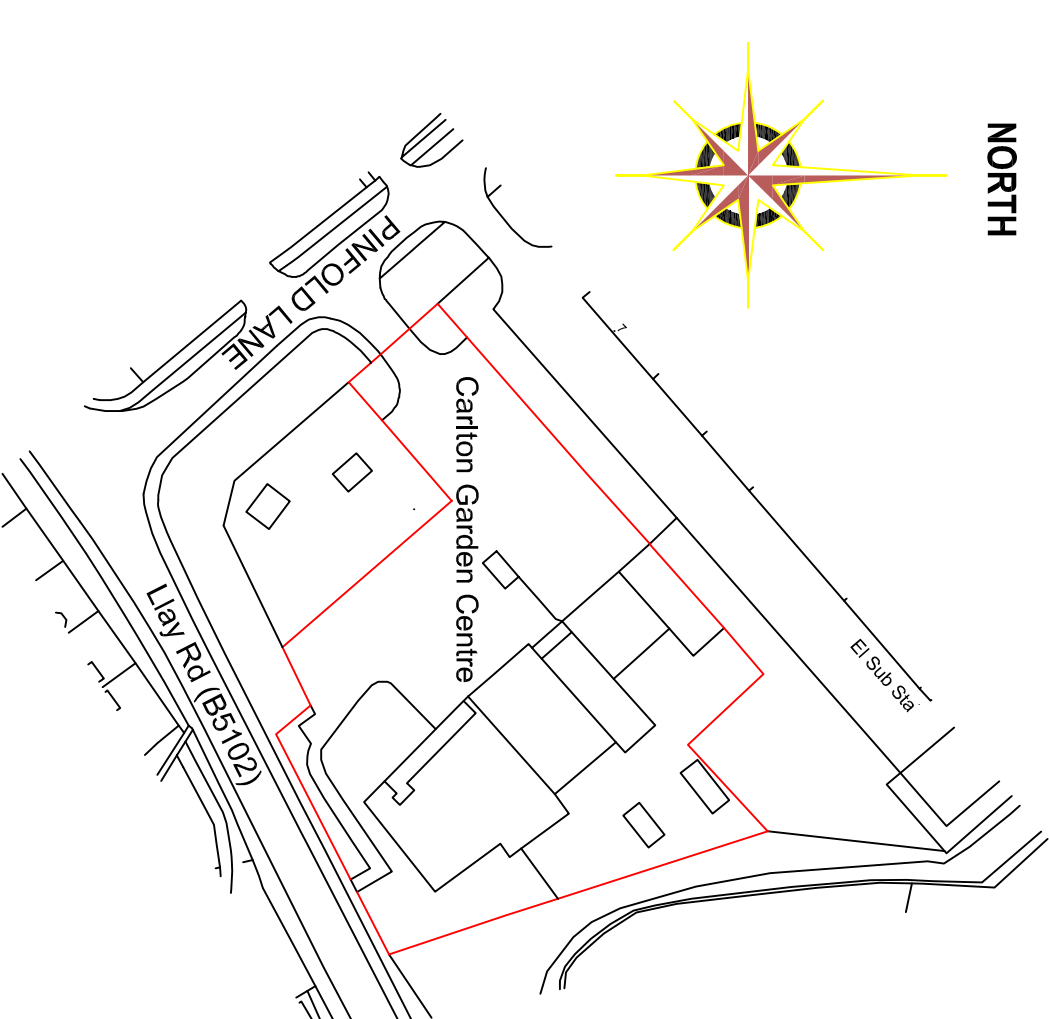
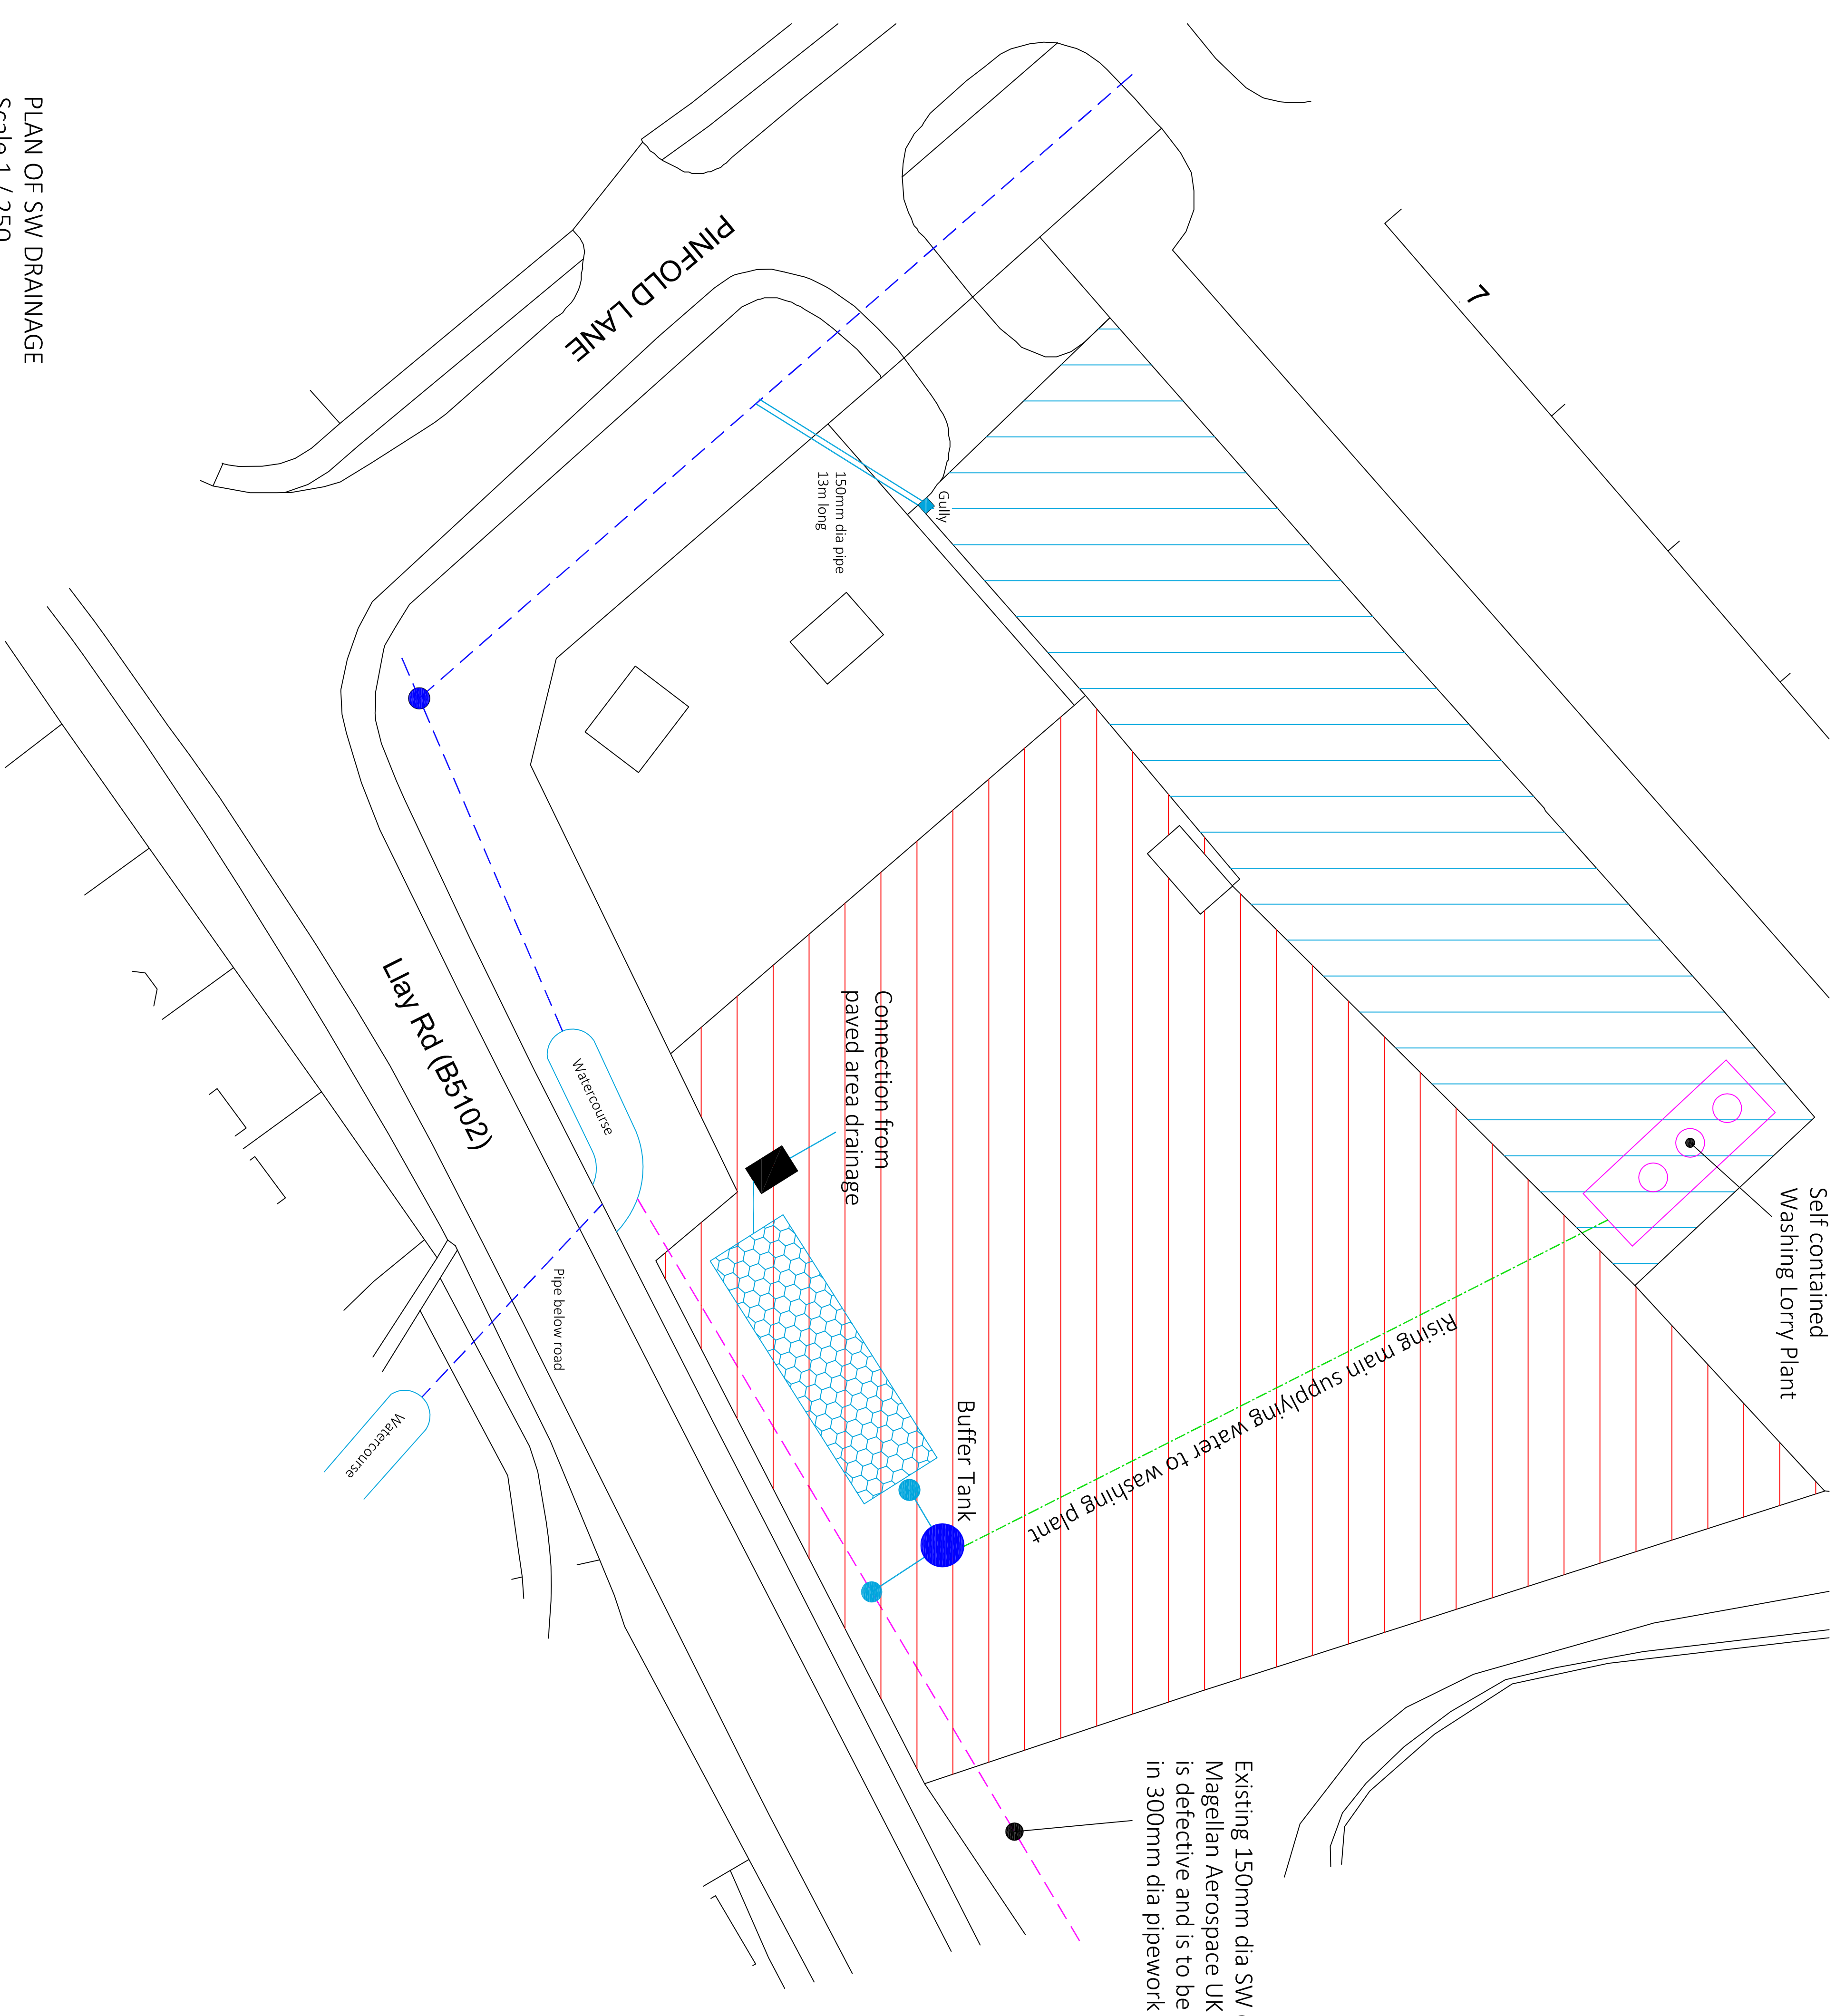
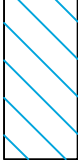
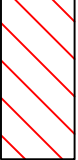


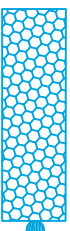

LOCATION PLAN
Scale 1 / 1250

Crown Copyright and database rights 2023 OS Licence no. AC000008498966

	Existing 150mm dia SW drain from Magellian Aerospace UK (Ltd)
	WW SW Sewer and MH
	Tapped road gully and 150mm dia connection to WW SW sewer
	Surfaced area discharging surface water to existing road gully
	Area to be surfaced for haulage yard in a combination of concrete to central yard/turning area and stone surface to perimeter for trailer parking. Currently this area is a combination of paved and landscaped areas with all Surface Water run off discharging to ground
	Petrol Interceptor
	Attenuation crates providing storage with restricted flow discharge of 5/l/s. Connection to buffer tank and to new SW MH on pipe from Magellian Aerospace Buffer tank is fitted is 3 phase pump which supplies water when required to washing lorry plant.

This drawing is the copyright of the
PLATT WHITE PARTNERSHIP.

All dimensions are to be checked on site prior
to commencing work.

Revisions	Rev	Date	Name	Notes

PLATT  **WHITE**

Partnership

Nova House, 94 Boughton
Chesters, CH43 5AQ.

Tel: 01244 314111. Fax: 01244 314700

e-mail: info@plattwhite.co.uk

Web: www.plattwhite.co.uk

Client
CLWYD TRANSPORT

Project
FORMER CARLTON GARDEN CENTRE,
PINFOLD LANE
LLAY LL12 0PX

Subject
SURFACE WATER DRAINAGE
PROPOSALS FOR HAULAGE YARD

Drwg. No. 4639 / 02

Drawn by	AL
Checked by	DL

Scale As shown @ A1