


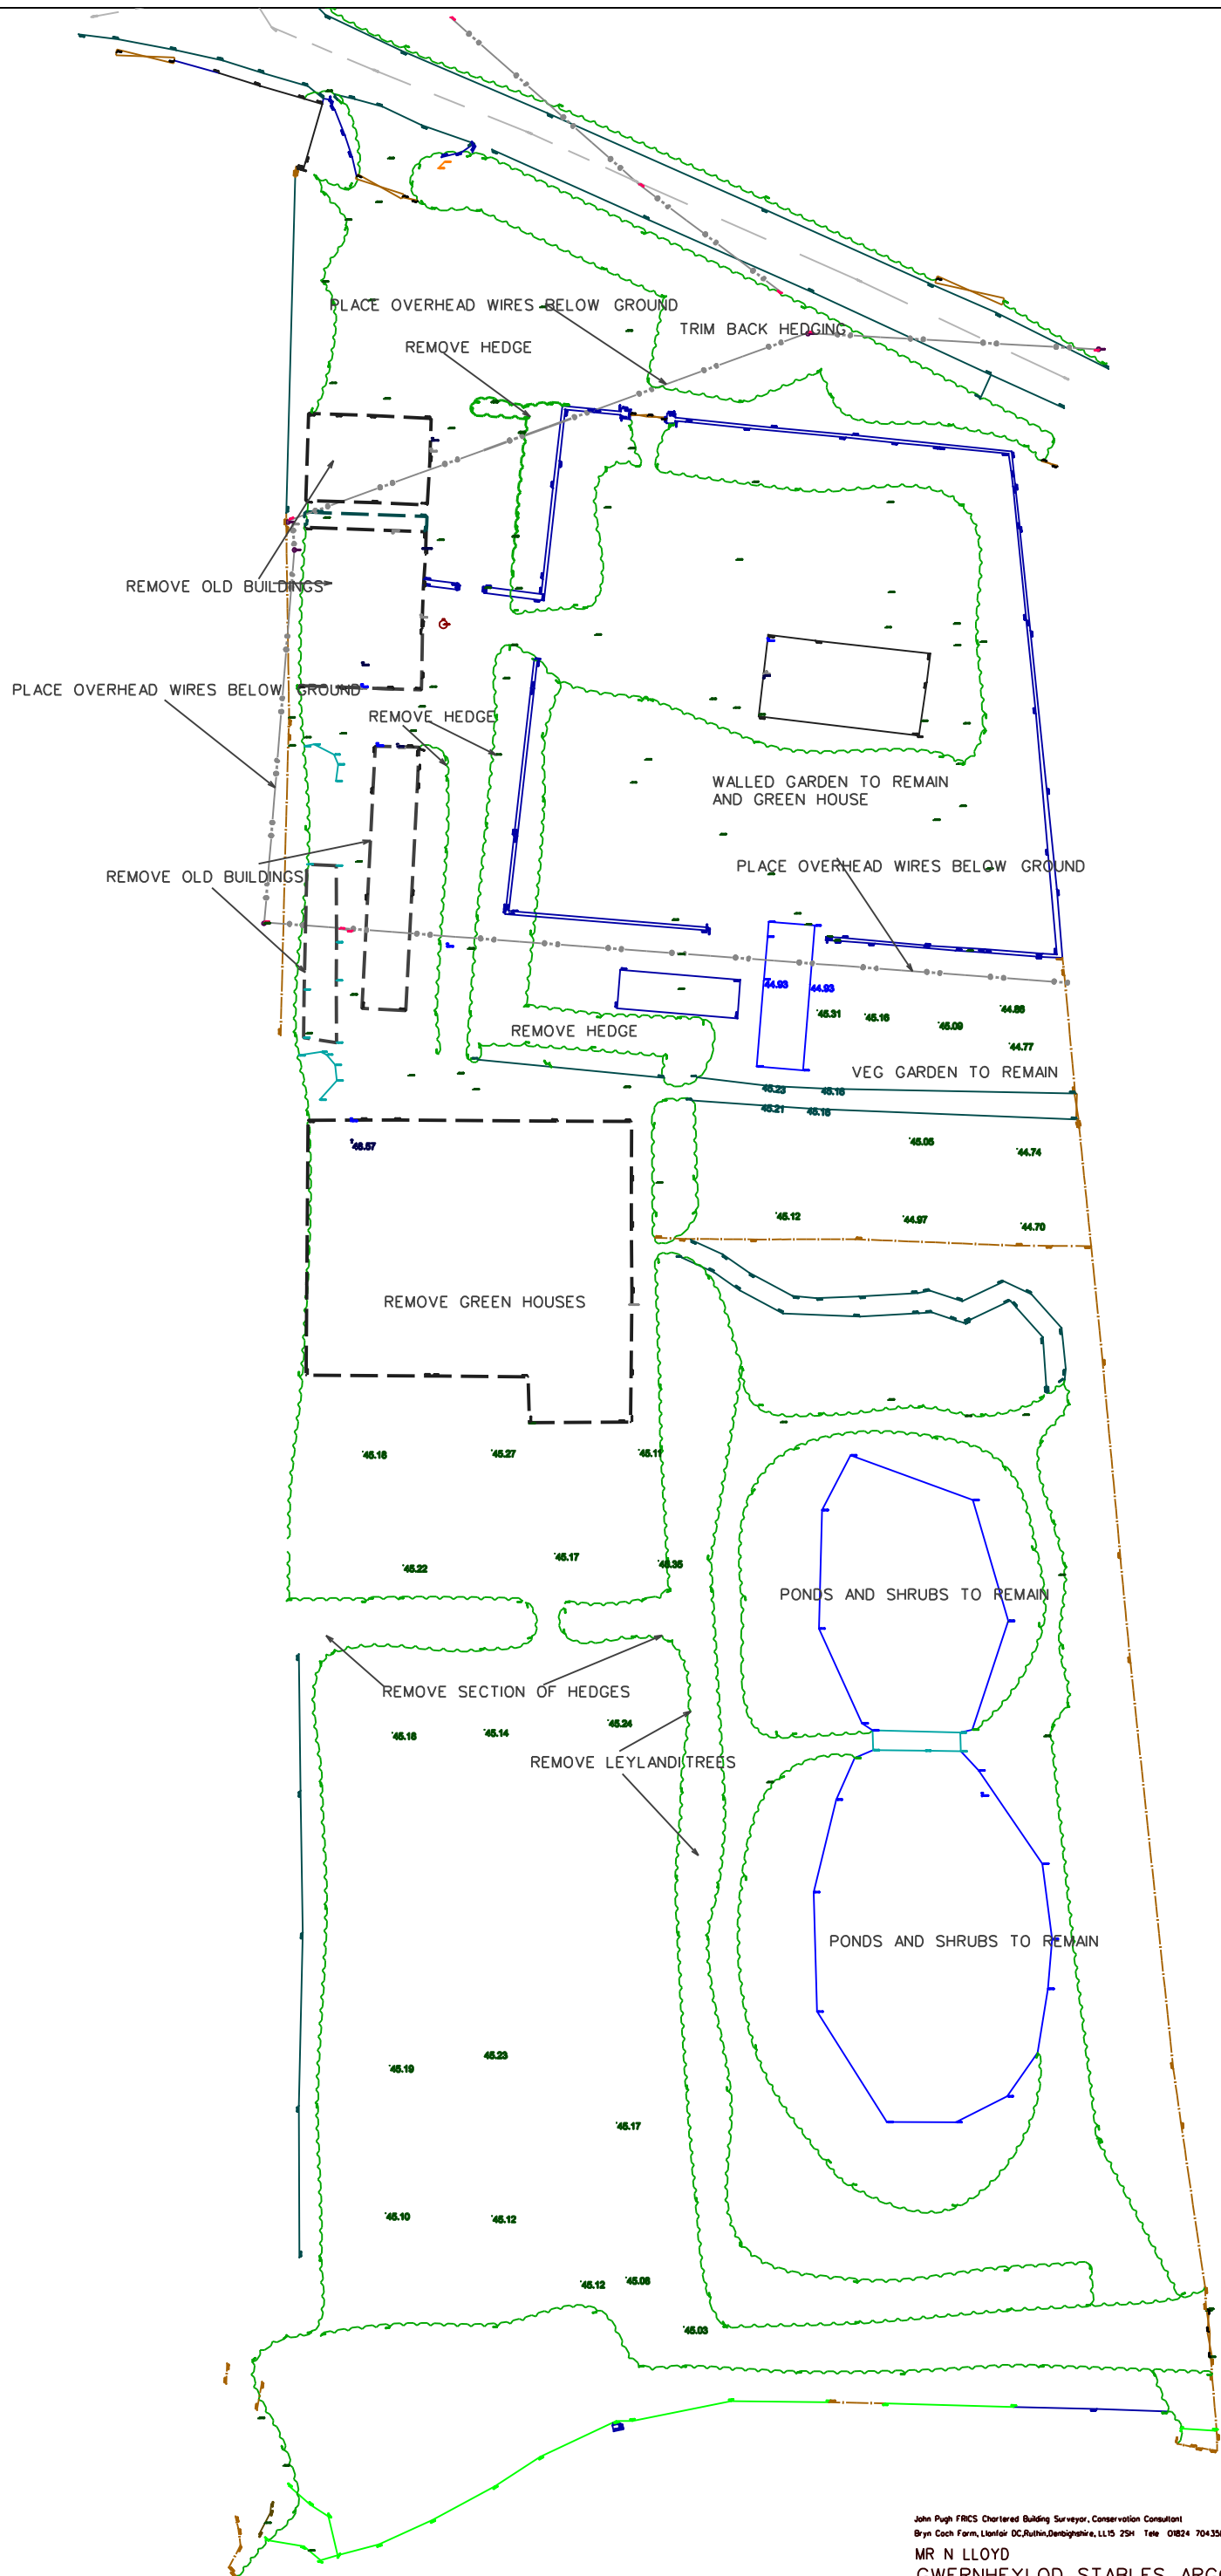

John Pugh FRCS Chartered Building Surveyor, Conservation Consultant
Bryn Coch Farm, Llanfair DC, Ruthin, Denbighshire, LL15 2SH Tele 01824 704358 Fax 704358

MR N LLOYD
GWERNHEY LOD STABLES, ARGOED LANE
OVERTON-ON-DEE, WREXHAM
NURSERY, FERRY ROAD, OVERTON BRIDGE, ERBISTOCK
PROPOSED OUTLINE PLANNING FOR ONE HOUSE
DETAILS OF DEMOLITION AND TREE REMOVAL

Drawn 1:50000000 01.24 508.03