


Disclaimer:
Do not scale from this drawing.
All contractors must visit the site and be responsible for taking and checking dimensions.
All construction information should be taken from signed dimensions only.
Any discrepancies between drawings, specifications and site conditions must be brought to the attention of the supervising officer.
This drawing is for planning purposes only. It is not intended to be used for construction purposes. Whilst all reasonable efforts are used to ensure drawings are accurate, Astle Planning and Design Ltd accept no responsibility or liability for any reliance placed on, or use made of, this plan by anyone for purposes other than those stated above.

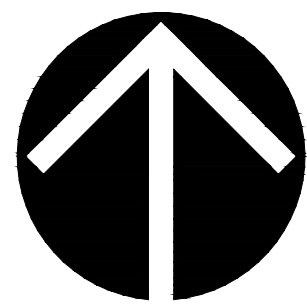

HOLT ROAD, WREXHAM

EV CHARGING POINT PLAN

EV Charging Point Key

-  Proposed vehicle charge point. Wallpod EV Charging point, exact location to be determined in conjunction with supplier.
-  Proposed vehicle charge point. T bar - details to be agreed, exact location to be determined in conjunction with supplier.

General Notes

This drawing needs to be read in conjunction with the following plans;

- Landscaping Layout
- Materials Plan
- Planning Layout
- Boundary Treatment Plan


References

Topographical Survey - Drawing 531-17-4-AL-100-003 rev PI Produced by DAY Architectural Ltd

Red Edge Boundary - Title Plan CYM 541599

OS Plan - License number 100022432

Highway Access - 2627-301 rev D Produced by ITP

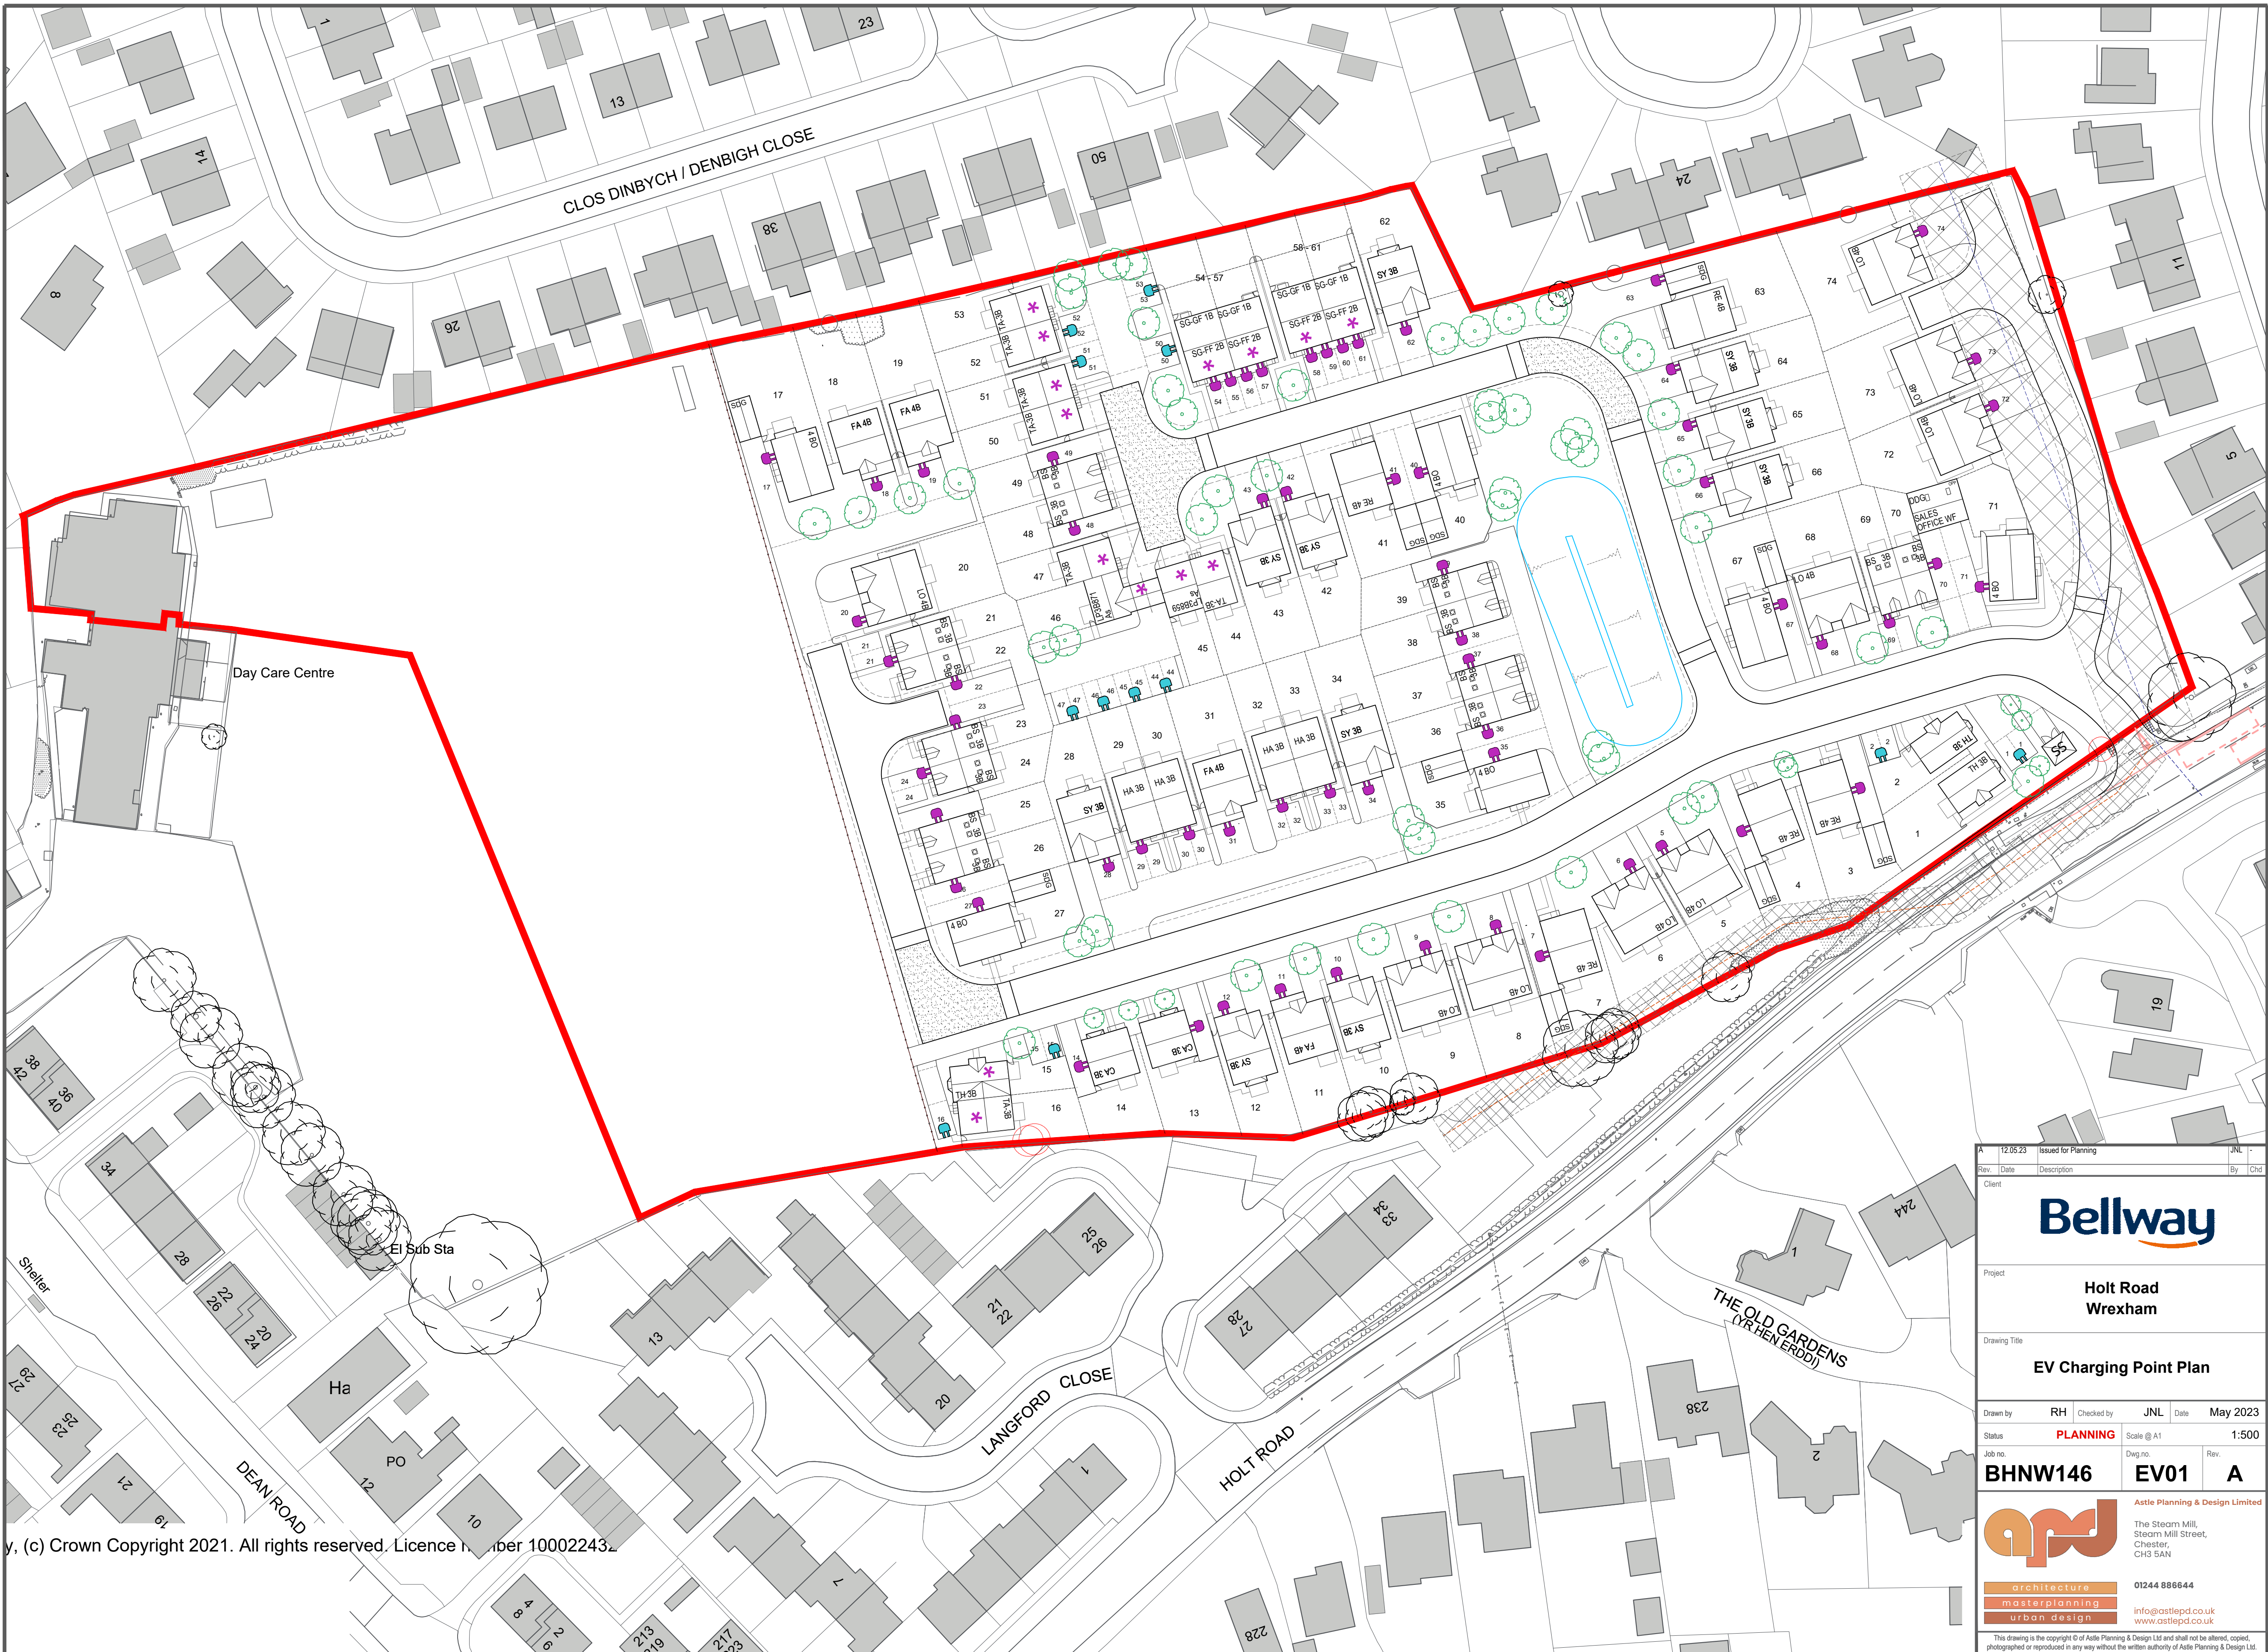

A 12.05.23 Issued for Planning JNL	
Rev	Date
Client	
Project	
Drawing Title	
Drawn by	
Status	
Job no.	
Dwg no.	
Rev.	
Scale @ A1	
Date	
May 2023	
1:500	
BHNW146	
EV01	
A	
Bellway	
Holt Road Wrexham	
EV Charging Point Plan	
astle Planning & Design Limited	
The Stream Mill, Steam Mill Street, Chester, CH3 5AN	
01244 886644	
info@astlepd.co.uk	
www.astlepd.co.uk	
This drawing is the copyright of Astle Planning & Design Ltd and shall not be altered, copied, photographed or reproduced in any way without the written authority of Astle Planning & Design Ltd.	