


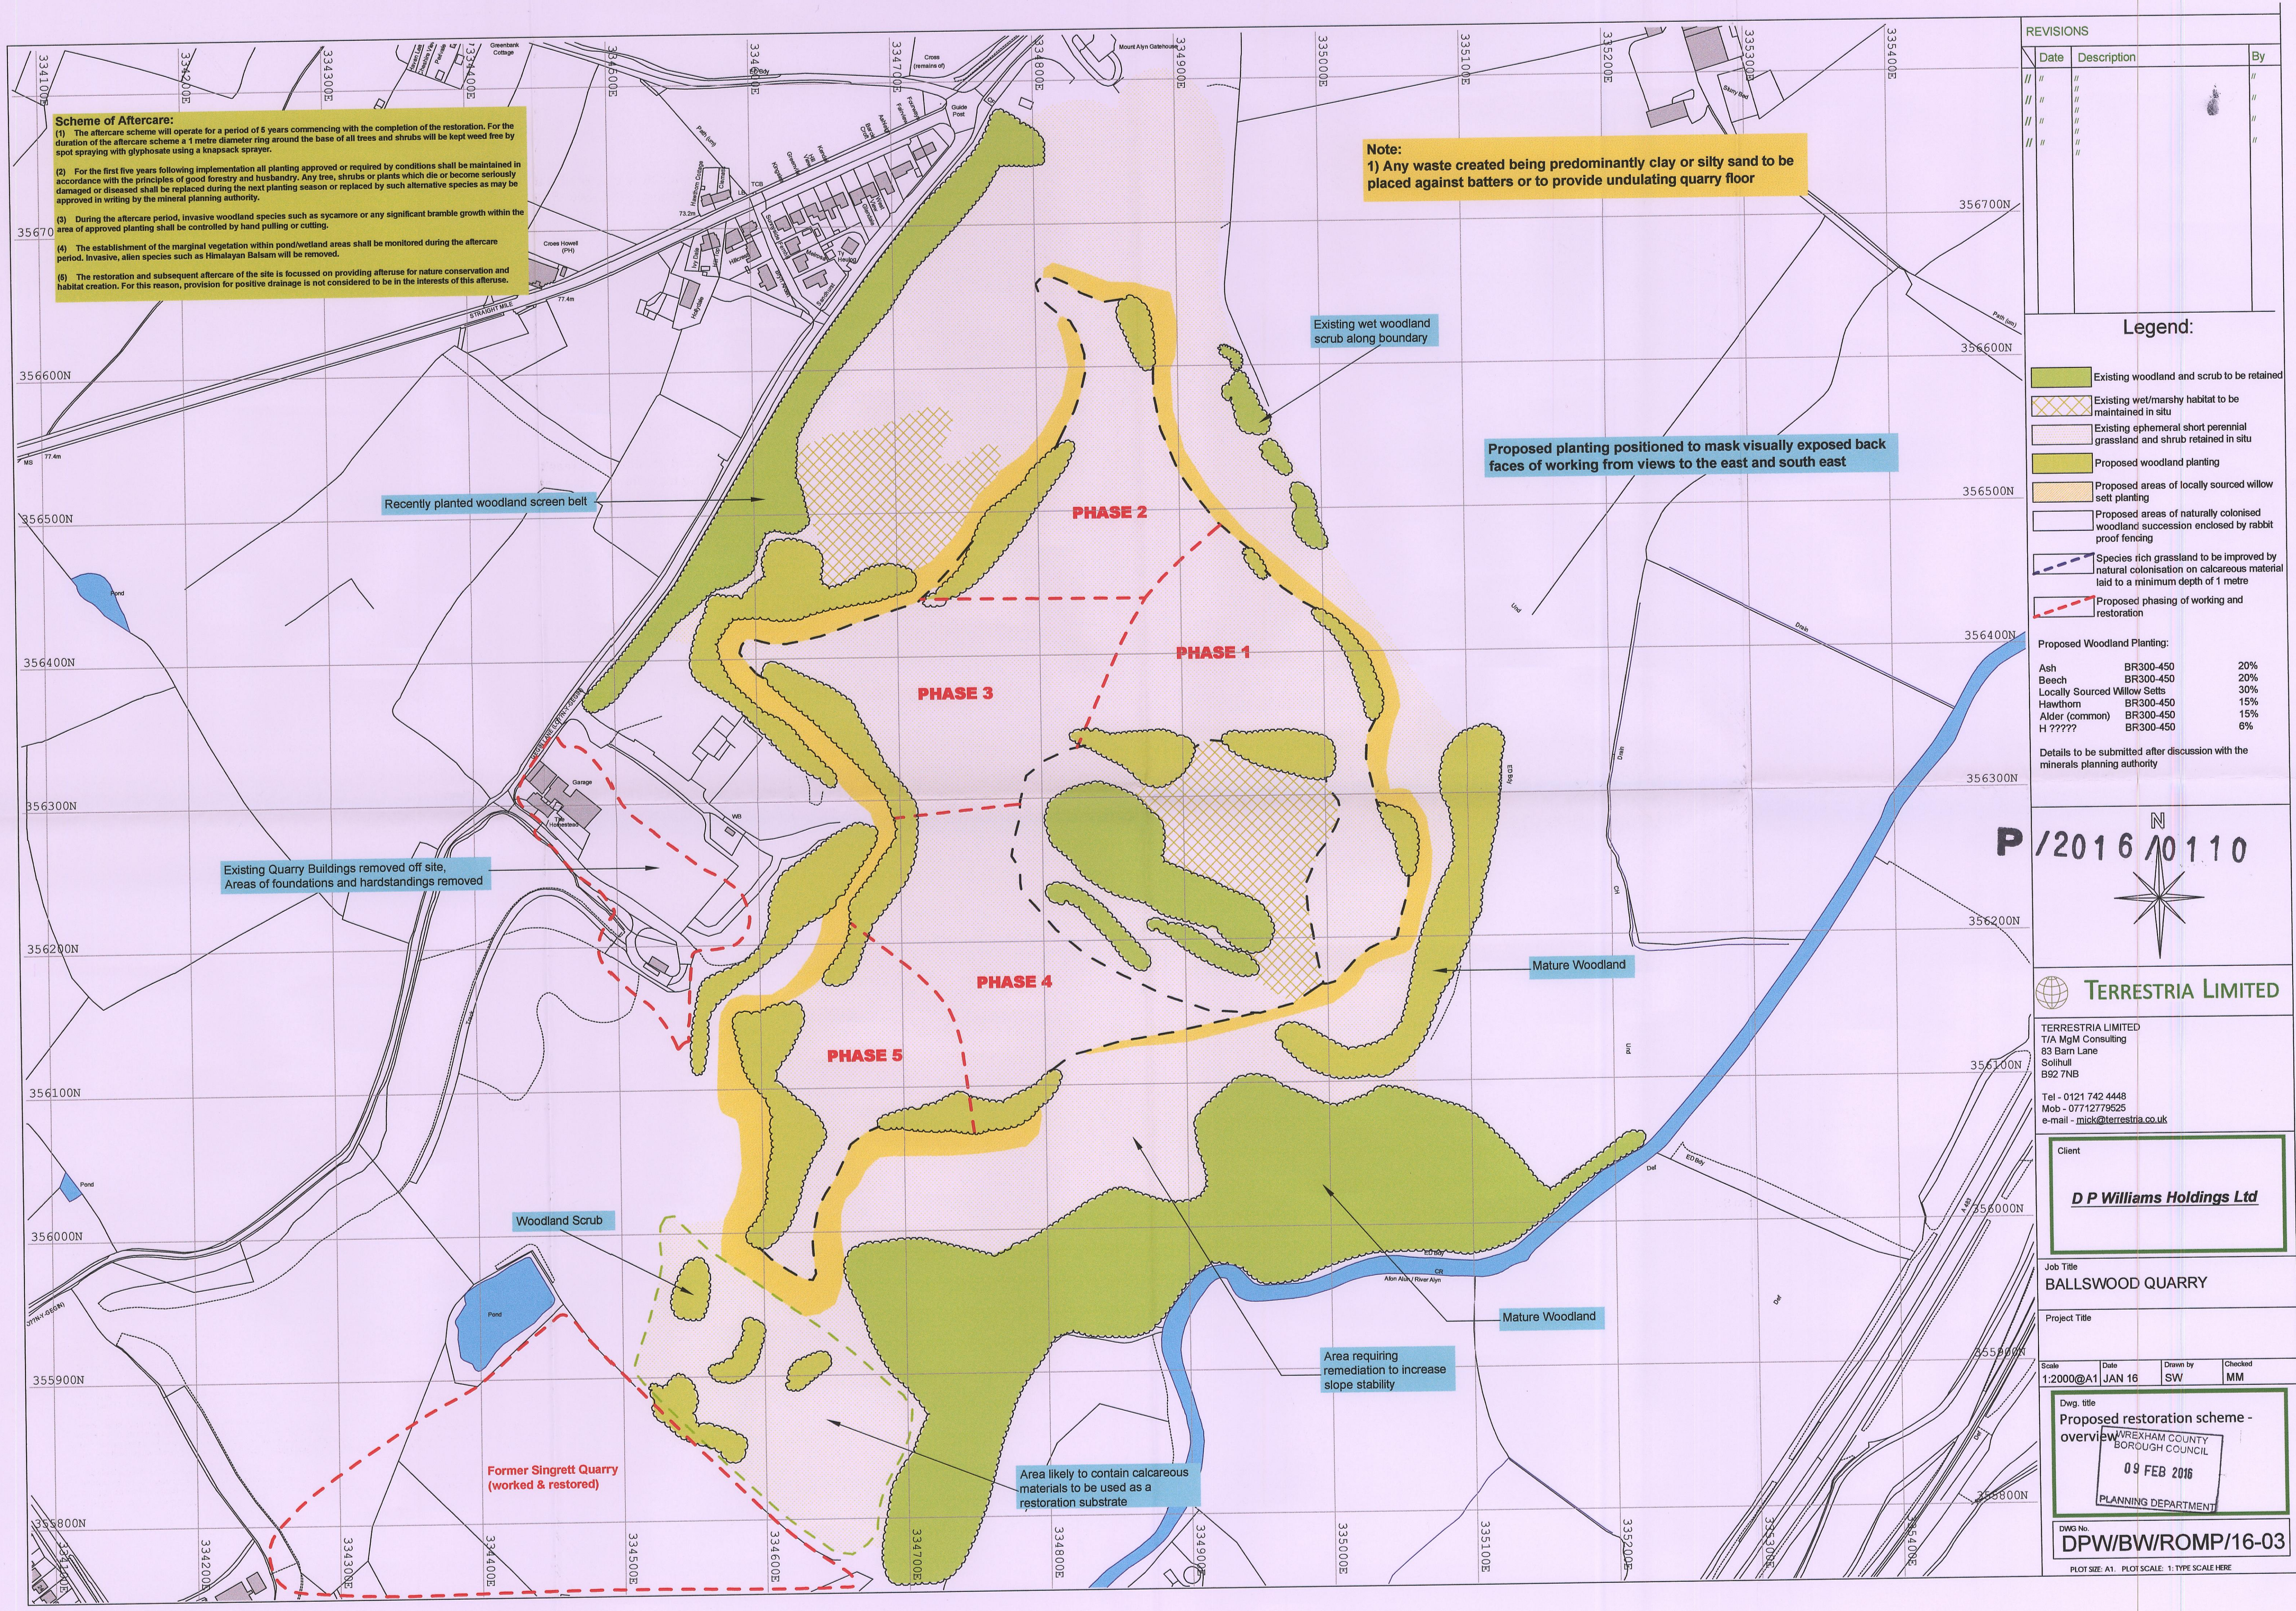

REVISIONS		
Date	Description	By
11/01/16	Issue for comment	MM
11/01/16	Issue for comment	MM
11/01/16	Issue for comment	MM
11/01/16	Issue for comment	MM
11/01/16	Issue for comment	MM

Legend:

- Existing woodland and scrub to be retained
- Existing wet/marshy habitat to be maintained in situ
- Existing ephemeral short perennial grassland and shrub retained in situ
- Proposed woodland planting
- Proposed areas of locally sourced willow sett planting
- Proposed areas of naturally colonised woodland succession enclosed by rabbit proof fencing
- Species rich grassland to be improved by natural colonisation on calcareous material laid to a minimum depth of 1 metre
- Proposed phasing of working and restoration

Proposed Woodland Planting:

Ash	BR300-450	20%
Beech	BR300-450	20%
Locally Sourced Willow Setts		30%
Hawthorn	BR300-450	15%
Alder (common)	BR300-450	15%
H ?????	BR300-450	6%

Details to be submitted after discussion with the minerals planning authority

TERRESTRIA LIMITED

TERRESTRIA LIMITED
T/A Mgt Consulting
83 Barn Lane
Solihull
B92 7NB

Tel - 0121 742 4448
Mob - 077 12779525
e-mail - mick@terrestria.co.uk

Client

D P Williams Holdings Ltd

Job Title

BALLSWOOD QUARRY

Project Title

Scale 1:2000@A1 **Date** JAN 16 **Drawn by** SW **Checked** MM

Dwg. title

Proposed restoration scheme - overview

WREXHAM COUNTY BOROUGH COUNCIL
09 FEB 2016
PLANNING DEPARTMENT

DWG No. DPW/BW/ROMP/16-03

PLOT SIZE: A1. PLOT SCALE: 1: TYPE SCALE HERE