


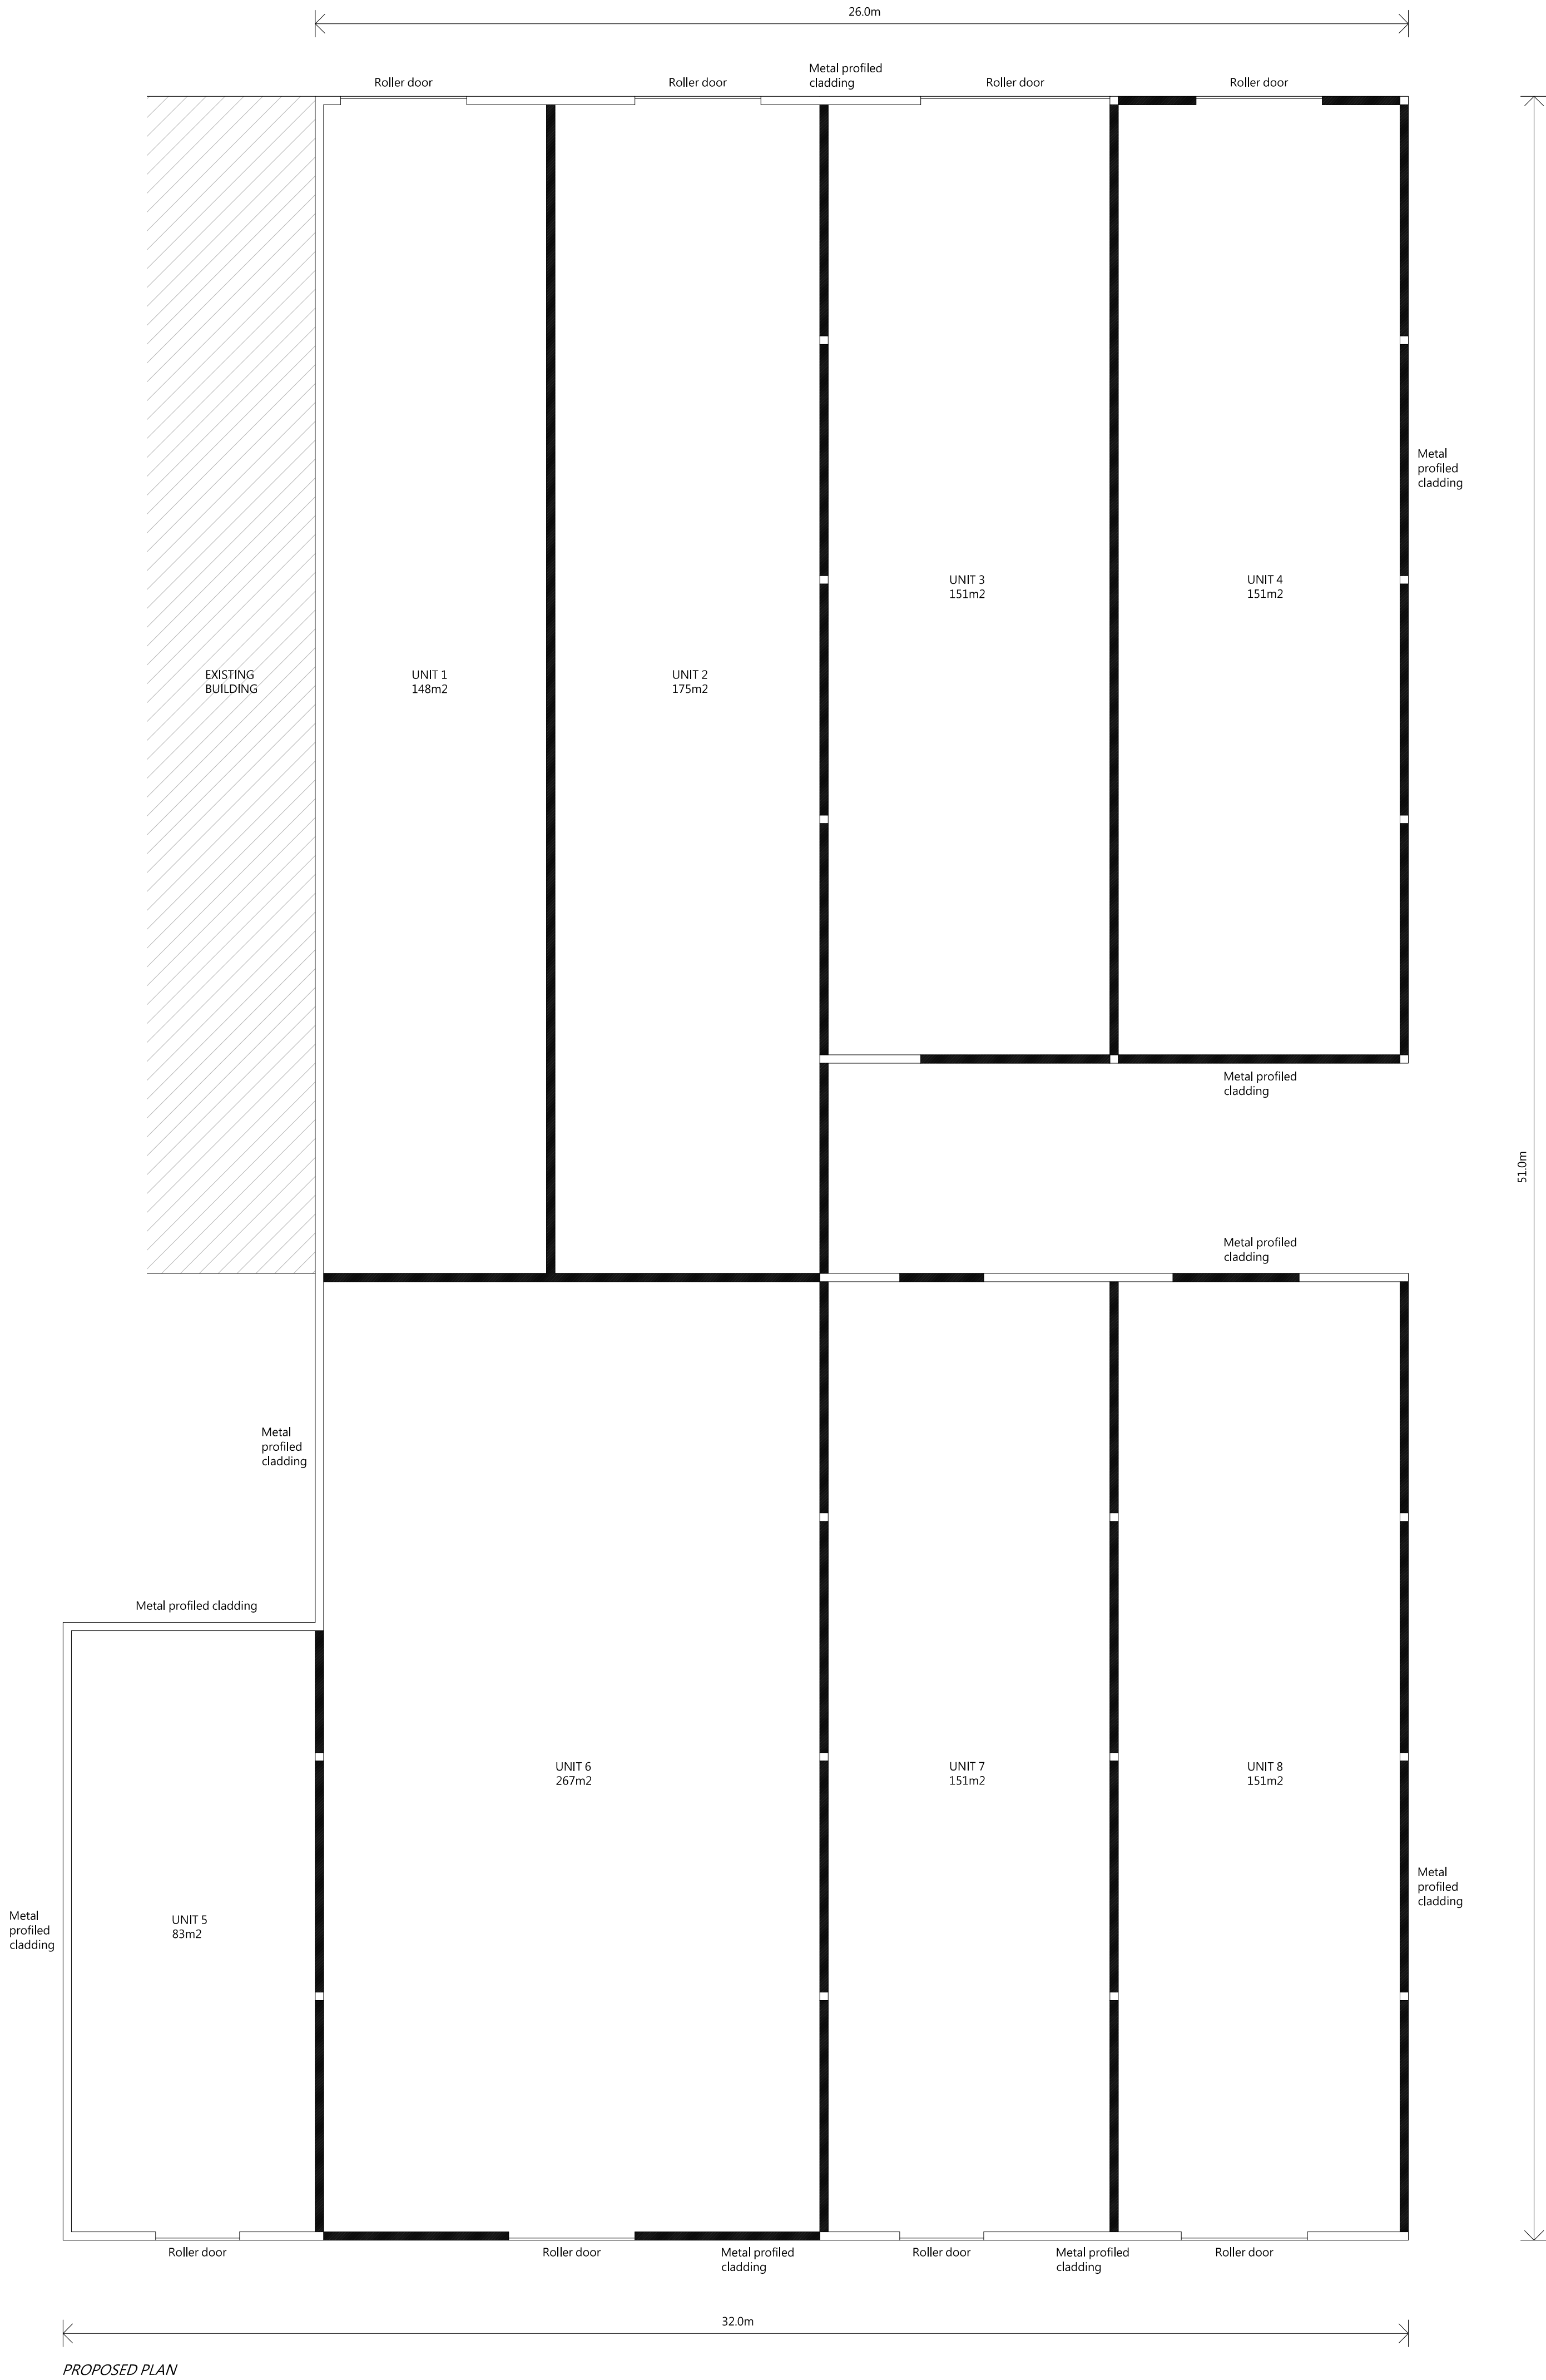

THIS DRAWING IS TO BE READ IN CONJUNCTION WITH ALL RELATED DRAWINGS. ALL DIMENSIONS MUST BE CHECKED AND VERIFIED ON SITE BEFORE COMMENCING ANY WORK OR PRODUCING SHOP DRAWINGS. THE ORIGINATOR SHOULD BE NOTIFIED IMMEDIATELY OF ANY DISCREPANCY. THIS DRAWING IS COPYRIGHT AND REMAINS THE PROPERTY OF ROGER PARRY & PARTNERS.

Rev	Description	Date	By
-	-	year/mm/dd	--



Residential - Agricultural - Commerical			
Project	Change of Use from Agricultural to Class B1 / B8		
Drawing Title	Proposed Plan		
Location	Stryd Yr Hwch Farm, Marchwiel, Wrexham, LL13 0YA		
Client	RJ & CM Williams		
Scale	1:100 @ A2		
Drawing No	73223 / RJC / 102	Rev	-
Drawn By	NB	Date	2024/02/07
MERCIAN HOUSE, 9 DARWIN COURT, OXON BUSINESS PARK, SHREWSBURY, SY3 5HJ Tel: 01743 791336 E-mail: mail@rogerparry.net Web address: www.rogerparry.net Roger Parry & Partners LLP partnership no: OC312203 Registered in England and Wales A list of members of the LLP is available at the above address.			