
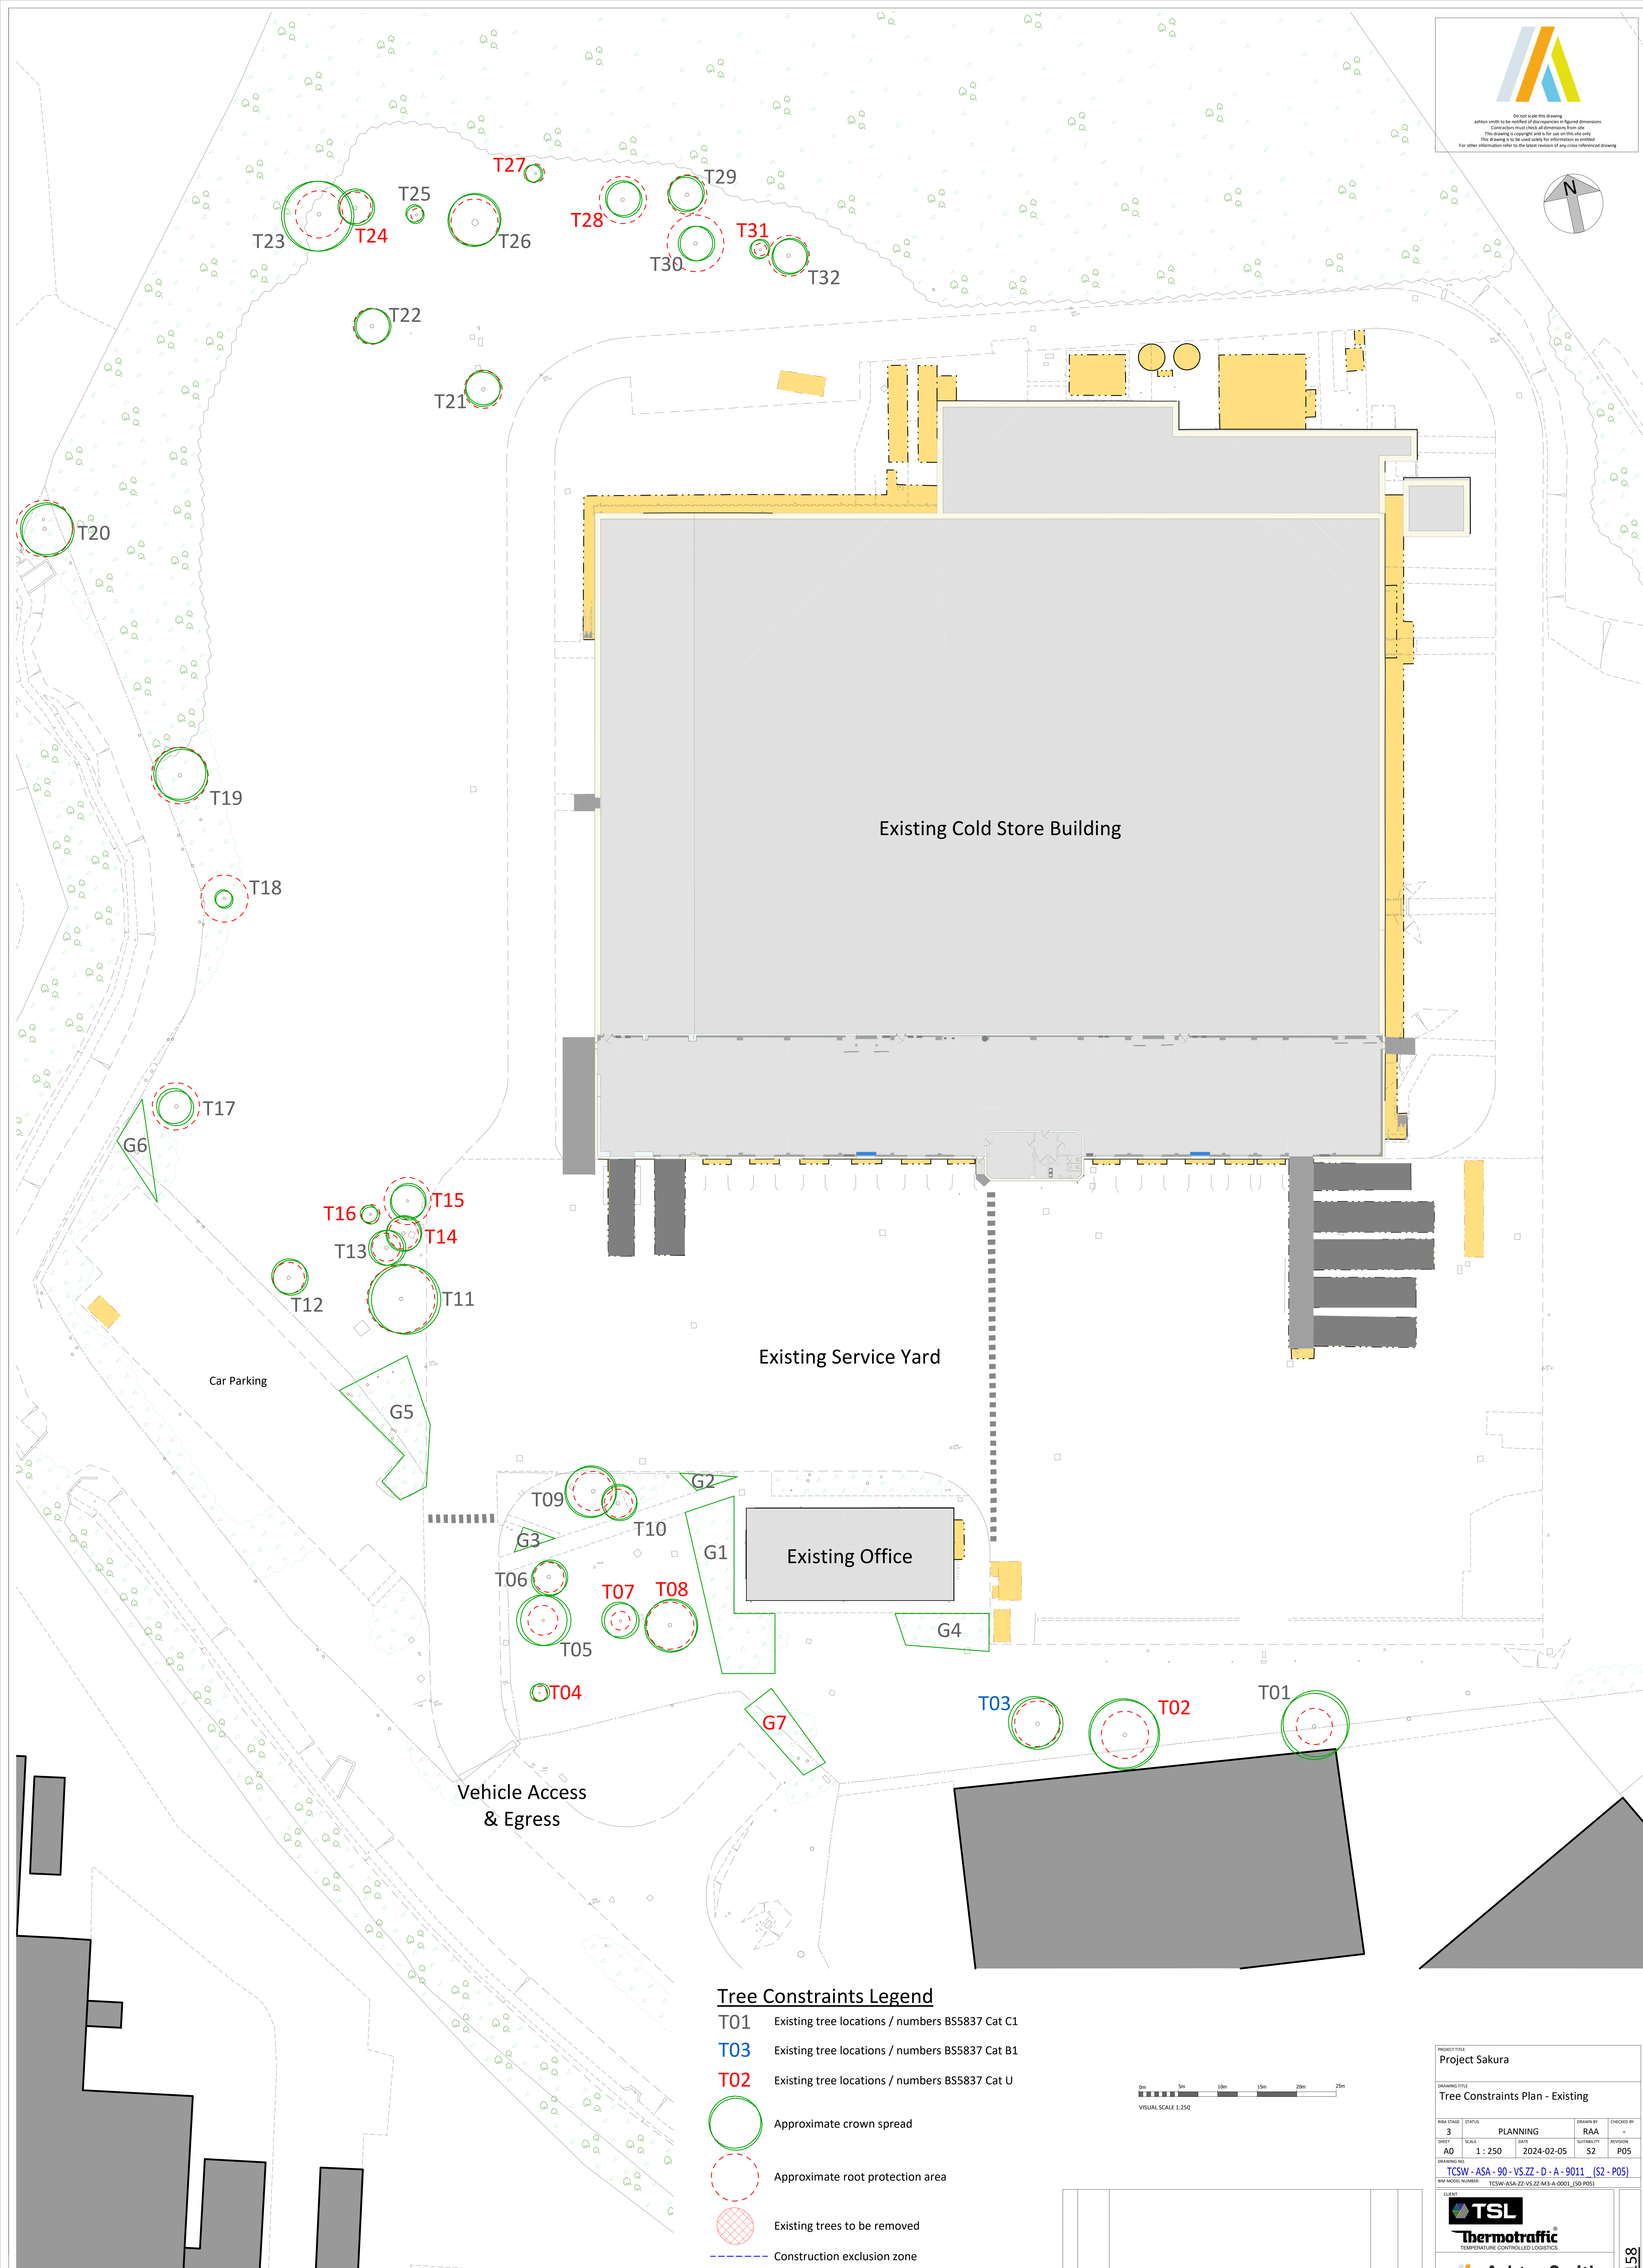


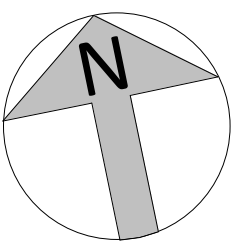


Tree Constraints Legend

- T01** Existing tree locations / numbers BS5837 Cat C1
- T03** Existing tree locations / numbers BS5837 Cat B1
- T02** Existing tree locations / numbers BS5837 Cat U

- Approximate crown spread
- Approximate root protection area
- Existing trees to be removed
- Construction exclusion zone

Based on information provided by Martin Boardman & Associates. Drawing to be read in conjunction with DB&A Schedule.

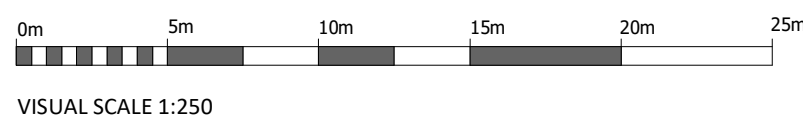

REV	DATE	DESCRIPTION	DRAWN BY	CHECK BY
001	2024-02-05	Issued for Full Planning	RAA	-
002	2024-02-05	Issued for Planning	RAA	-
003	2024-02-05	Updated Rev with comments from meeting dated 2024-02-04	RAA	-
004	2024-02-05	Tree Constraints Legend updated	RAA	-
005	2024-02-05	Initial Drawing Issue	RAA	-

PROJECT TITLE			
Project Sakura			
DRAWING TITLE			
Tree Constraints Plan - Existing			
AREA/STAGE	STATUS	PLANNING	DRAWN BY
3	PLANNING	DATE	RAA
SHEET	SCALE	2024-02-05	REVISION
A0	1 : 250	S2	P05
DRAWING NO.			
TCSW - ASA - 90 - VS-ZZ - D - A - 9011 (S2 - P05)			
BIM/ISSUE NUMBER			
TCSW-ASA-ZZ-VS-ZZ-M3-A-0001 (S0-P05)			
CLIENT			
TSL Thermotrafic			
AshtonSmith Beyond Design			
Ashton Smith, Solihull House, 31 Victoria Avenue, Birmingham, North Yorkshire, HG2 1EL			
Tel: 01432 52882 Fax: 01432 56554			
www.ashton-smith.co.uk			
JOB NO. 21158			