


KEY - HARD LANDSCAPE DESIGN

- Bollard With Chain Fixings
Stainless steel to Q50:190
- Bollard - Demountable
Stainless steel to Q50:196
- Bollard
Fixed to Q50:192
- Bollard
Demountable - to PAS 170 to Q50:198
- Light Bollard
Solar by Street Furnishings
- De-mountable Chain
- External Ground Power Supply Units
- Brymbo Man Sculpture Set on Plinth
to Q50:340
- Dog Sculpture
Set onto yorkstone plinth to Q50:342
- Playbench 4 x 0.4m
to Q52:115
- Timber Bench With Occasional Backrests and Armrests
'Rough and Ready' curved bench by Streetlife to Q50:220
- Cycle Stand
Emerson by Artform to Q50:210
- Rubbish Bin Requested by WCBC
to Q50:240
- Water Butt linked to greenhouse roof
- Belfast Sink With Timber Splashback
Reclaimed to 515:200
- Museum Signage
Wayfinding to N91:120
- Light Column
Silka Max light column by DW Windsor to V91:115
- Light Column With CCTV
Silka Max light column as above with integrated CCTV
- Retractable Awning
Building mounted
- Existing paving
Retained in situ
- Replacement York Stone Door Step (One piece)
To match existing, set flush with adjacent surface to Q25:110
- Yorkstone Setts
Reclaimed to Q10:125
- Granite Sett Edging
Reclaimed, cubes 100 x 100 x 100mm
- Yorkstone Paving
Diamond sawn, 450mm courses to Q25:110
- Resin Bound Gravel
Buff to Q22:175
- Resin Bound Gravel
Dark gray to Q22:175
- Porous Resin Bound Gravel
Buff gray, laid within tree grilles to Q22:127
- Yorkstone Plinth
Base for Brymbo Man to Q50:340
- Gravel
Loose gravel breathing strip contained with timber edging
Buff gray to Q23160 and Q25:185
- Existing Gate Retained and Adapted / Refurbished
Adapt ironmongery so it can be used as a means of escape and height is reduced, gate set to open outwards to Q40:580
- Proposed Security Fence & Gate
Jakoustic By Jacksons Fencing, SR3 rating 2.5m high to Q40:170 and Q40:550
- Proposed Closed Board Timber Gate
1.8m high 'art gate' incorporating play feature silhouetted figures to Q40:250 and Q40:550
- Terracotta Planters and Specimen Shrub
to Q31:292
- Elevated Screen
to be delivered as a separate project
- Existing Inspection Chamber
To receive recessed covers to R12:110

- Biodiversity Interventions
House Sparrow Terrace
Vivara Pro Woodstone dual chamber
Grey colour, (5 No)
- Open Nest Box
Vivara Pro Barcelona
Brown colour (2 No)
- Starling Nest Box
Vivara Pro Woodstone
Brown colour (2 No)
- Stake Mounted Insect Hotel
School project manufacture (6 no)

- Proposed Drainage Strategy
Linear Slot Drain
Single brick slot to Q10:170
- Linear Slot Drain
Double brick slot to Q10:172
- Linear Mosaic Drain
Black mosaic cover to Q10:180
- Existing Drainage Channel
Retained
- Raised ground to form a watershed

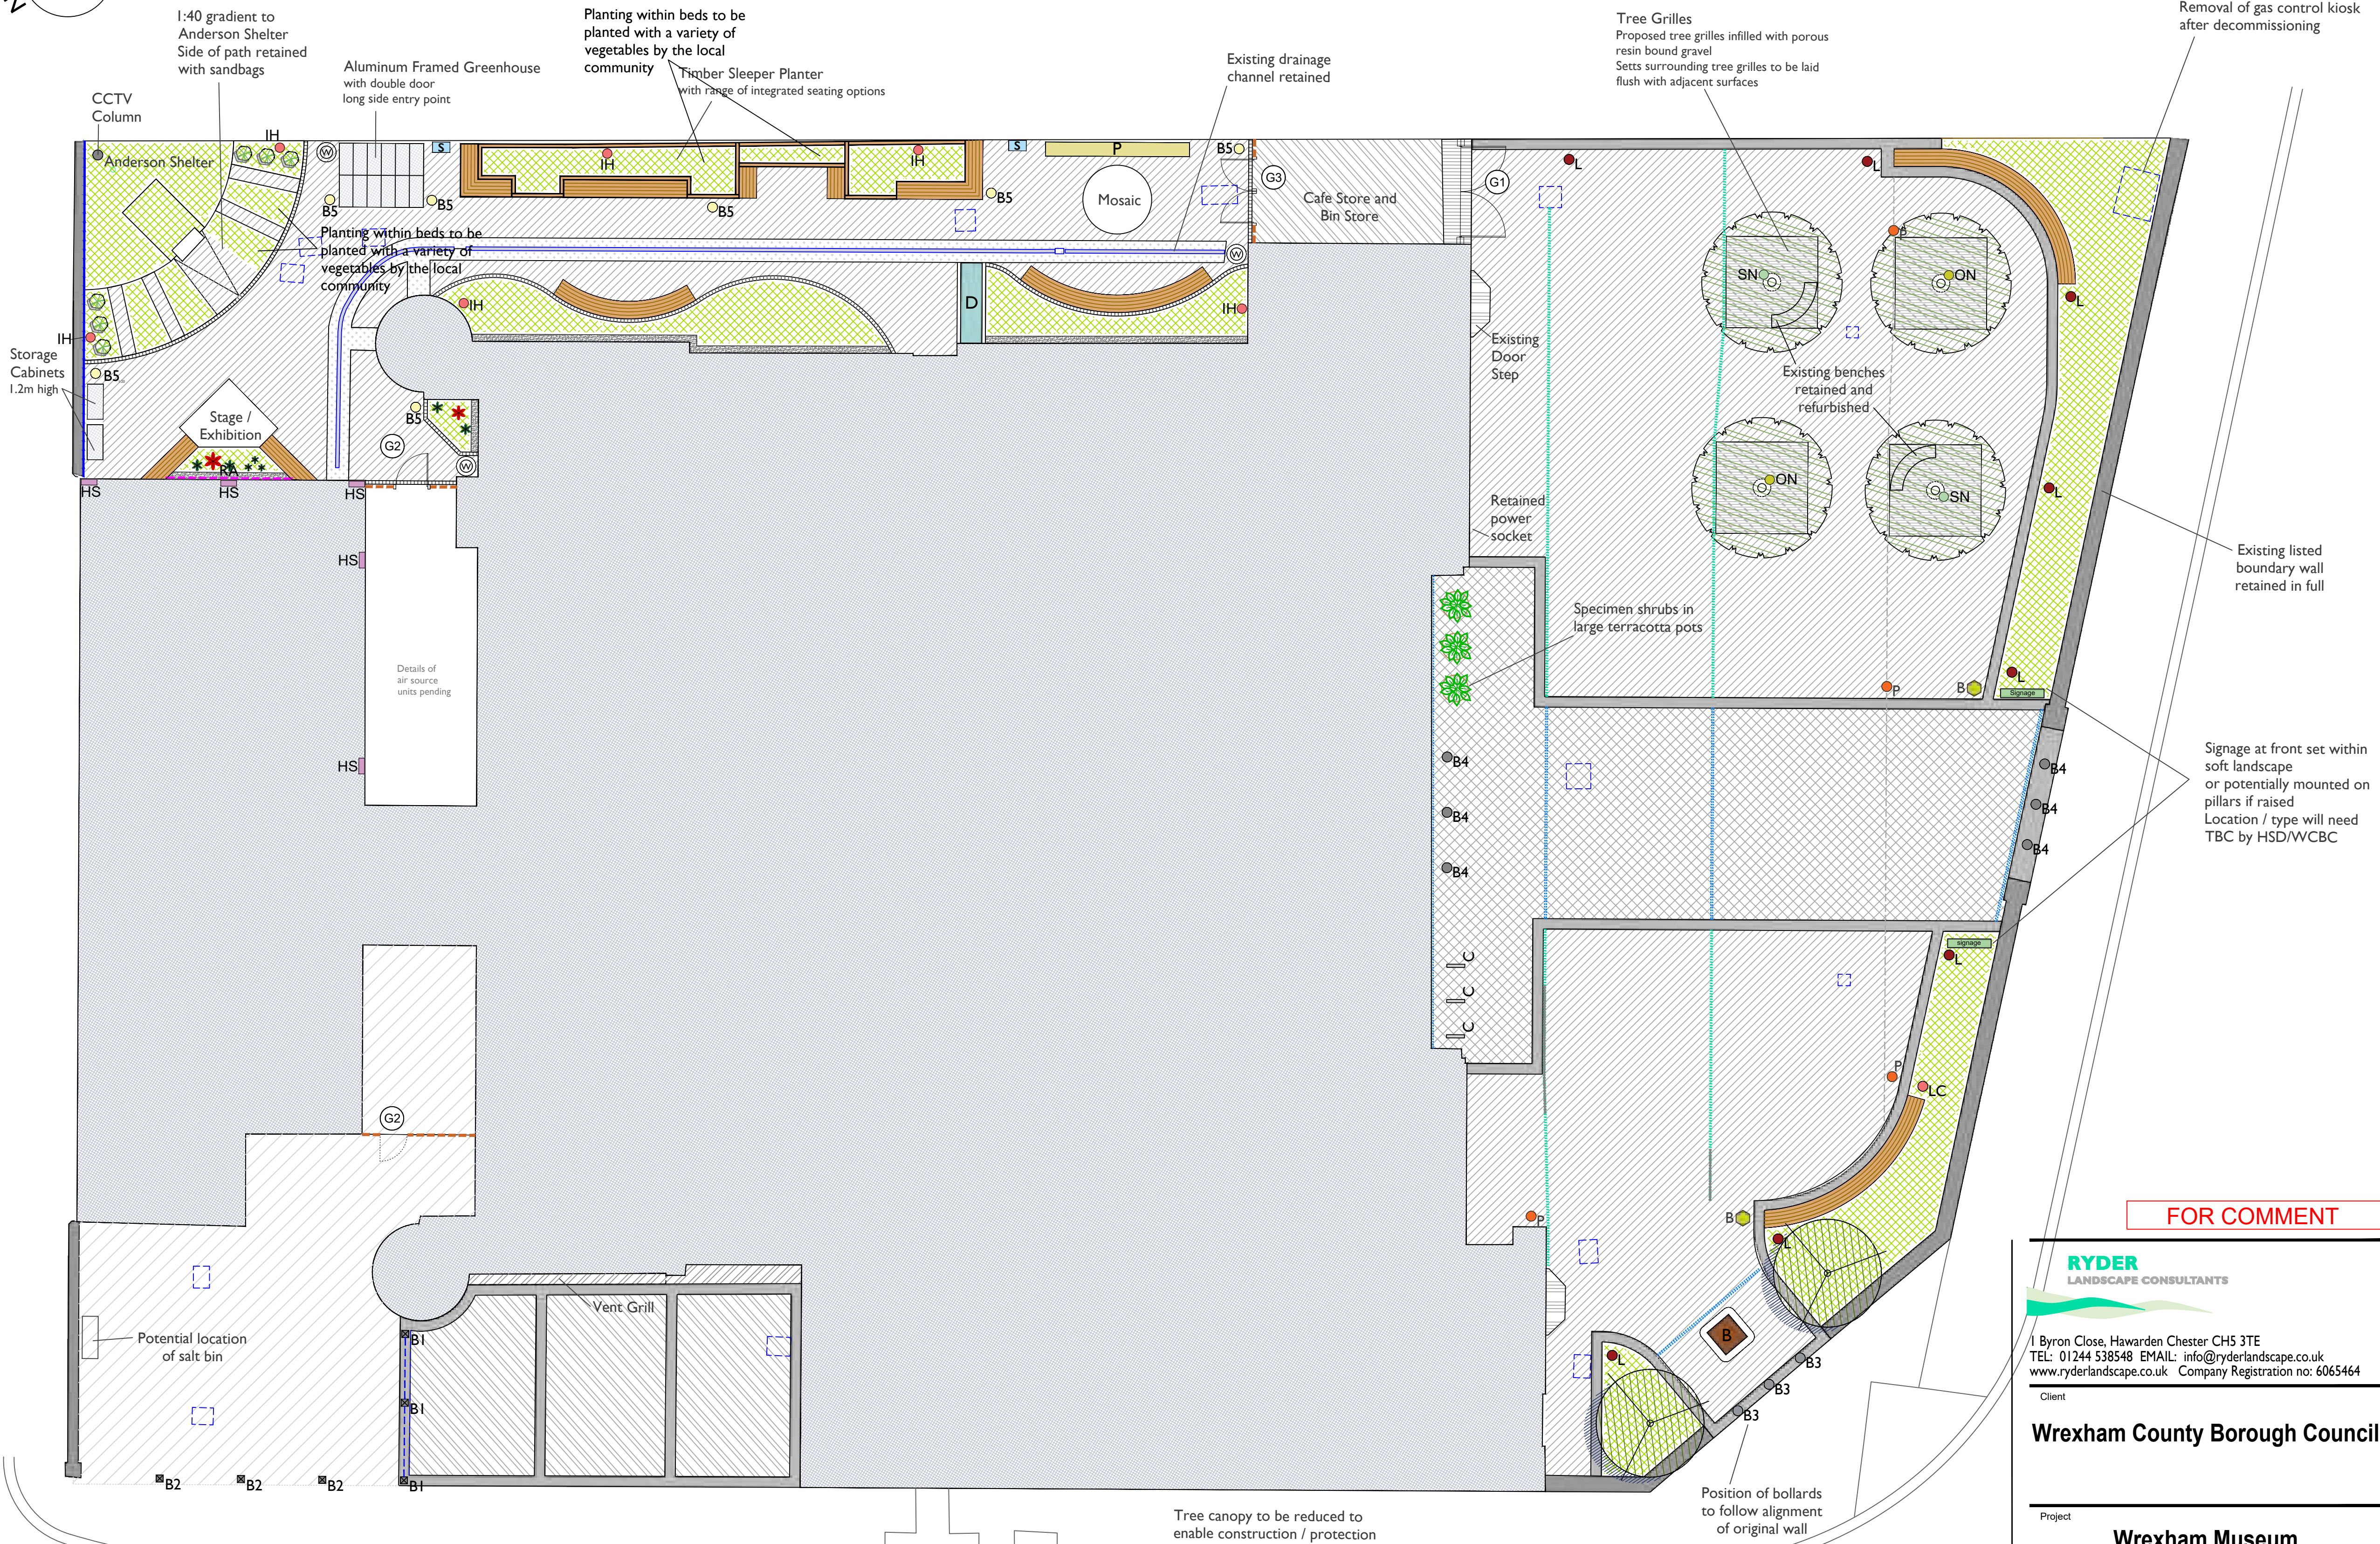

E	HC	SR	240418	Introduction of ecological features
D	HC	SR	231009	Addition of specification references
C	HC	SR	231004	General updates to landscape design
B	HC	SR	230921	General updates to landscape design following Purcell review
A	HC	SR	230912	General updates to landscape design following client review
Rev	Drawn	Checked	Date	Description

1 Byron Close, Hawarden Chester CH5 3TE
TEL: 01244 538548 EMAIL: info@ryderlandscape.co.uk
www.ryderlandscape.co.uk Company Registration no: 6065464

Client

Wrexham County Borough Council

Project

Wrexham Museum

Drawing Title

Hard Landscape
General Arrangement

Drawn By: HC Date: 230801

Checked By: SR Date: 230810

Drawing Scale: 1:100 Sheet Size: A1

Drawing No: 000-RYD-XX-XX-DR-L- 001 Revision: E