


Disclaimer:
Do not scale from this drawing.
All contractors must visit the site and be responsible for taking and checking dimensions.
All construction information should be taken from signed dimensions only.
Any discrepancies between drawings, specifications and site conditions must be brought to the attention of the supervising officer.
This drawing is for planning purposes only. It is not intended to be used for construction purposes. Whilst all reasonable efforts are used to ensure drawings are accurate, Astle Planning and Design Ltd accept no responsibility or liability for any reliance placed on, or use made of, this plan by anyone for purposes other than those stated above.

1:500 0 5 10 15 25m

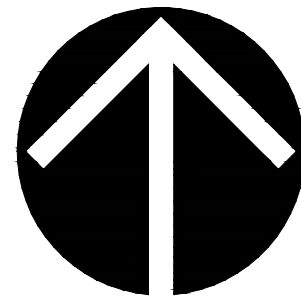

HOLT ROAD, WREXHAM

BOUNDARY TREATMENT PLAN

Boundary Treatment Key

- 1.8m High Close Boarded Fence with Gates as required
- 1.8m High Brick Walls

General Notes

This drawing needs to be read in conjunction with the following plans:

- Landscaping Layout
- Materials Plan
- Planning Layout


References

Topographical Survey - Drawing 531-17-4-AL-100-003 rev P1
Produced by DAY Architectural Ltd

Red Edge Boundary - Title Plan CYM 541599

OS Plan - License number 100022432

Highway Access - 2627-301 rev D Produced by ITP

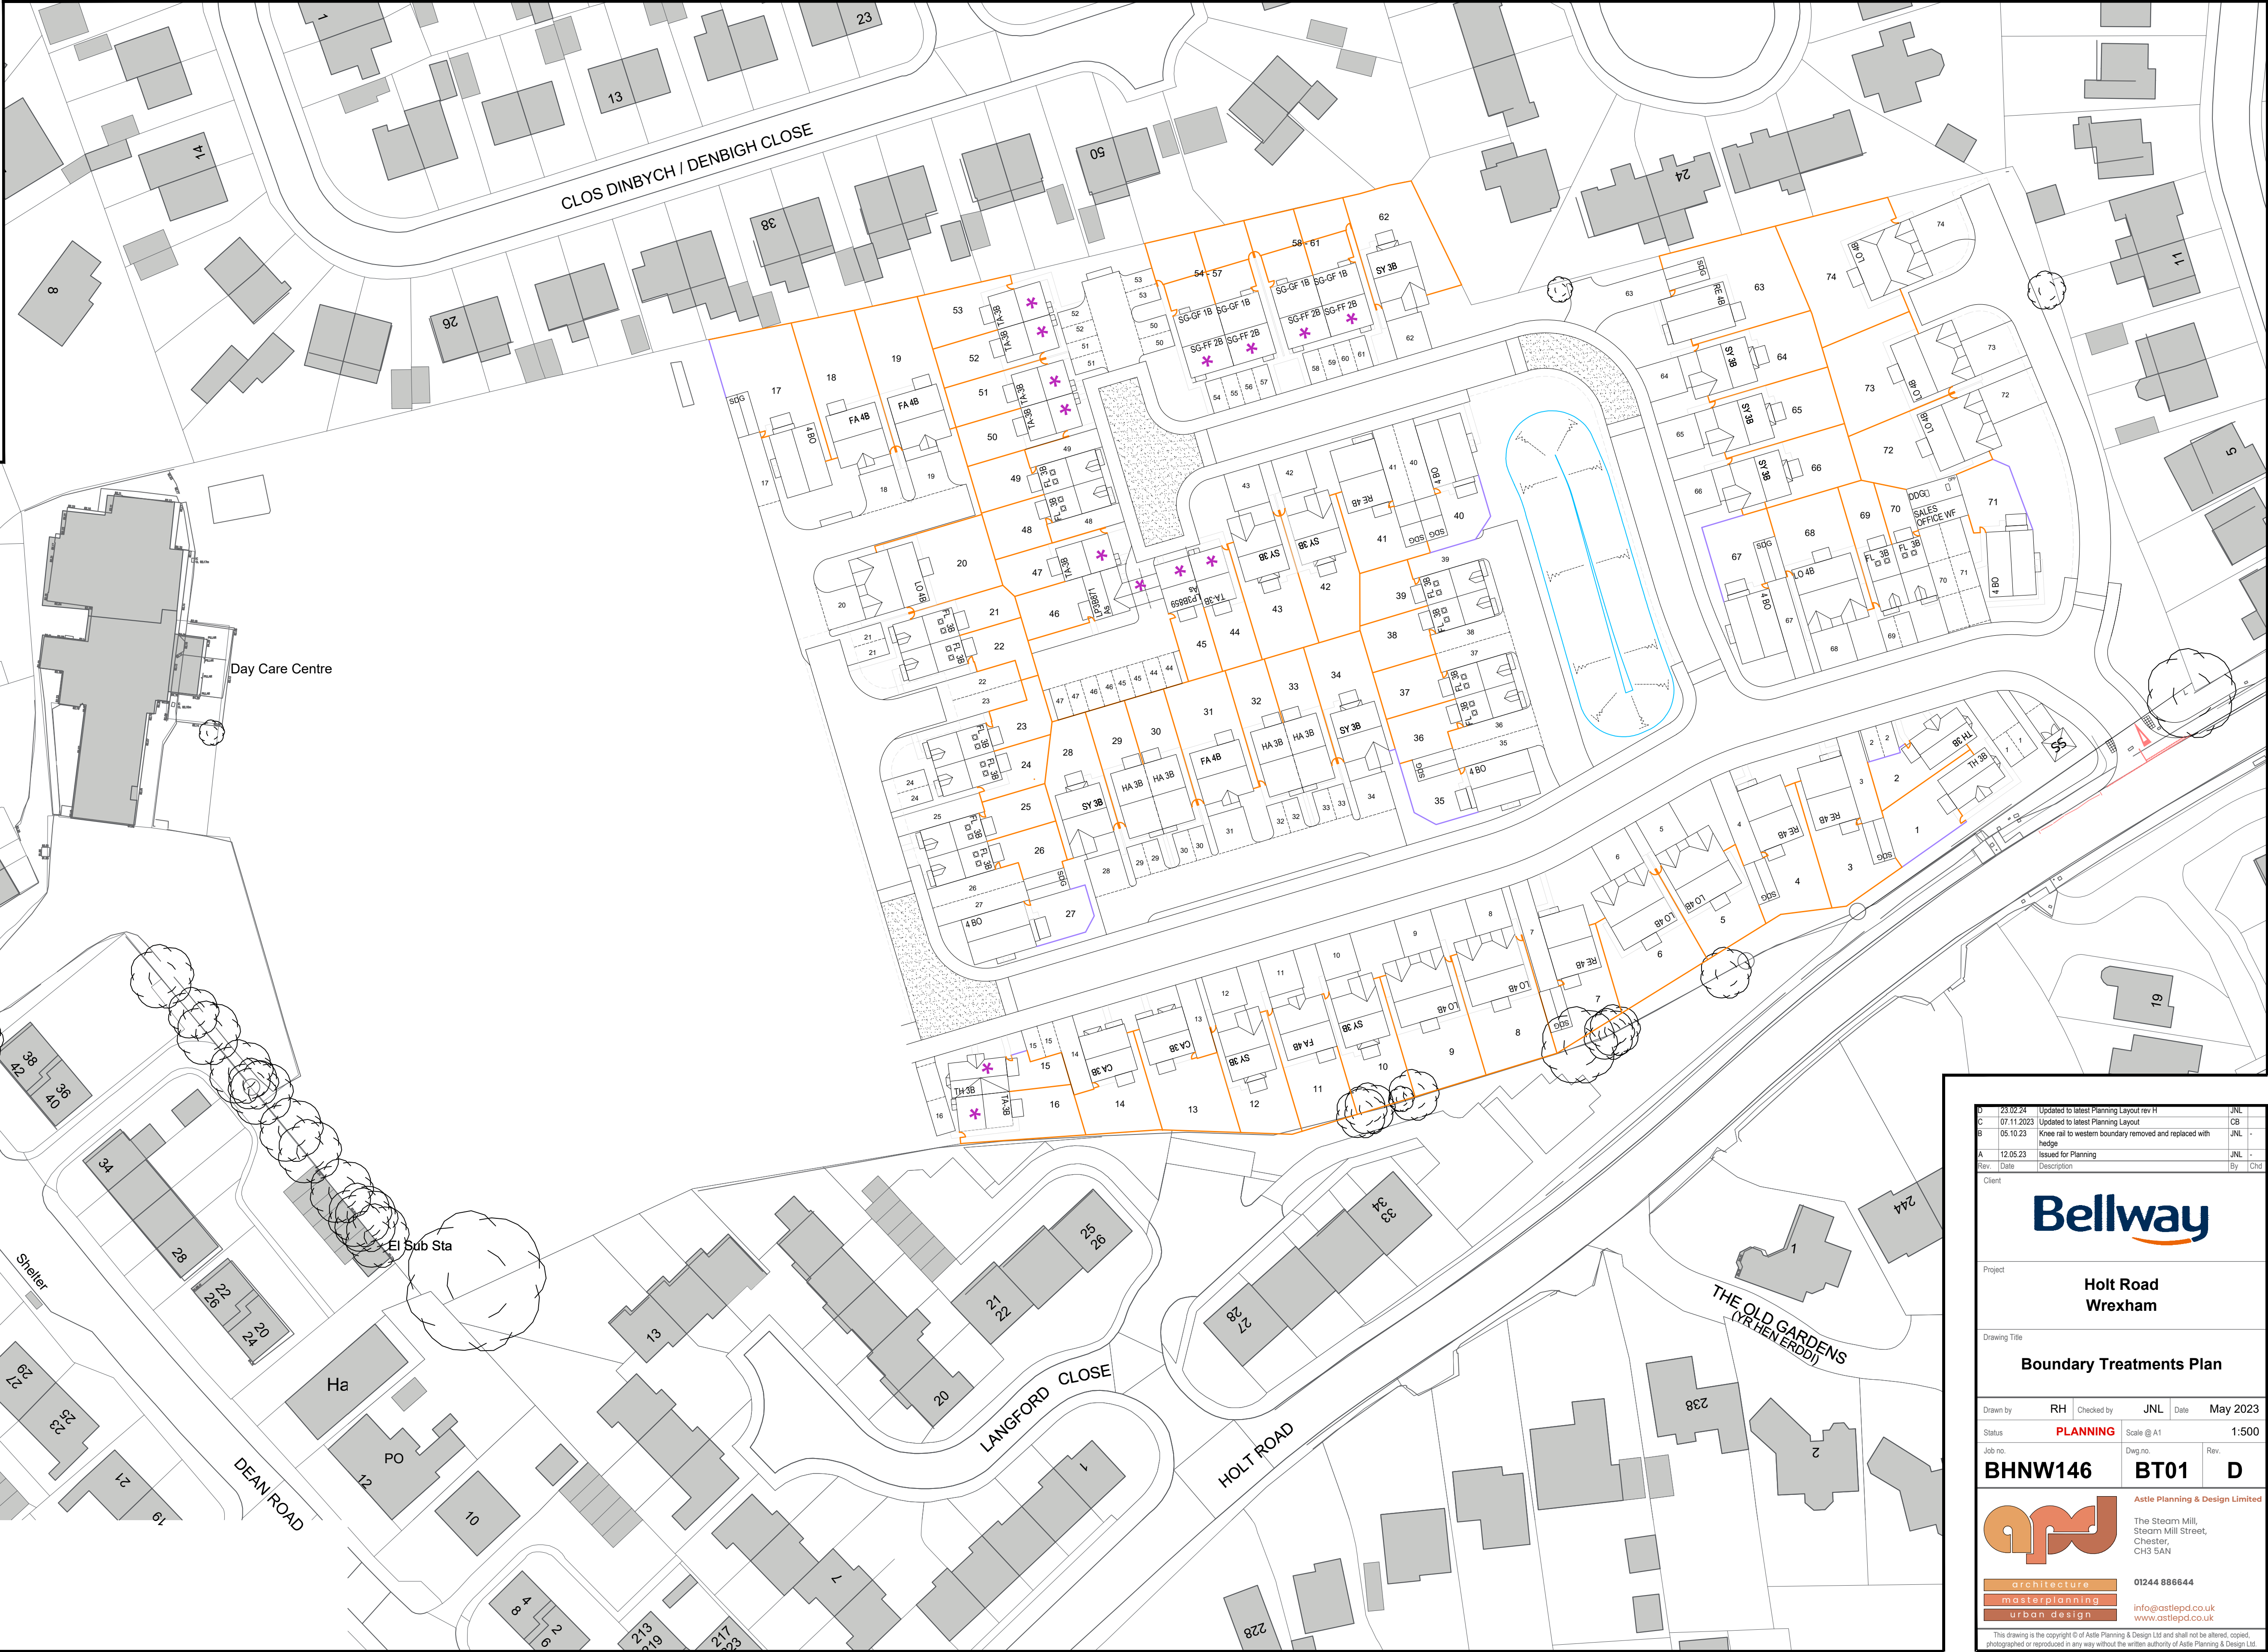

0	23.02.24	Updated to latest Planning Layout rev H	JNL		
1	07.11.2023	Updated to latest Planning Layout	CB		
2	05.10.23	Knee rail to western boundary removed and replaced with hedge	JNL		
3	12.05.23	Issued for Planning	JNL		
Rev	Date	Description	By	Chk	
Client					
Bellway					
Project					
Holt Road Wrexham					
Drawing Title					
Boundary Treatments Plan					
Drawn by	RH	Checked by	JNL	Date	May 2023
Status	PLANNING		Scale @ A1	1:500	
Job no.	BHNW146	Dwg no.	BT01	Rev.	D
astle planning & design					
Astle Planning & Design Limited					
The Steam Mill, Steam Mill Street, Chester, CH3 5AN					
01244 886644					
info@astlepd.co.uk					
www.astlepd.co.uk					
This drawing is the copyright © of Astle Planning & Design Ltd and shall not be altered, copied, photographed or reproduced in any way without the written authority of Astle Planning & Design Ltd.					