

Playing Field

GENERAL:

Brick Plots - Main Elevations

Window Head: Brick Arched

Window Cill: Brick Banding or Cant Brick

Render Plots - Main Elevations

Window Head: Bellcast Render

Window Cill: Brick Banding or Cant Brick

All Plots - Other Elevations

Window Head: Brick Soldier

Window Cill: Brick Soldier

Windows to be white PVCu

Rainwater goods to be black PVCu

Fascias and bargeboards to be white PVCu


Hanging tiles to be small plain tiles

KEY:

- Roof Tiles: Forticrete SL8 - Grey with matching ridge tiles
- Facing Brick: Ibstock Arden Old Farm House
- Contrasting Brick: Ibstock Ravenhead Smooth Red
- Facing Brick: Ibstock Leicester Autumn Multi
- Contrasting Brick: Ibstock Ravenhead Smooth Red
- Weber Pral M Chalk White Render (refer to house pack for extent of Render)
- Door Colour: Card Room Green
- Door Colour: Worsted
- Door Colour: Pigeon
- Door Colour: French Gray
- Door Colour: Purbeck Stone
- Door Colour: Stoney Ground
- Rear Door Colour: White
- Garage Door: To match Front Door Colour

DOOR STYLES:

HOUSE TYPE	FRONT DOOR	GARAGE DOOR
2P1B	IG GRP NG1L	N/A
Oakley	IG GRP NG1L	N/A
Highfield	IG GRP NG1M	N/A
Mayfield	IG GRP NG1M	N/A
Marlow	IG GRP NG1L	N/A
Henley	IG GRP NG1P	N/A
Evesham	IG GRP NG1M	HORMAN ILKELEY
Heatherington	IG GRP NG1P	HORMAN ILKELEY
Windermere	IG GRP NG1L	HORMAN ILKELEY
Chatsworth	IG GRP NG1P	HORMAN ILKELEY
Salisbury	IG GRP NG1P	HORMAN ILKELEY
Wiltshire	IG GRP NG1P	HORMAN ILKELEY
Cambridge	IG GRP NG1L	HORMAN ILKELEY
Ashbourne	IG GRP NG1L	HORMAN ILKELEY
Rear Doors to be IG GRP NG1P		

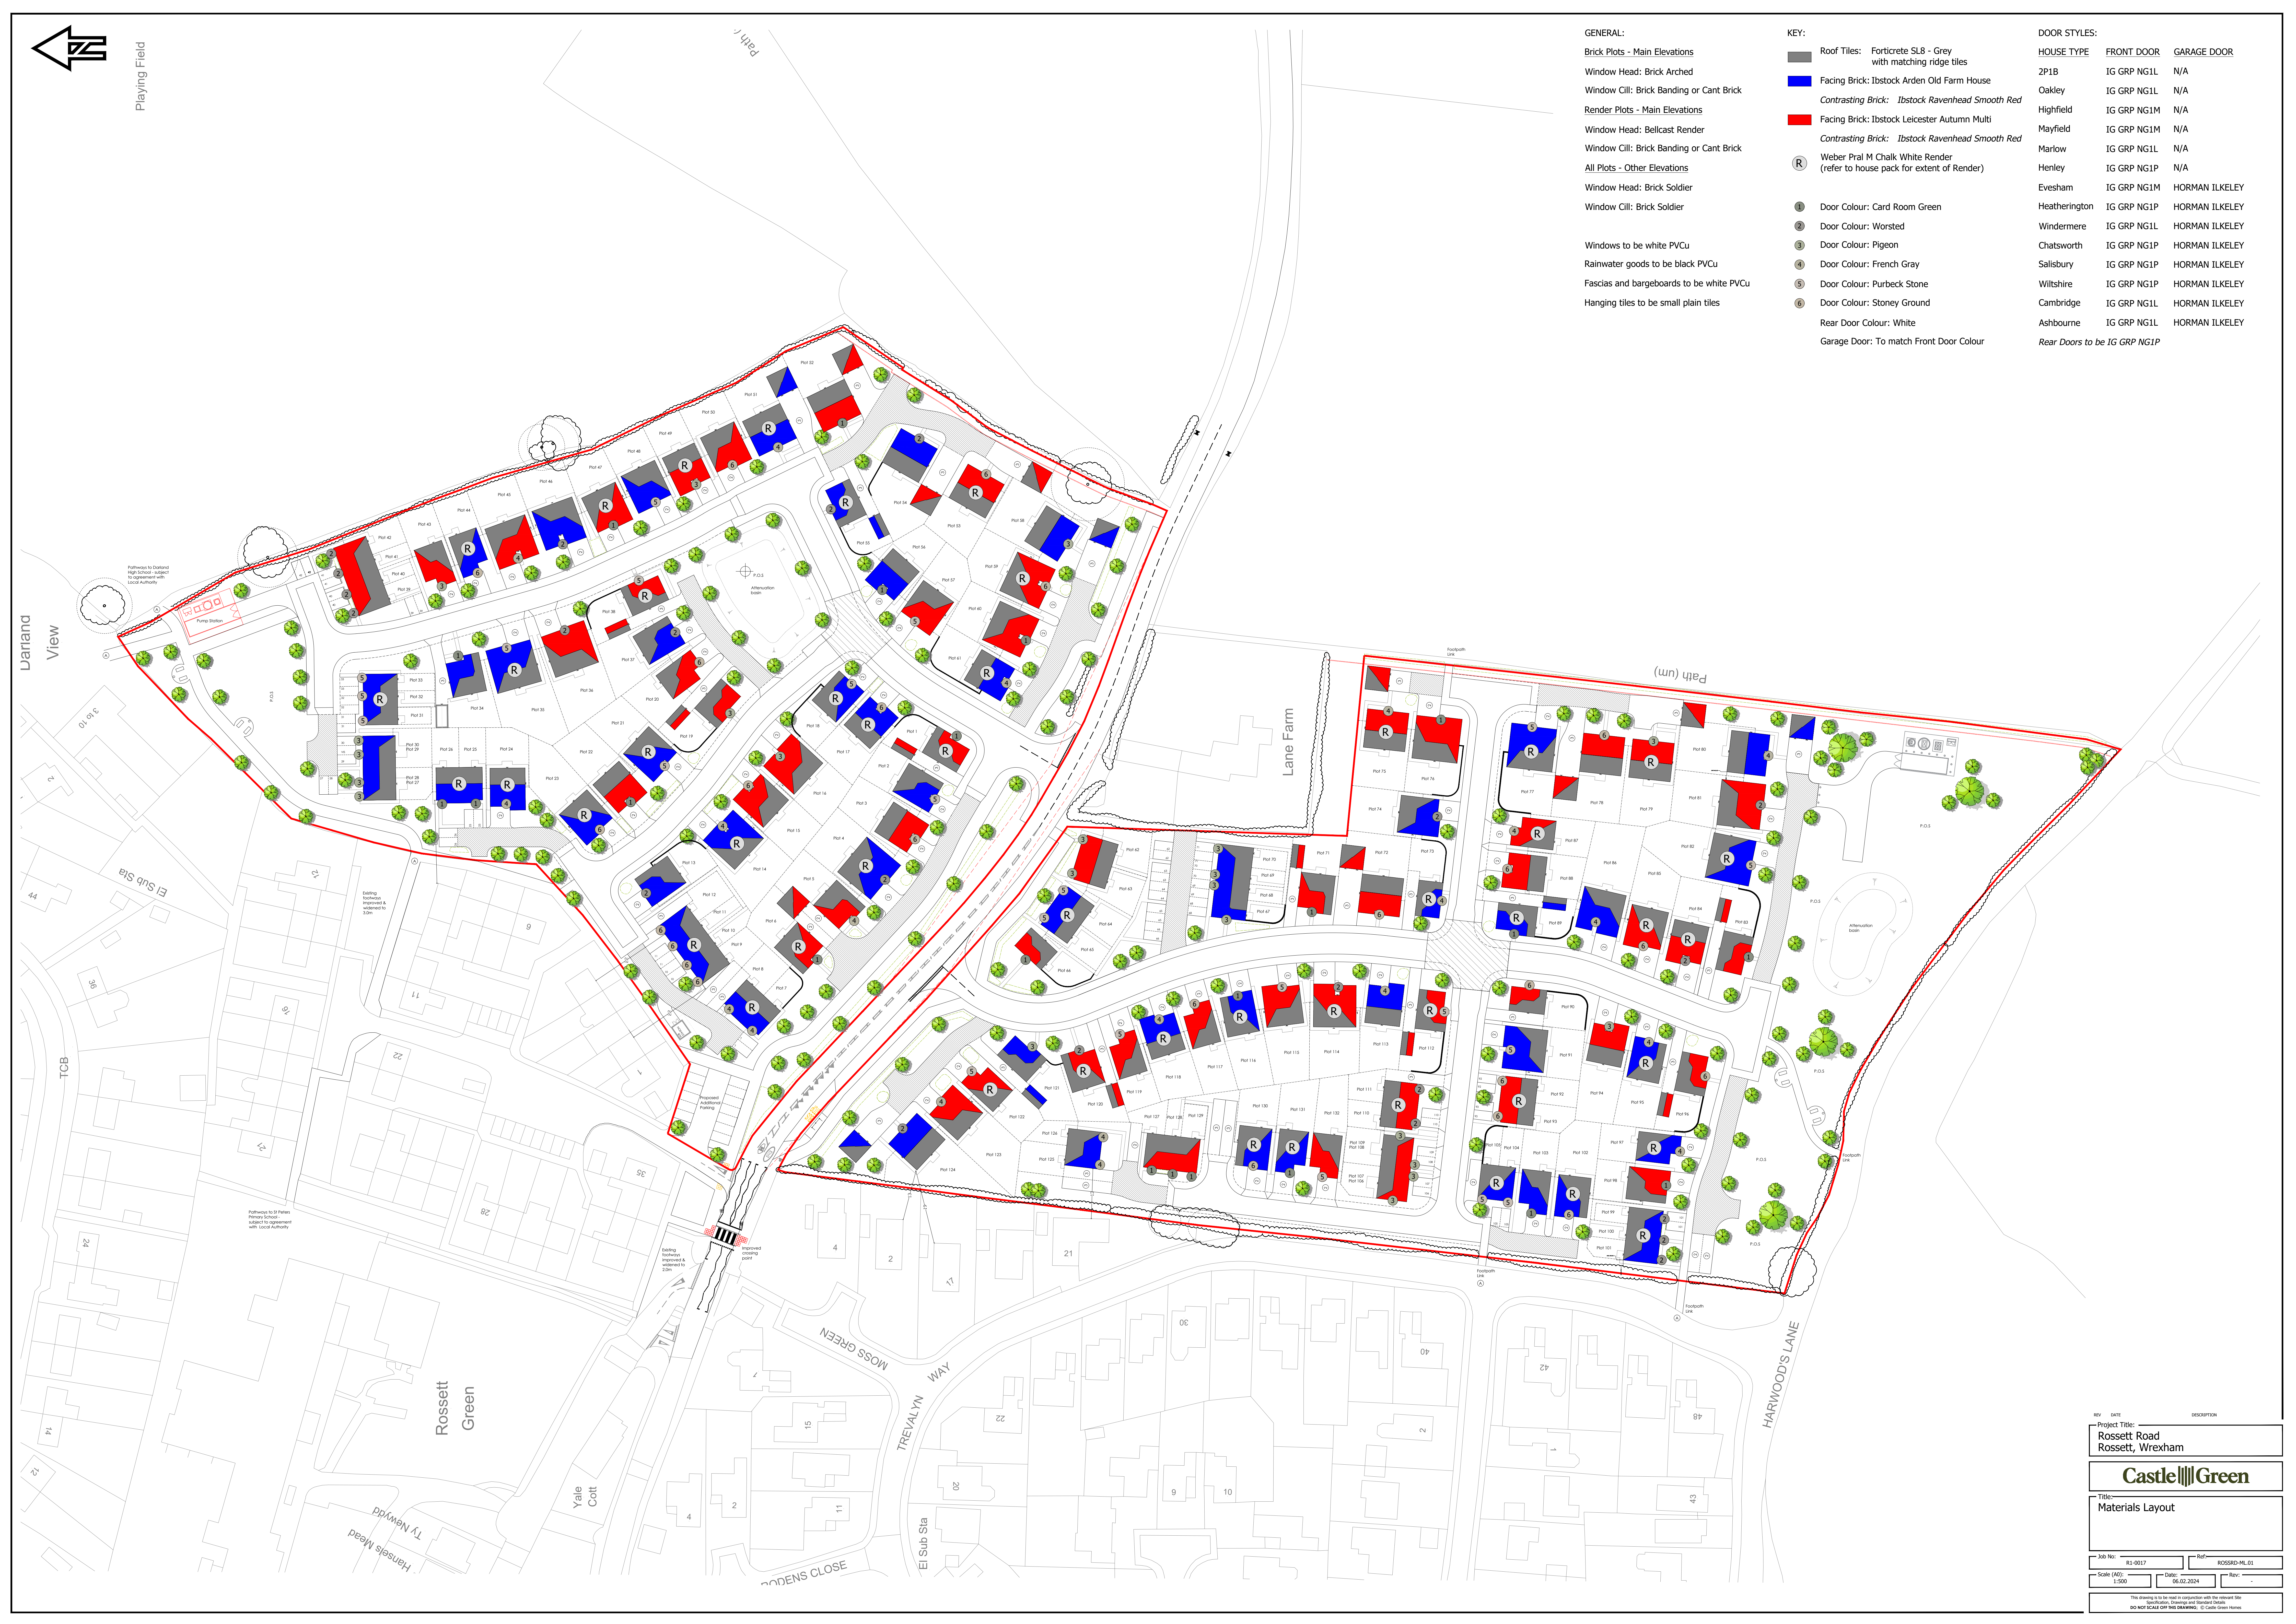

REV

DATE

DESCRIPTION

Project Title:

Rossett Road
Rossett, Wrexham

Castle|||Green

Title:

Materials Layout

Job No:

R1-0017

Ref:

ROSSETT-ML-01

Scale (A3):

1:500

Date:

06.02.2024

Rev:

-

This drawing is to be read in conjunction with the relevant Site Specifications, Drawings and Standard Details.

DO NOT SCALE OFF THIS DRAWING. © Castle Green Homes