


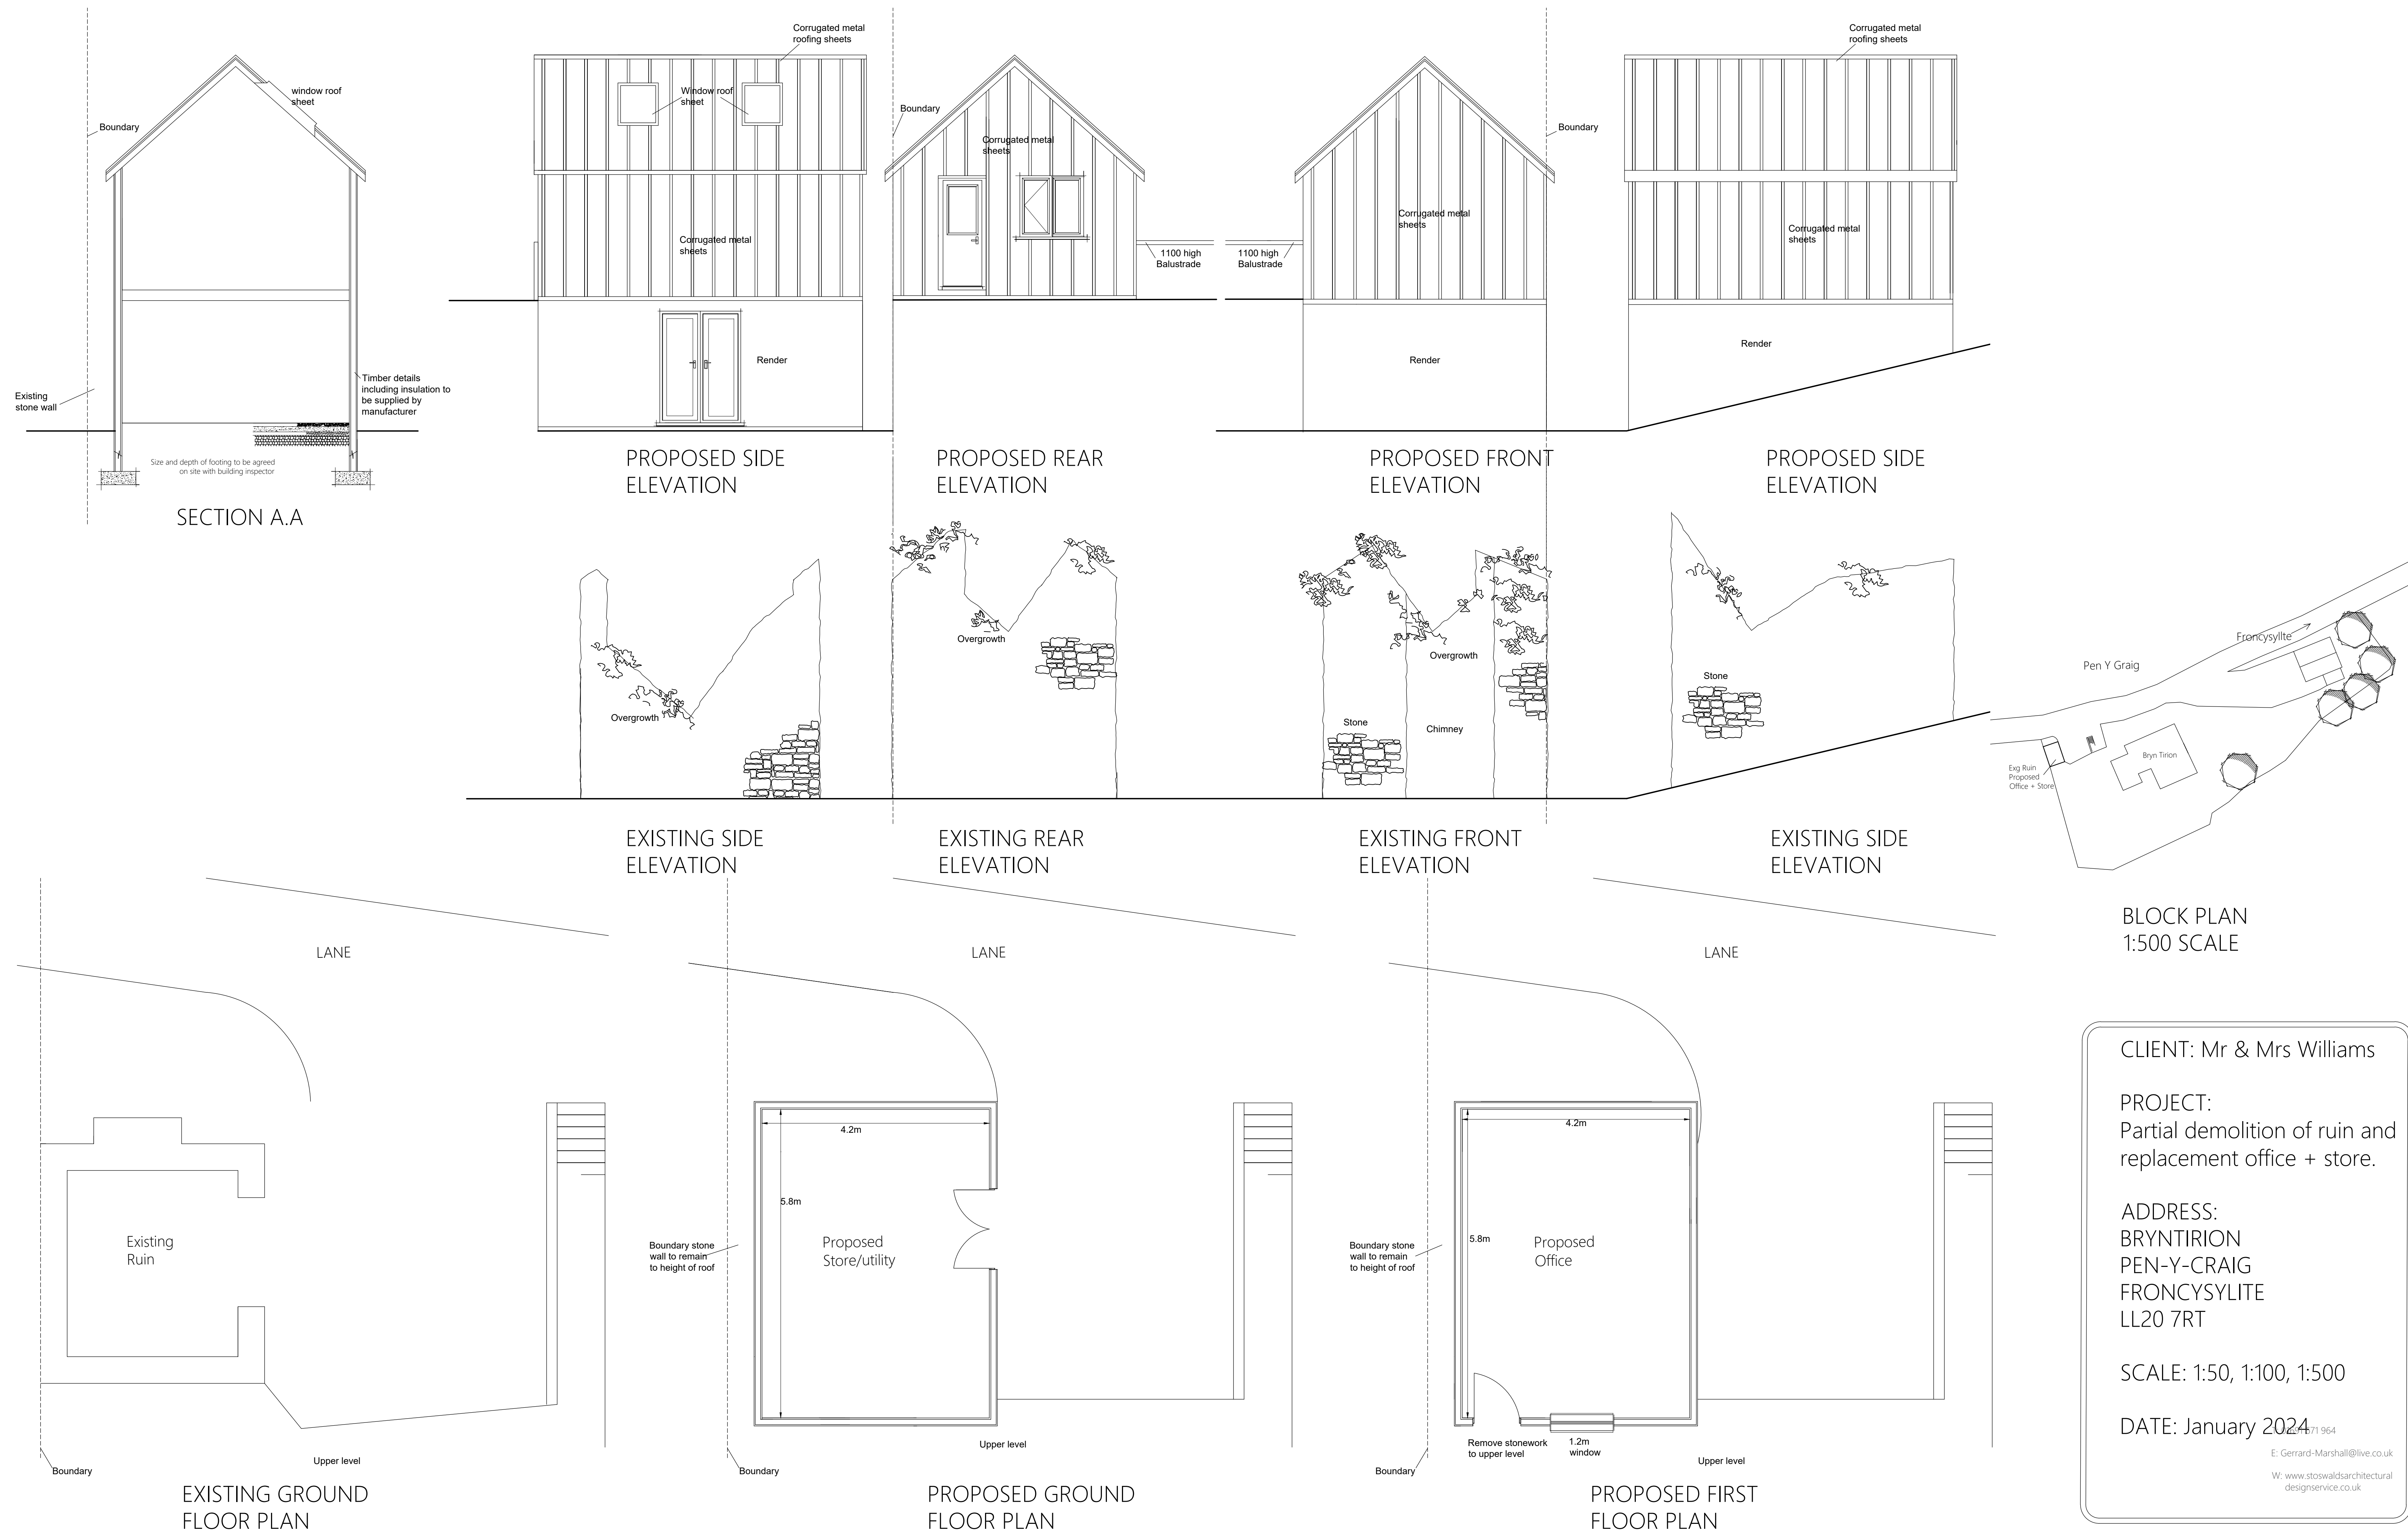

CLIENT: Mr & Mrs Williams

PROJECT:
Partial demolition of ruin and
replacement office + store.

ADDRESS:
BRYNTIRION
PEN-Y-CRAIG
FRONCYSYLITE
LL20 7RT

SCALE: 1:50, 1:100, 1:500

DATE: January 2024

E: Gerrard-Marshall@live.co.uk
W: www.stoswaldsarchitectural
designservice.co.uk