


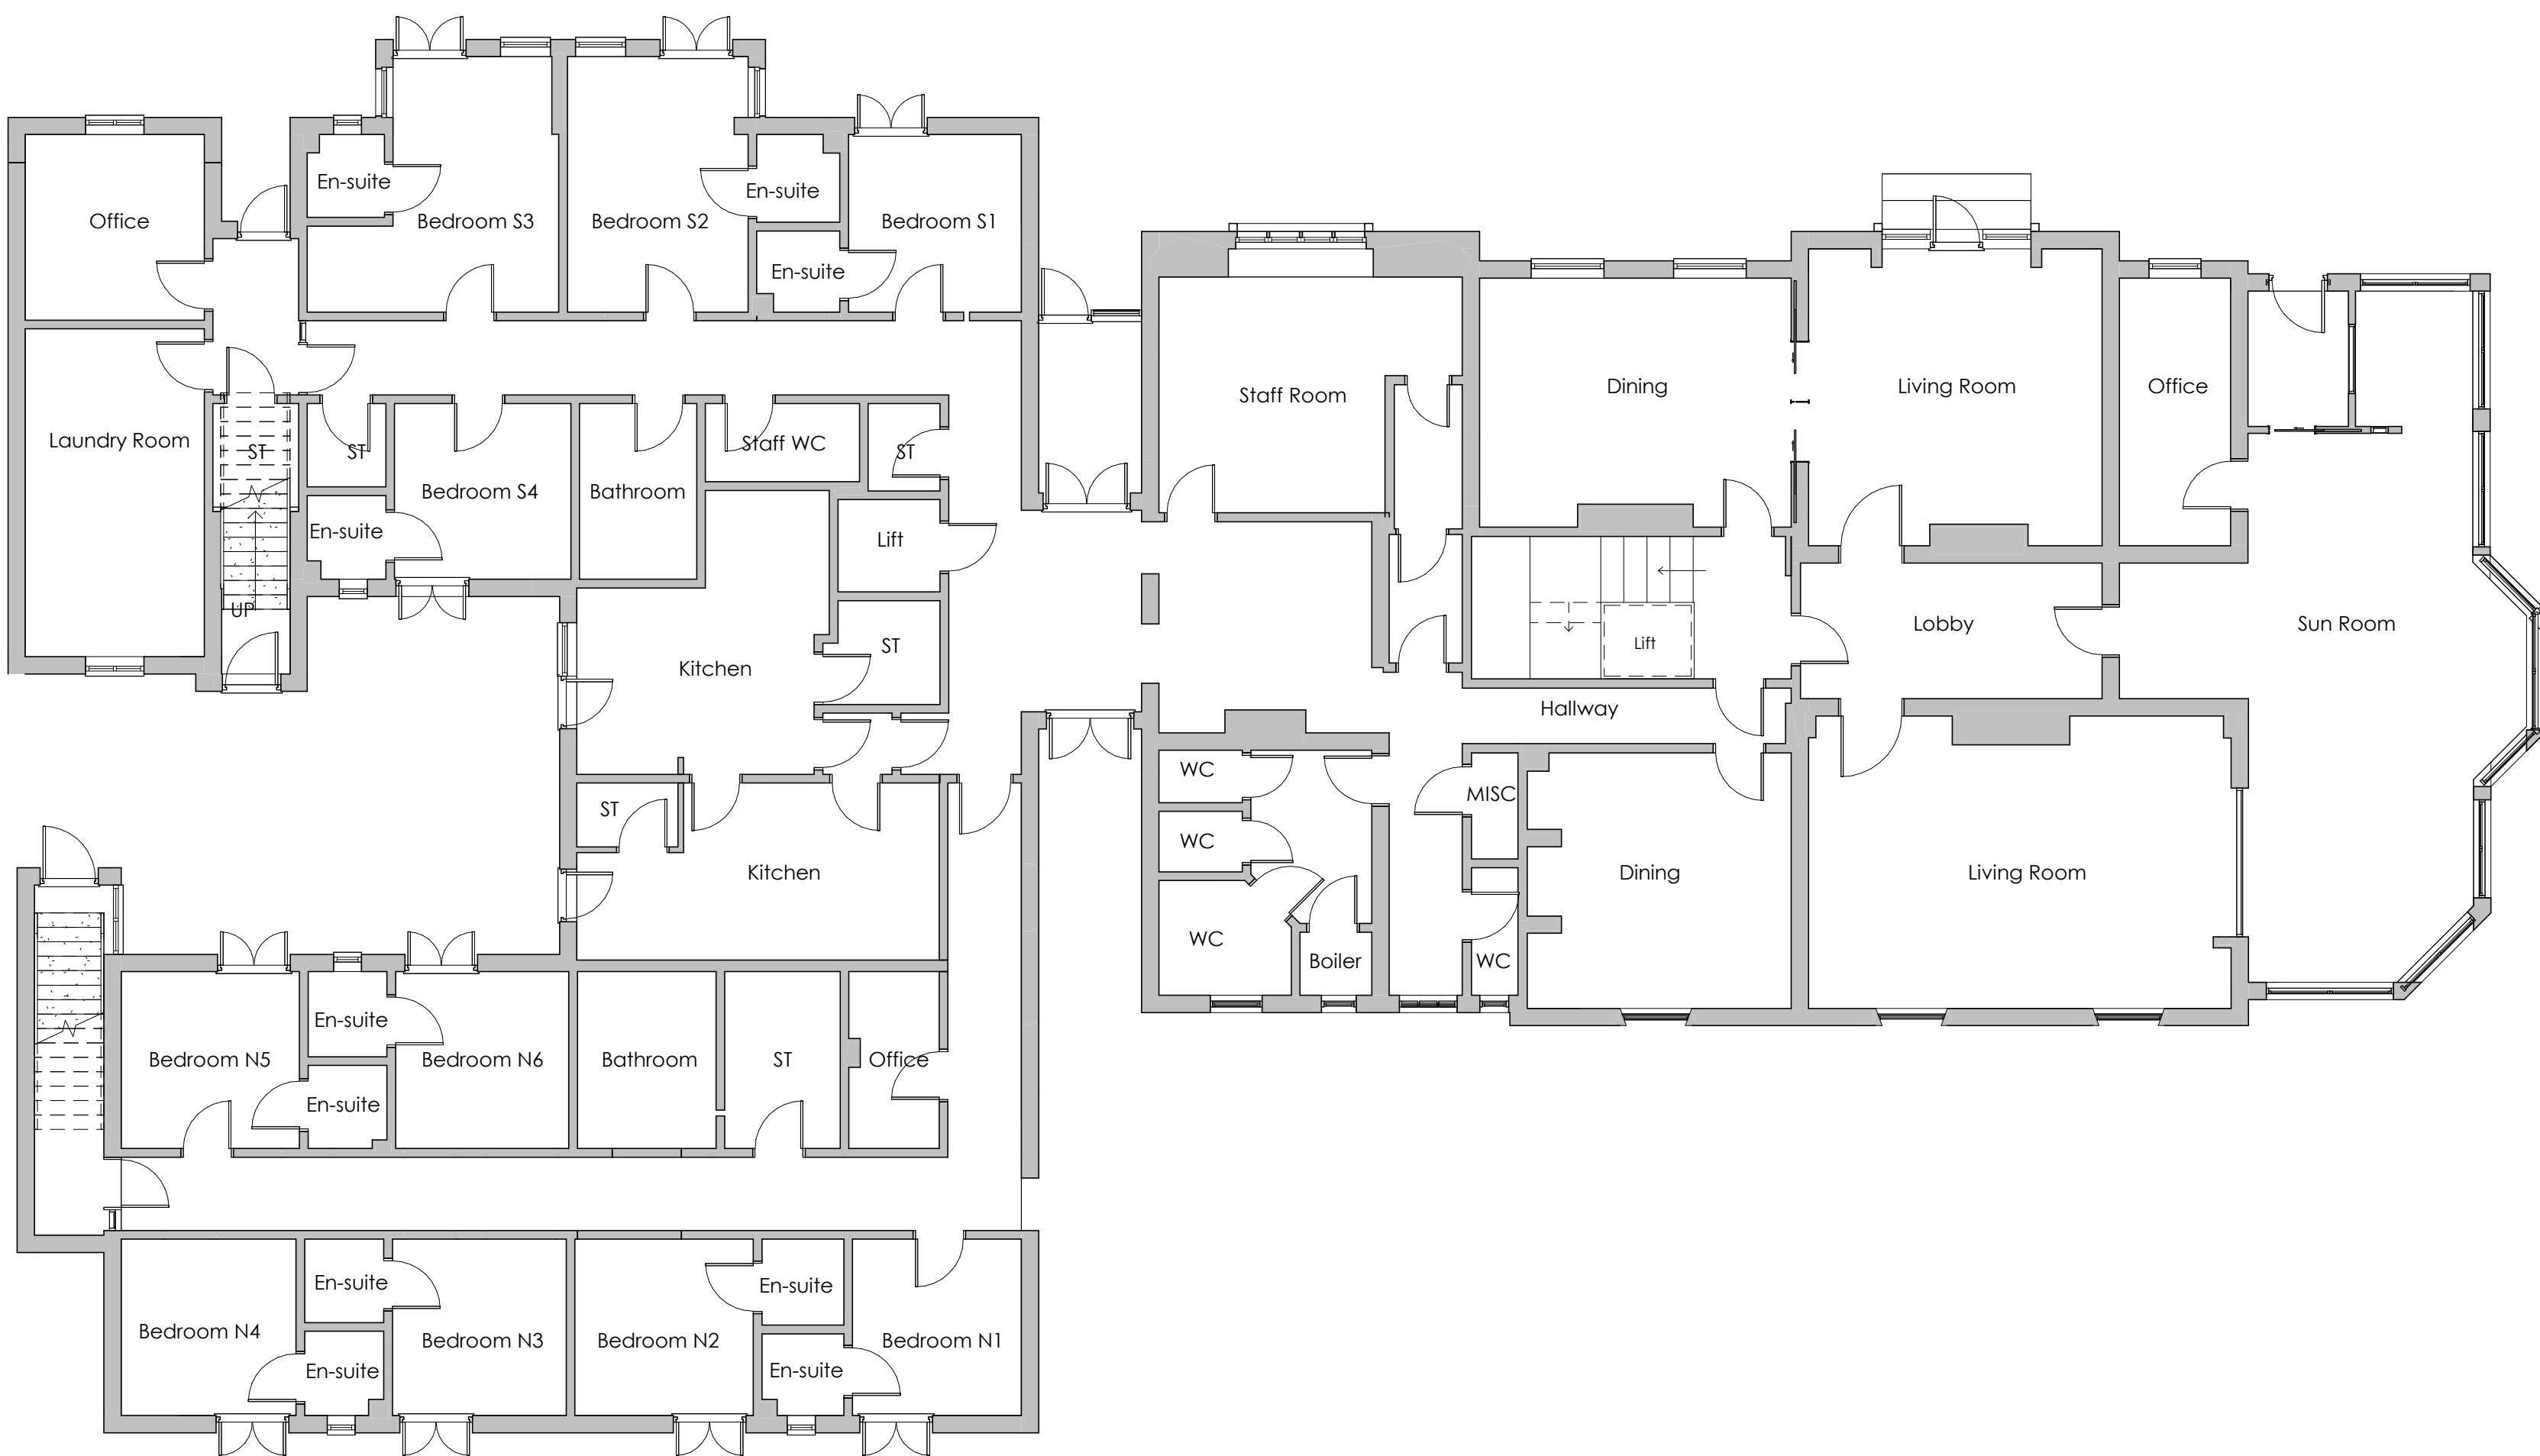

P01	Issued for Planning	KA	15/12/23
REV	DESCRIPTION	BY	DATE



OFF THE WALL - Architectural Services

© offthewall_architectural

07772 113 971

cathy@offthewallarchitectural.com



LABC

CLIENT:	Trewythen Hall Care Home
ADDRESS:	Trewythen Hall Care Home, Vicarage Lane

STAGE:				Pre-Application Consultation			
TITLE:							
Main Building - Existing Ground Floor							
SCALE AT A2:		DATE:		DRAWN:		CHECKED:	
1 : 100		16/10/23		CO		CO	
PROJECT NO:		DRAWING NO:		REVISION:			
1253		0001		P01			