



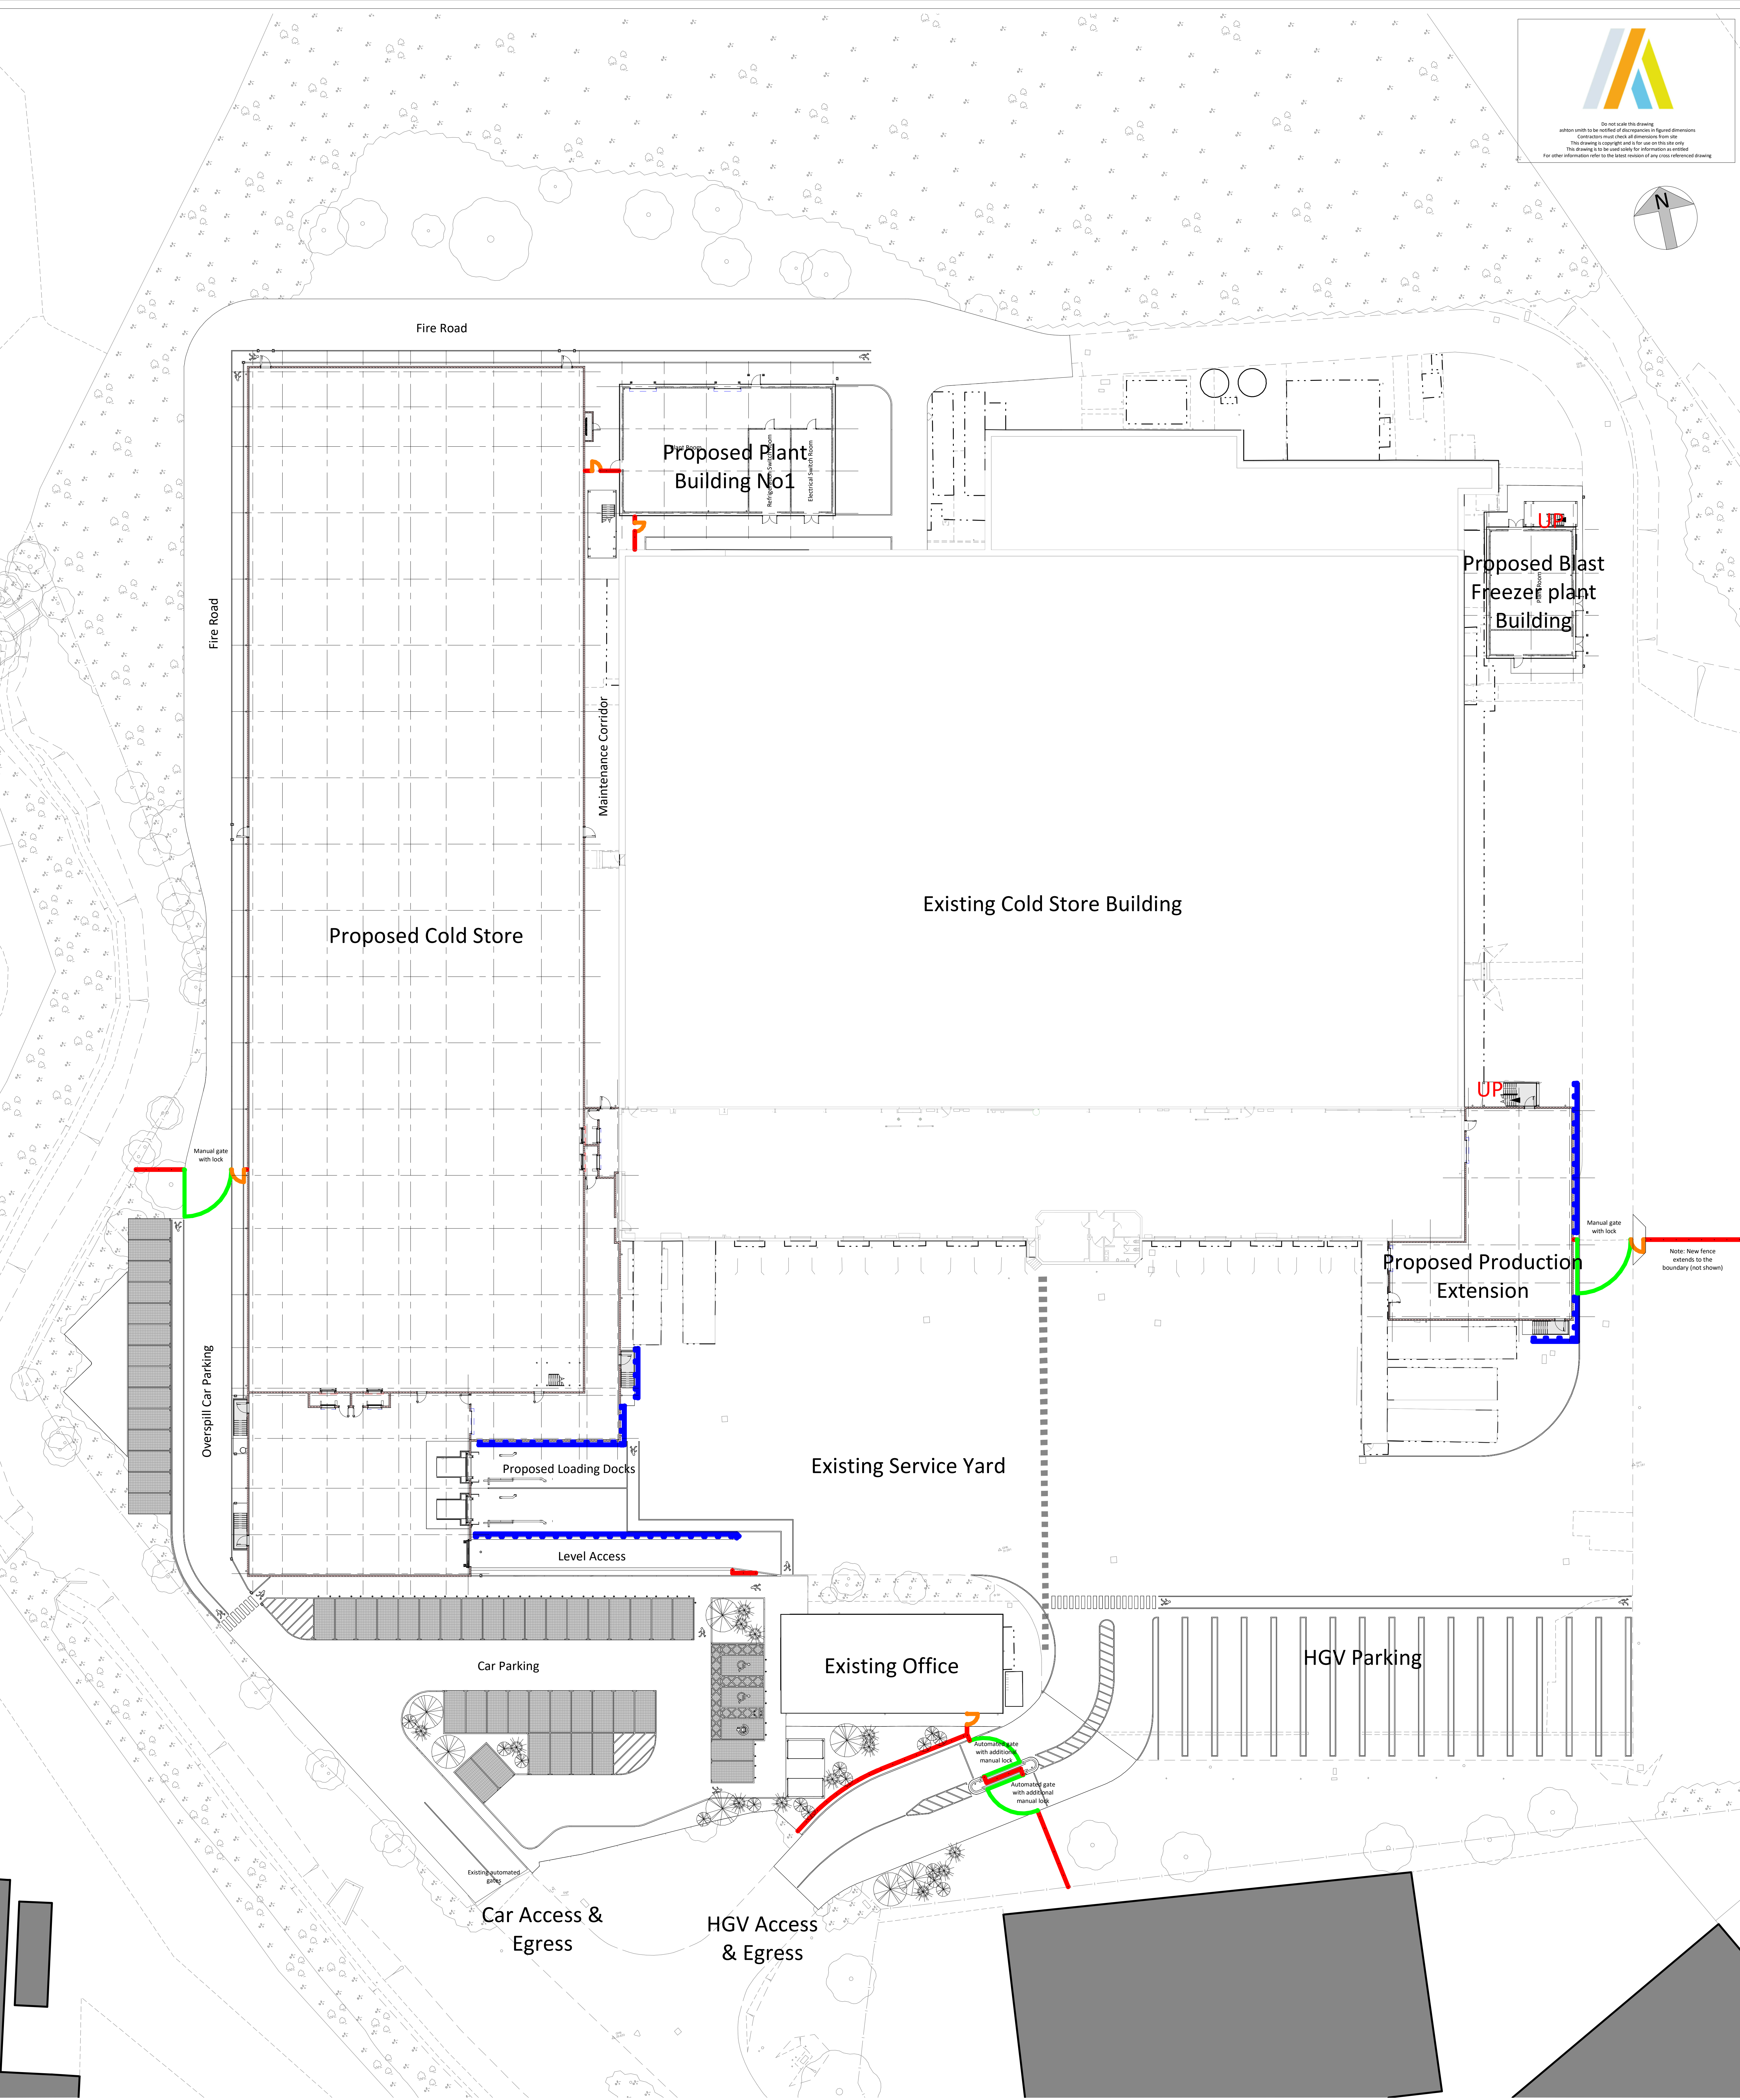

1 External Surfacing Plan
1 : 250

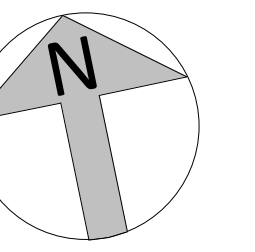

Fencing Types Legend

- 2.2m high, Paladin fencing; colour black
- Armco style barrier rail, bolted to the floor / yard slab
- 2.2m high, Paladin, hinged vehicle gate; colour black.
See gates for locking and operation
- 2.2m high, Paladin, hinged pedestrian gate; colour black.
Gates to have digimatic lock to public side and panic release to private side.

REV	DATE	DESCRIPTION	RAA	CHECK BY
P02	2024-02-16	Issued for Full Planning	RAA	
P01	2024-02-16	Issued for Planning	RAA	

PROJECT TITLE
Project Sakura

DRAWING TITLE
Fence Type Plan

RAA STAGE
3

STATUS
PLANNING

DRAWN BY
RAA

CHECKED BY
RAA

SHEET
A0

SCALE
1 : 250

DATE
2024-02-16

SECURITY
S2

REVISION
P02

DRAWING NO.
TCSW-ASA-90-VS-ZZ-D-A-9014 (S2 - P02)

BRW DESIGN NUMBER
TCSW-ASA-22-VS-ZZ-M3-A-0001 (S0-P05)

TSL

thermotraffic

TEMPERATURE CONTROLLED LOGISTICS

AshtonSmith

Beyond Design

Ashton Smith, Solihull House, 311 Victoria Avenue, Birmingham, North Yorkshire, HG2 1EL
Tel: 01423 52882 Fax: 01423 56554
www.ashtonsmith.co.uk

JOB NO.
21158