



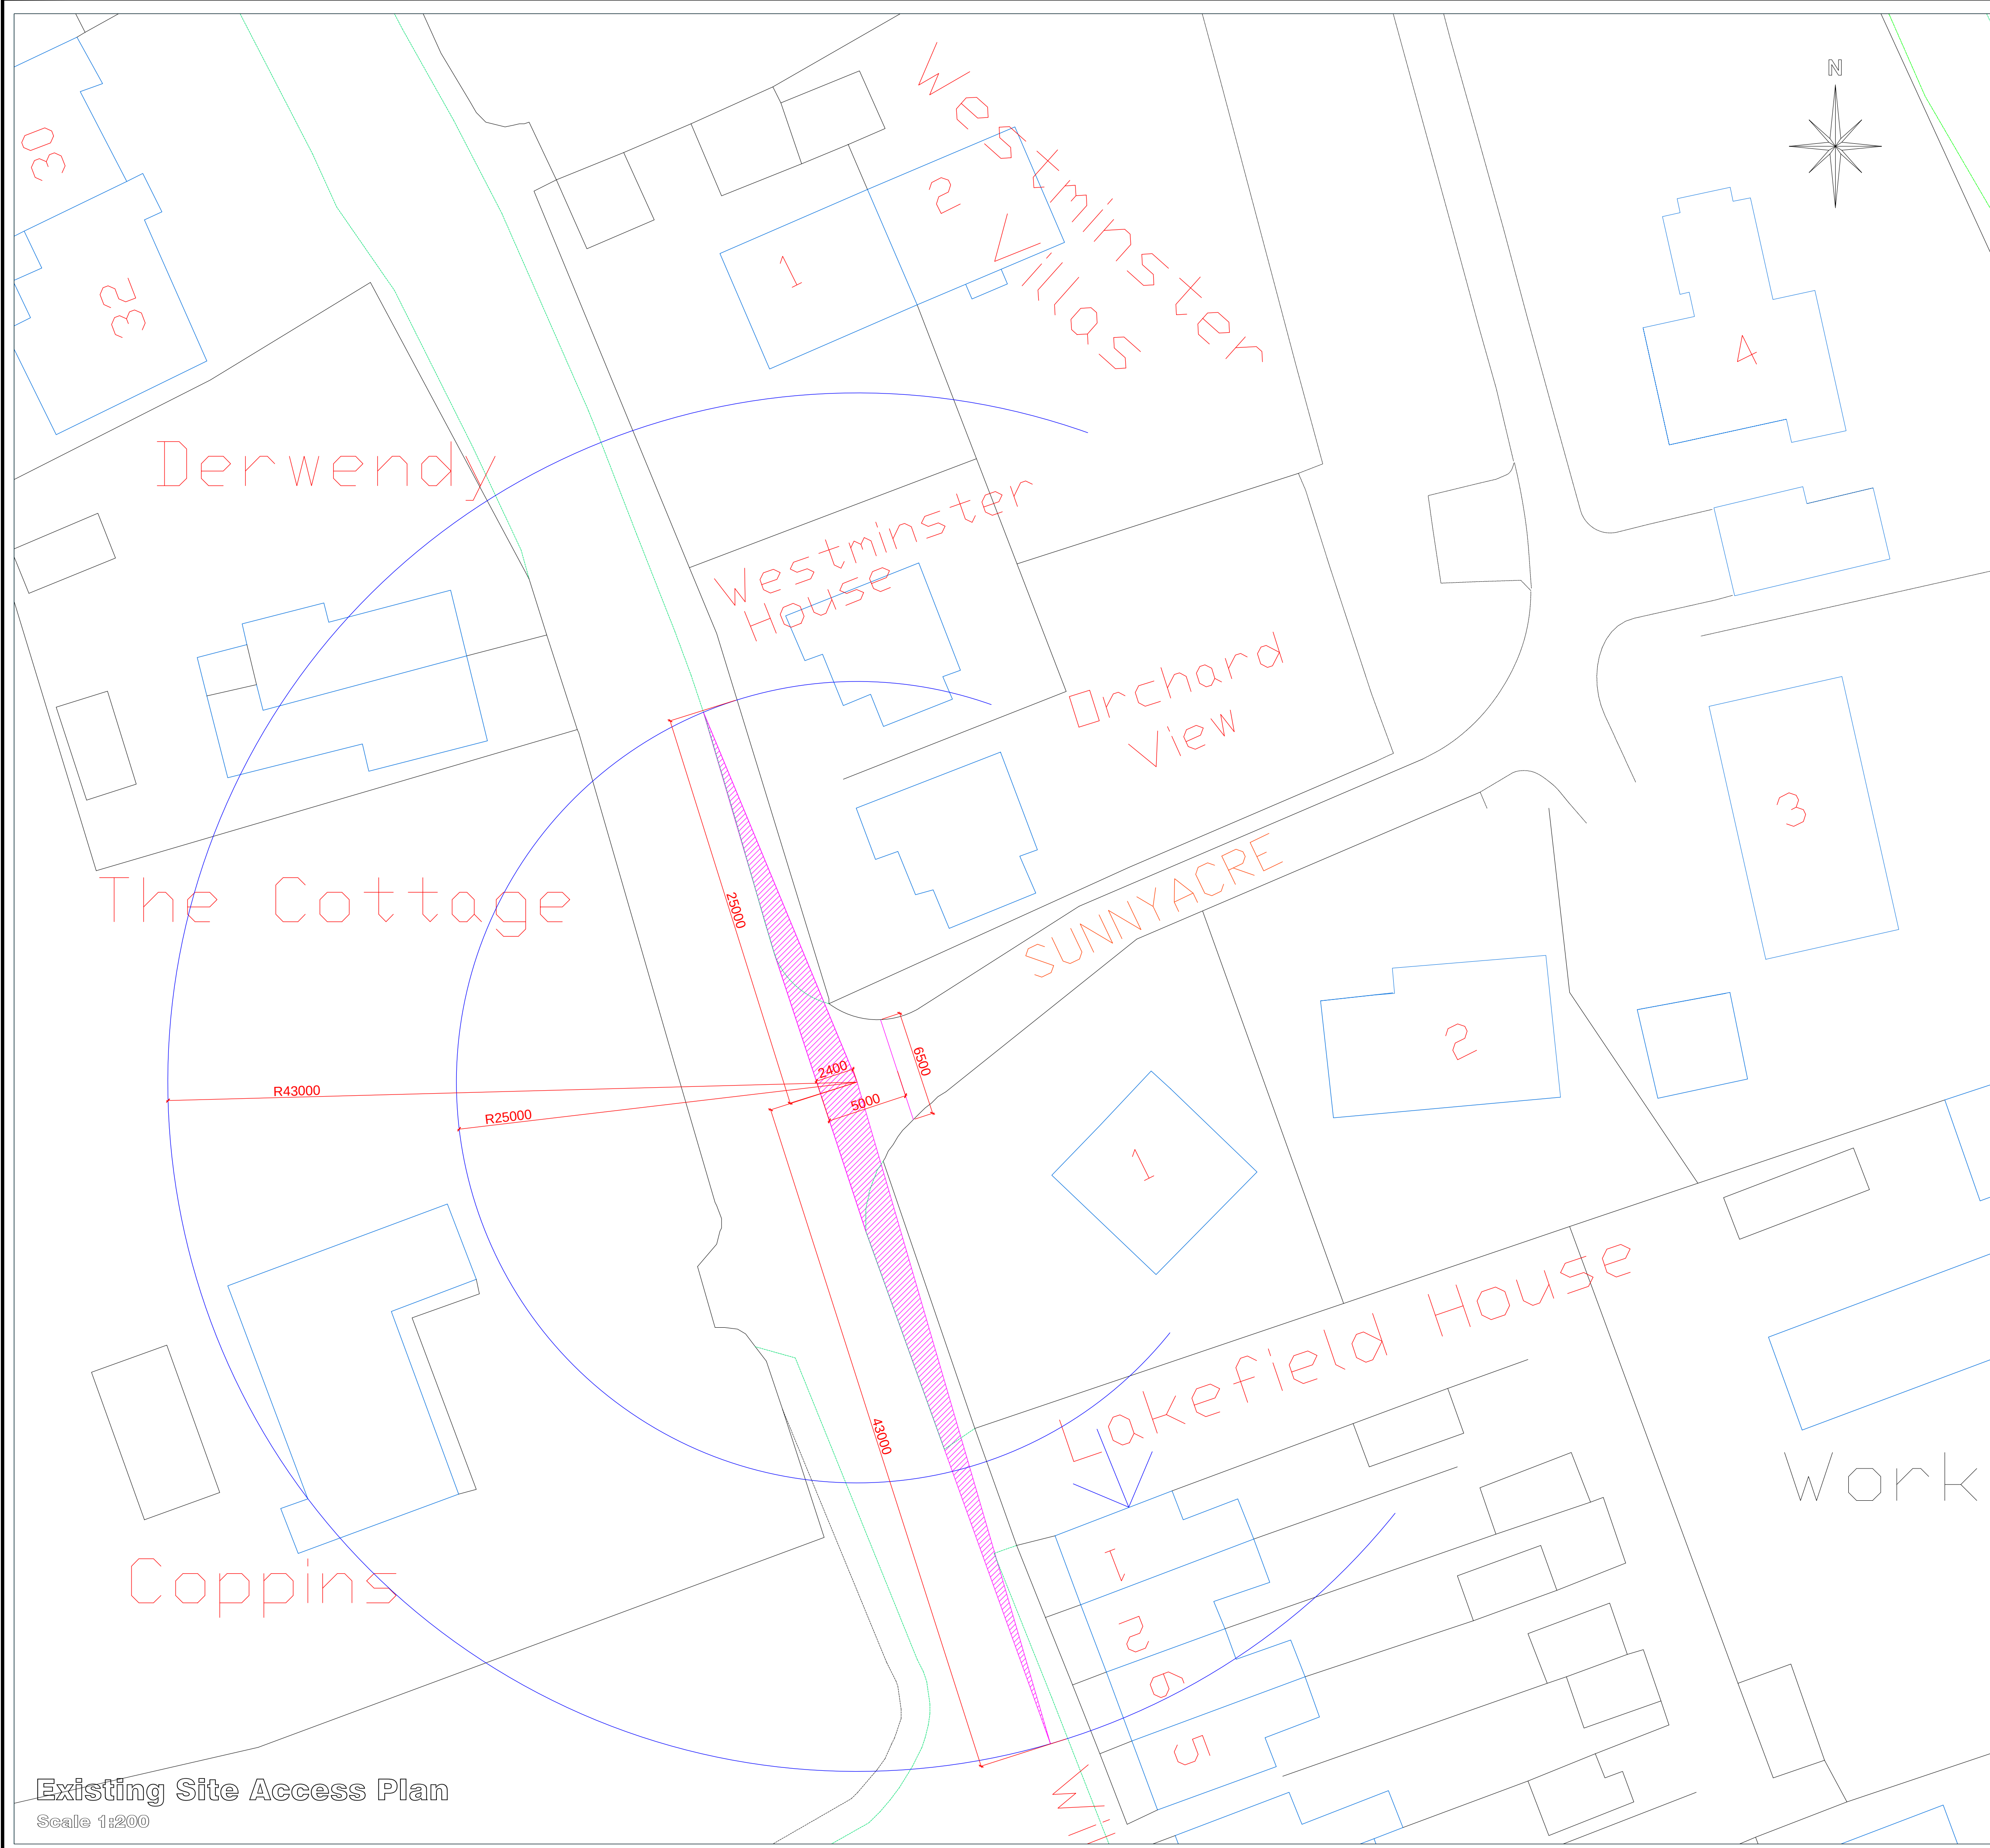

Existing Site Access Plan
Scale 1:200

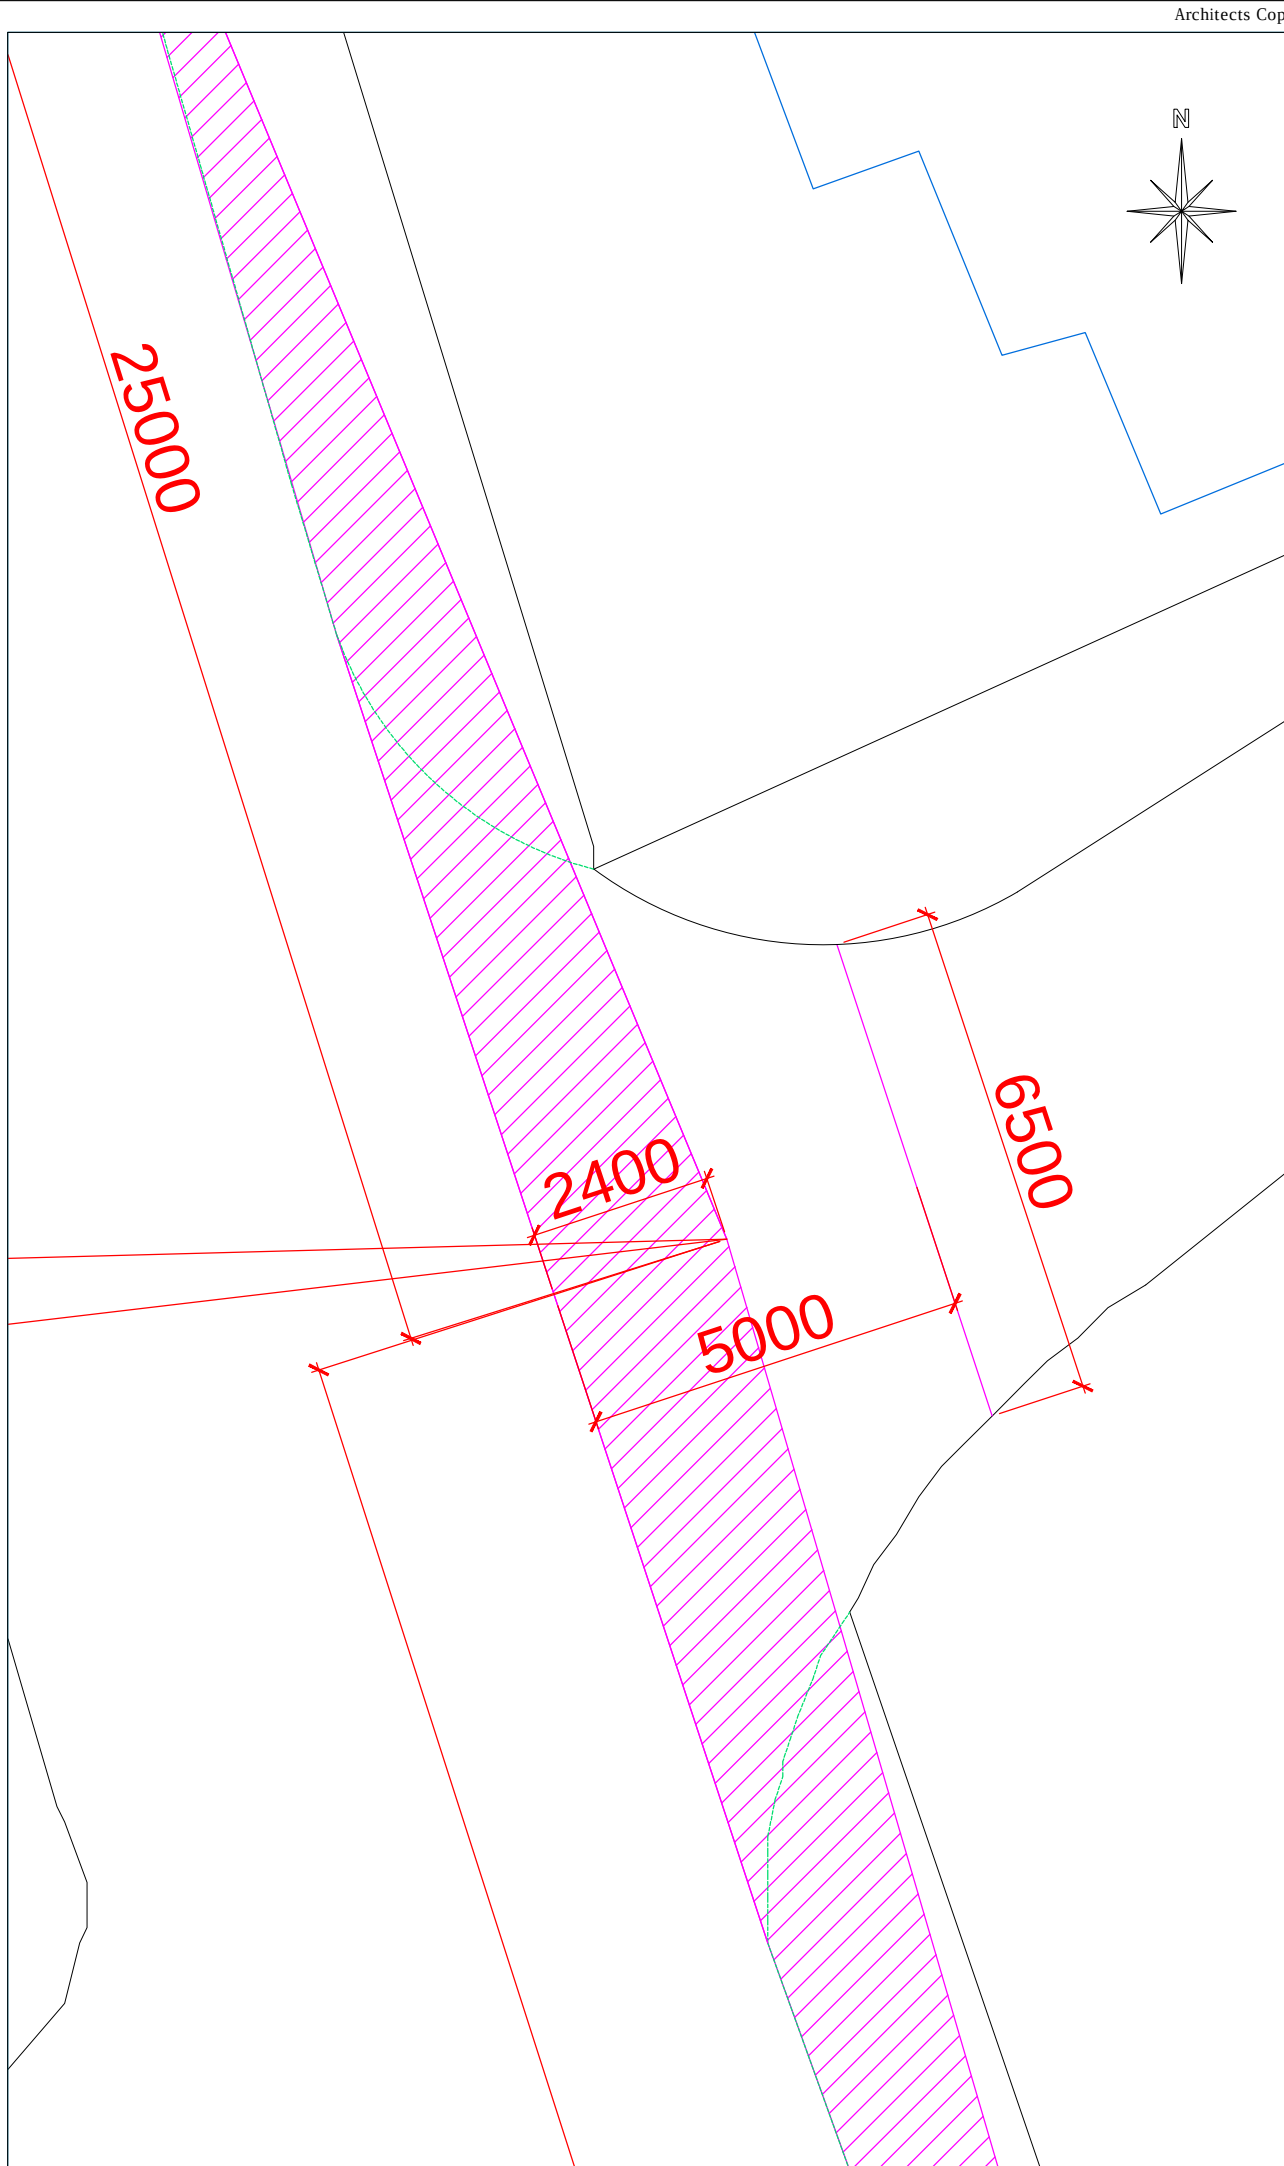

Existing Site Access Plan
Scale 1:100

 Magenta hatch indicates min. 25m visibility from 2.4m back from highway.

 CULLIS-ARCHITECTURAL-DESIGN 25 Sunningdale Close Wrexham North Wales LL13 9QU T 01978 264376 M 07791 480768 E ajones540@btinternet.com		Client	Mr. & Mrs. Evans.		
		Drawing Title	Existing Site Access Plan.		
		Job Title	Proposed New Dwelling at Land Adjacent to 4 Sunnyacre, Wrexham.		
		Date	Scale	Rev.	Drawn by
Dec 2023	1:200 at A1		PD202/06		