



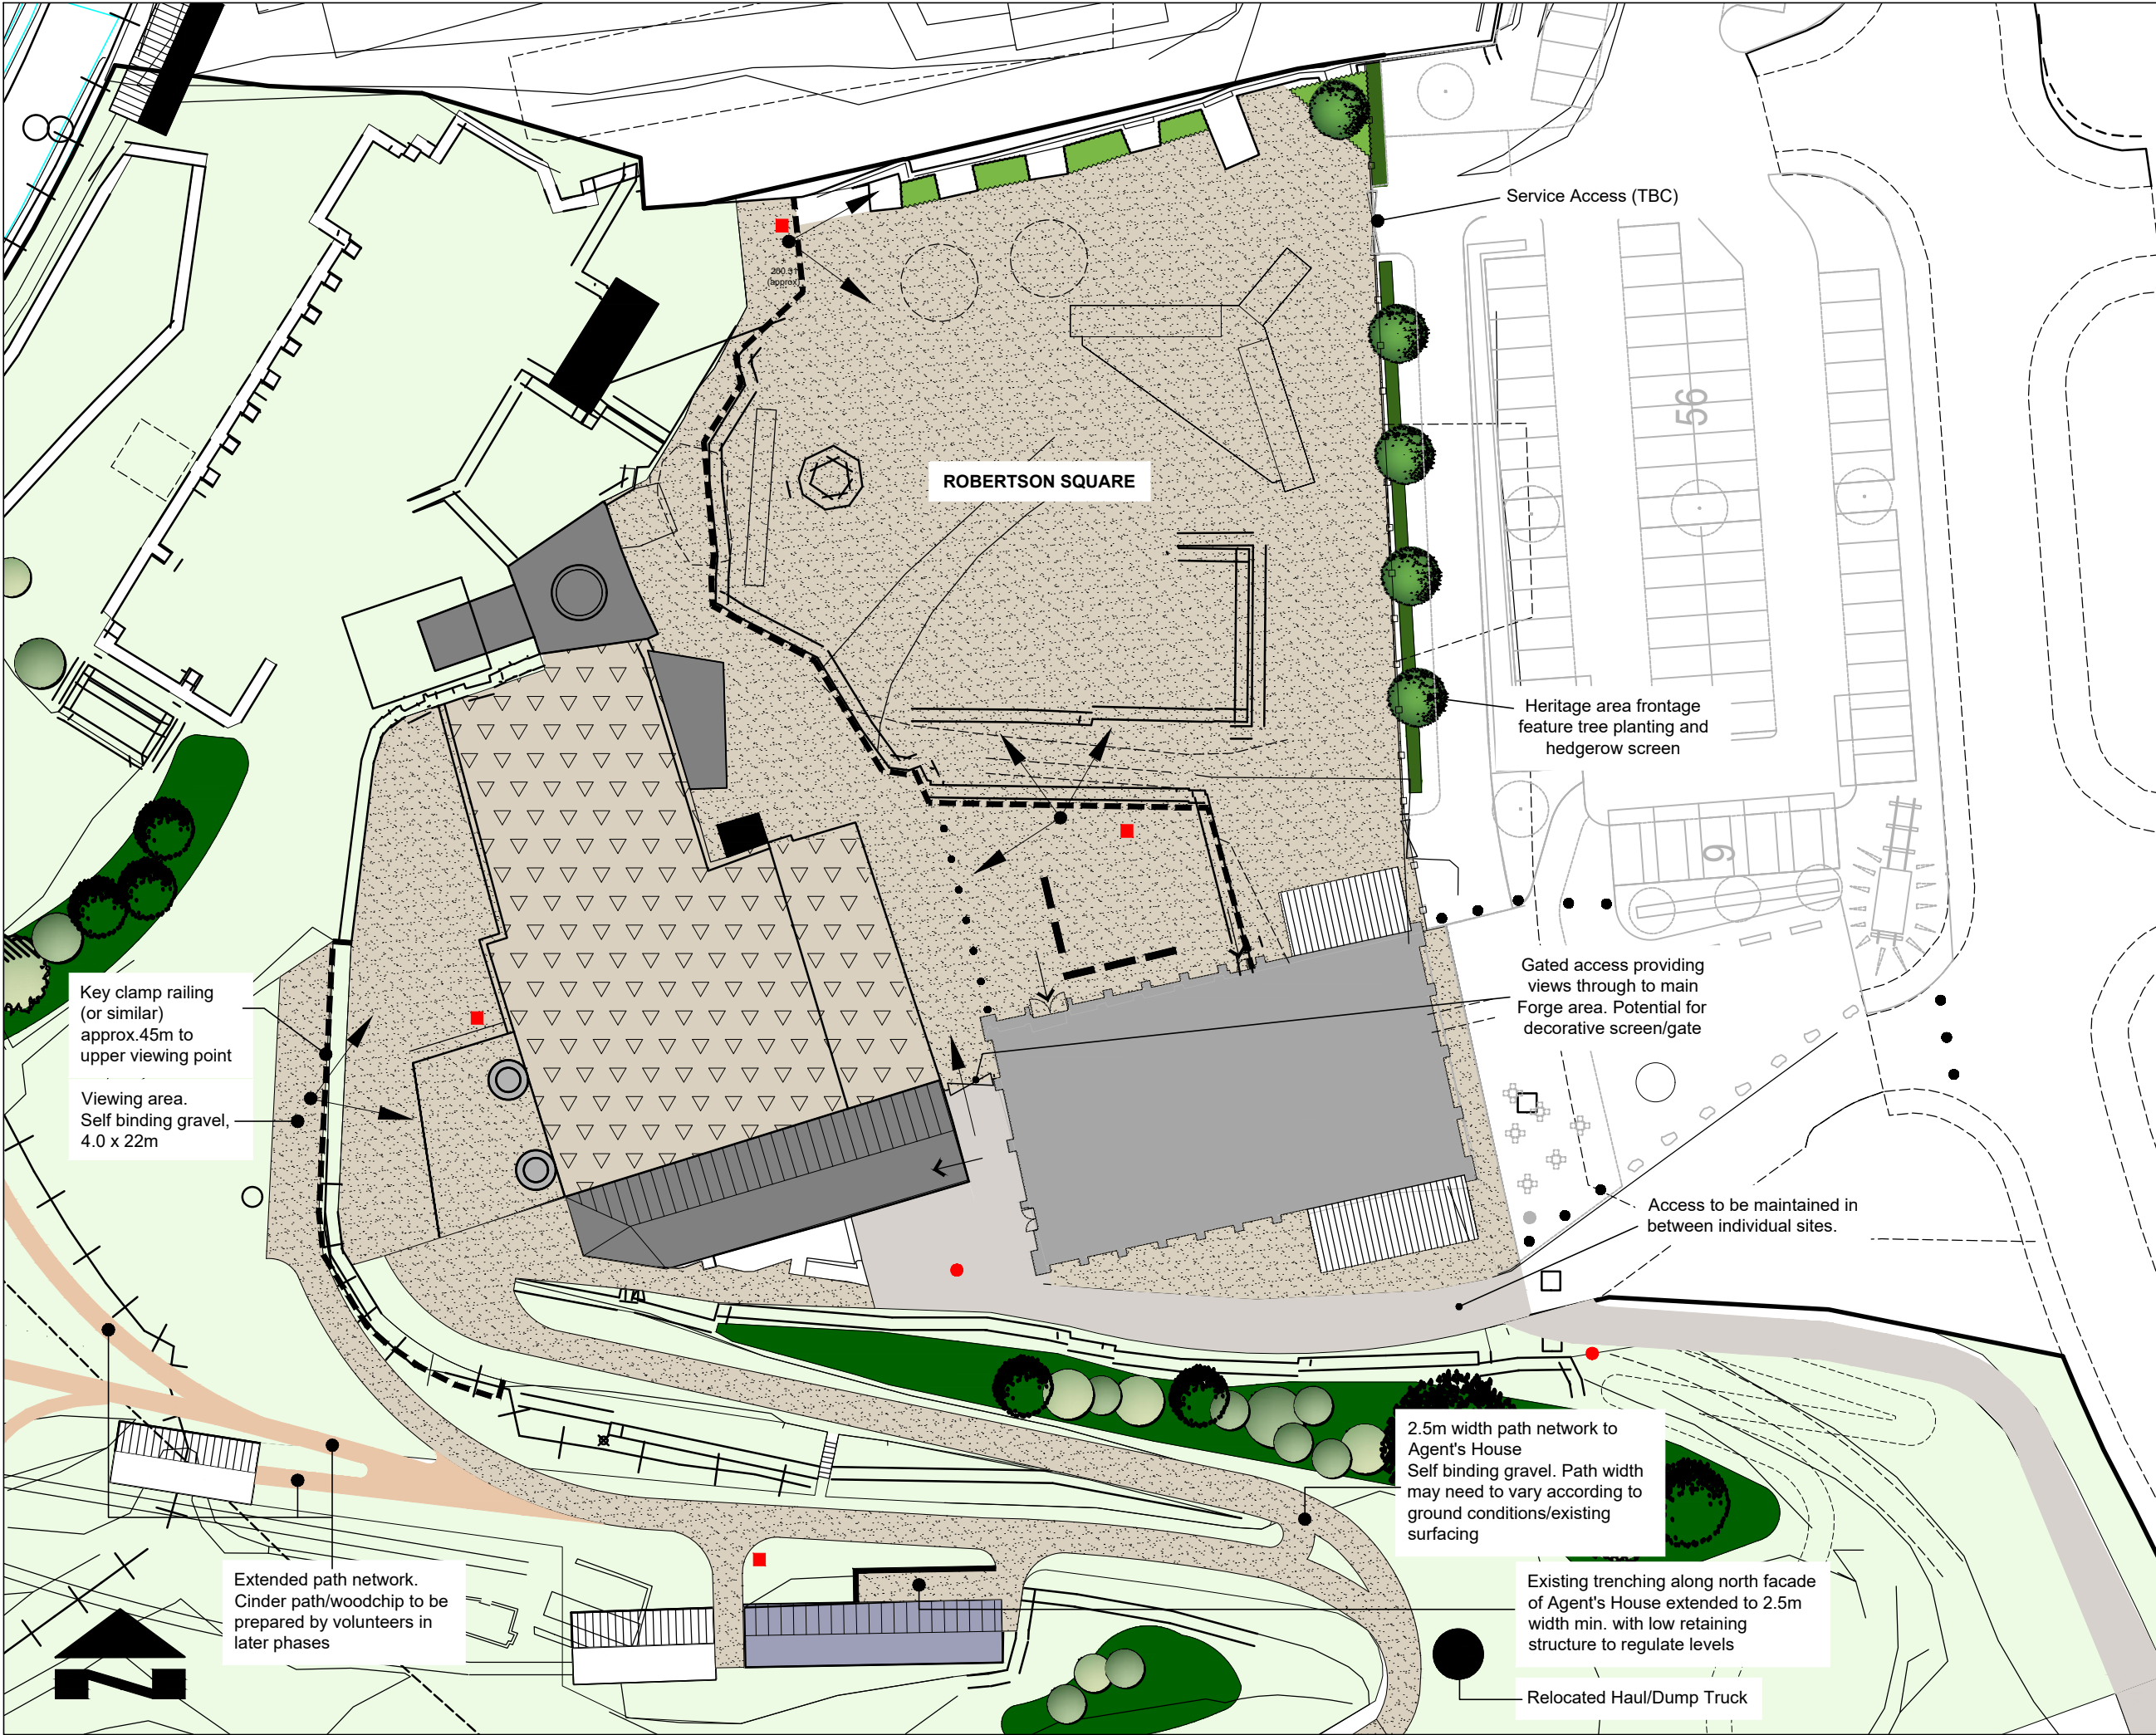

NOTES:
1. DO NOT SCALE ANY ITEMS OR INFORMATION FROM THIS DRAWING.

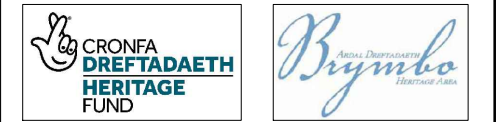


- General surfacing to Heritage area. Self Binding gravel / hoggin / cinder
- Gravel surfacing (using gravel retention system such as Golpla) to interior of former Forge and Foundry with engineering brick. edge defining line of walls
- Landscape proposals: Hedging
- Landscape Proposals: Feature tree planting
- Landscape Proposals: Grass seeding
- Landscape Proposals: Native shrub planting/woodland edge habitat creation
- Existing vegetation to be retained
- Potential views/viewpoints
- Potential orientation / interpretation points (Form, content and final location TBC)
- Railing to viewing area
Area 1: Robertson Square
Area 2: Upper viewing area/Blast wall
- Bench

P6	S4	15/08/23	Coordination issue	LC	LC
P5	S3	10/08/23	Coordination issue	LC	LC
P4	S3	20/07/23	Amendments to surfaces	LC	LC
P3	S0	12/11/19	Amendments to surfaces	LC	LC
P2	S0	29/04/19	Response to comments	LC	LC
P1	S0	19/04/19	First draft issue	LC	LC

Vers.	Suit.	Date	Description	Drawn	Chk.
-------	-------	------	-------------	-------	------

S4: FOR APPROVAL

 

BRYMBO HERITAGE TRUST
BRYMBO HERITAGE PARK
LANDSCAPE PROPOSALS
HERITAGE AREA

Scale @A3: 1:500

Dwg No: 2249-DWG-001-P6-S4