


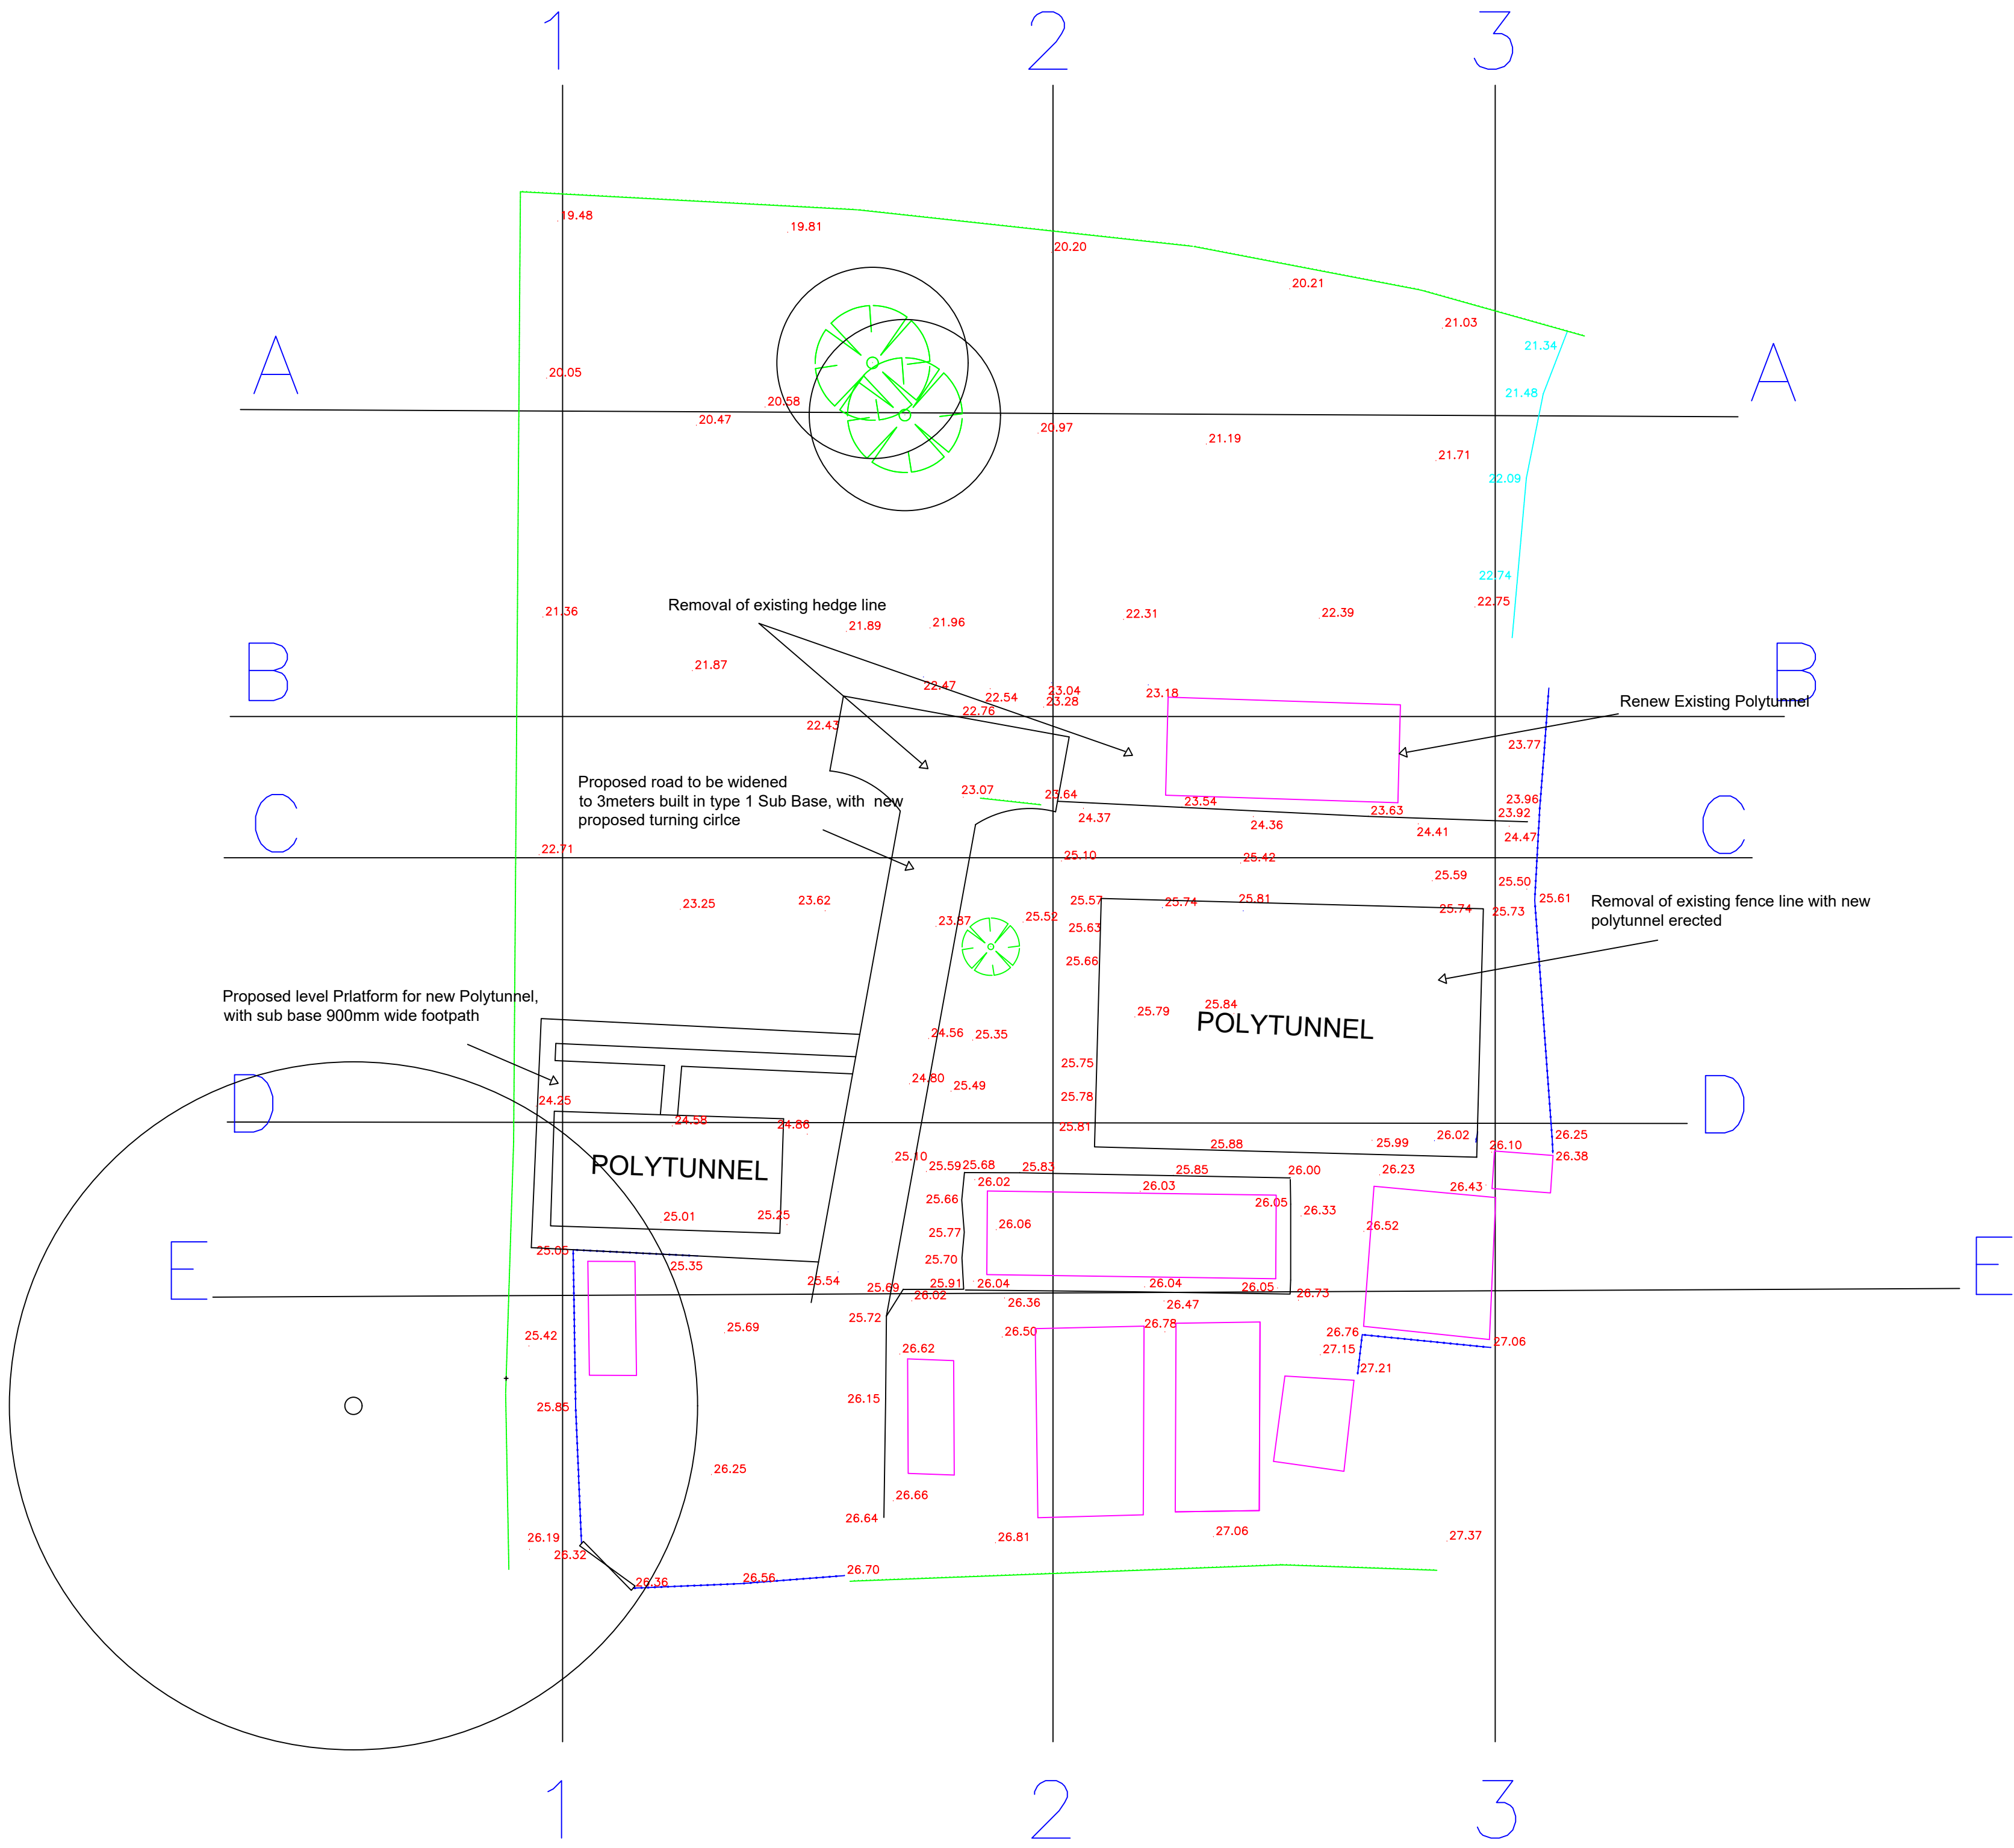

DATUM 18.00m					
EXISTING LEVEL	20.10	20.47	20.58	20.97	21.65
PROP LEVEL					
CHAINAGE	00.00	9.40	12.82	27.00	41.40

SECTION A-A

DATUM 18.00m					
EXISTING LEVEL		22.43	22.76		23.55
PROP LEVEL					
CHAINAGE					

SECTION B-B

DATUM 18.00m					
EXISTING LEVEL	22.71		25.10	25.42	24.08
PROP LEVEL					
CHAINAGE					

SECTION C-C

DATUM 18.00m					
EXISTING LEVEL	24.25	24.58	24.86	25.81	26.02
PROP LEVEL	25.02				
CHAINAGE					

SECTION D-D

DATUM 18.00m					
EXISTING LEVEL	25.22		26.01	26.04	26.04
PROP LEVEL					
CHAINAGE					

SECTION E-E

WREXHAM COUNTY BOROUGH COUNCIL
CYNGOR BWRDEISTREF SIROL WRECSAM

ABBEY ROAD SOUTH, W.I.E., WREXHAM LL13 9PW.
DE FFORDD YR ABATY, Y.Dd.W., WRECSAM LL13 9PW.

DARREN WILLIAMS
PRIF SWYDDOG AMGYLCHEDD A THECHNEGOL
CHIEF OFFICER ENVIRONMENT AND TECHNICAL

Tel./Ffôn: (01978) 298989
www.wrexham.gov.uk
www.wreccsam.gov.uk

JOB NUMBER:

CE

SECTION:

DRAWN BY:

JWM

CHECKED BY:

APPROVED BY:

SCALES:

@ A1

NATIONAL GRID REF:

STATUS:

Scheme

DATE

14/12/23

SCHEME TITLE:

CREMATORIUM NURSERY

DRAWING TITLE:


SECTIONS

DRAWING NUMBER:



22101_5

01


A

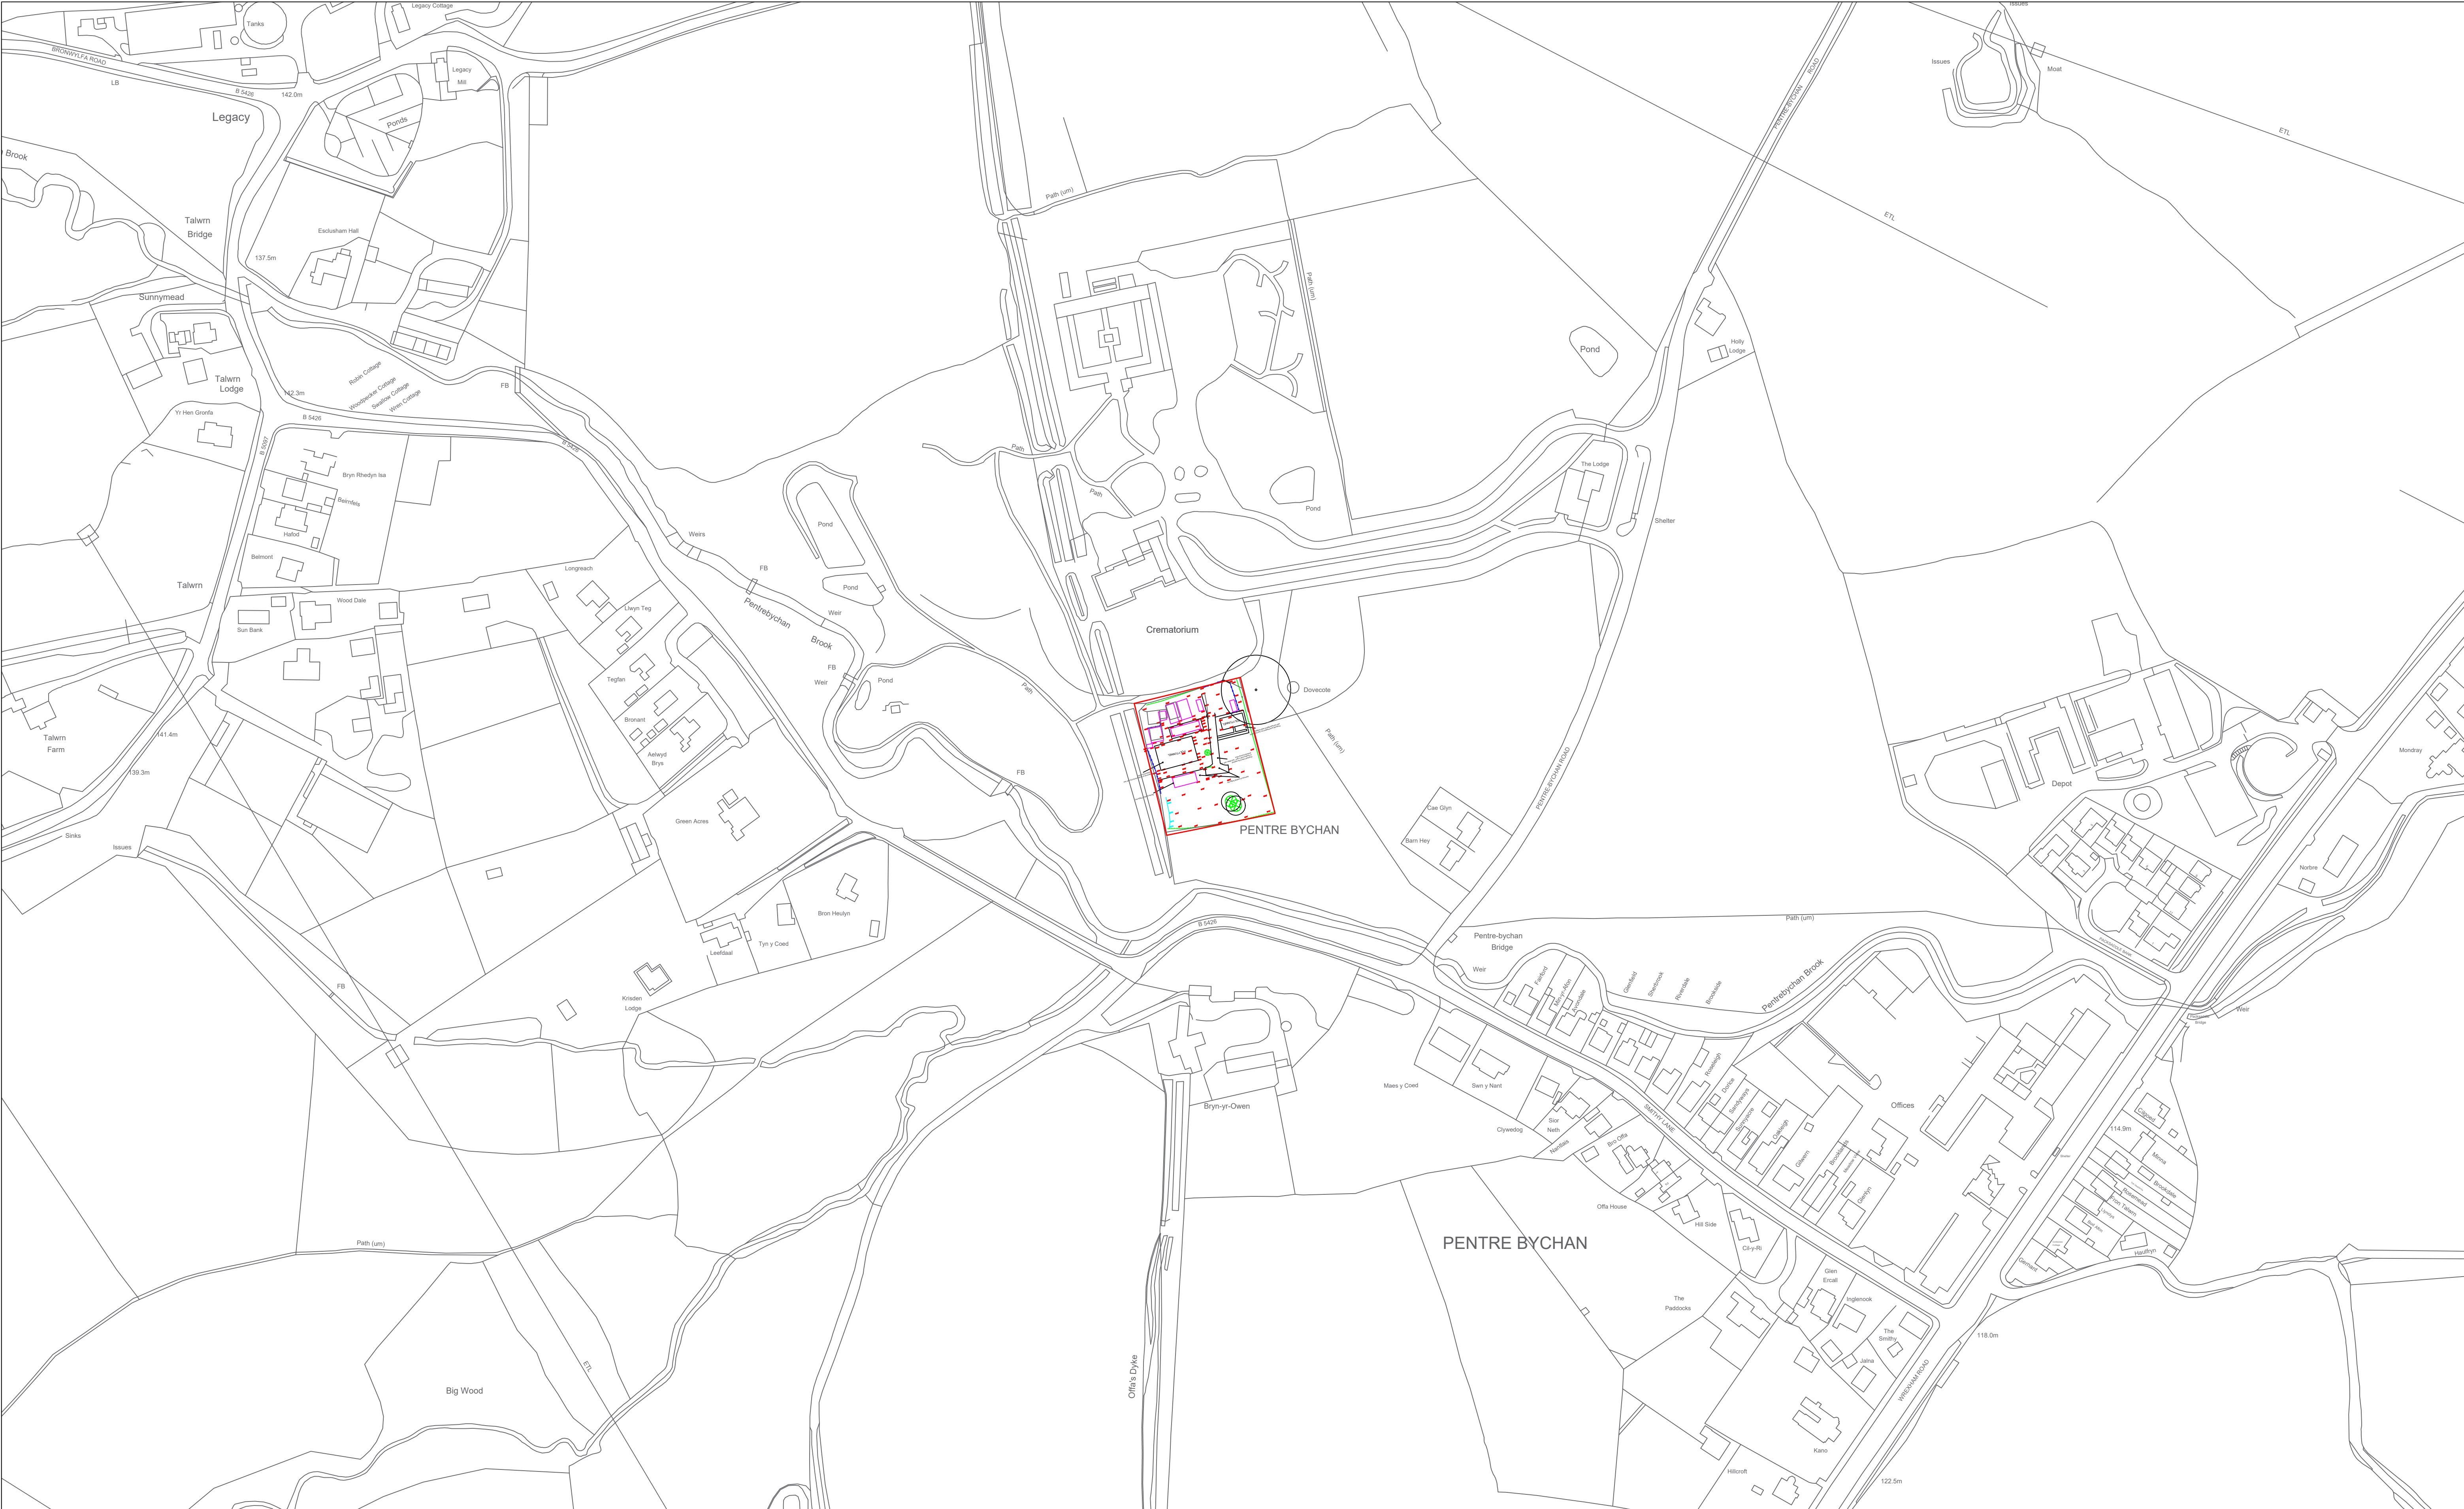


DRAWING NUMBER: 22101_5	01	A	 wrexham COUNTY BOROUGH COUNCIL CYNGOR BWRDEISTREF SIROL wreccsam	WREXHAM COUNTY BOROUGH COUNCIL CYNGOR BWRDEISTREF SIROL WRECSAM		ABBNEY ROAD SOUTH, W.I.E., WREXHAM LL13 9PW. DE FFORDD YR ABATY, Y.Dd.W., WRECSAM LL13 9PW.		DARREN WILLIAMS PRIF SWYDDOG AMGYLCHEDD A THECHNEGOL CHIEF OFFICER ENVIRONMENT AND TECHNICAL		Tel./Ffôn: (01978) 298989 www.wrexham.gov.uk www.wreccsam.gov.uk	
				JOB NUMBER: CE	SCALES:	AMENDMENTS:		DATE	SCHEME TITLE:		
				SECTION:	@ A1				CREMATORIUM NURSERY		
				DRAWN BY: JWM	NATIONAL GRID REF:				DRAWING TITLE:		
				CHECKED BY:					LOCATION PLAN		
				APPROVED BY:					DRAWING NUMBER:		
									22101_5		
									01		
									A		

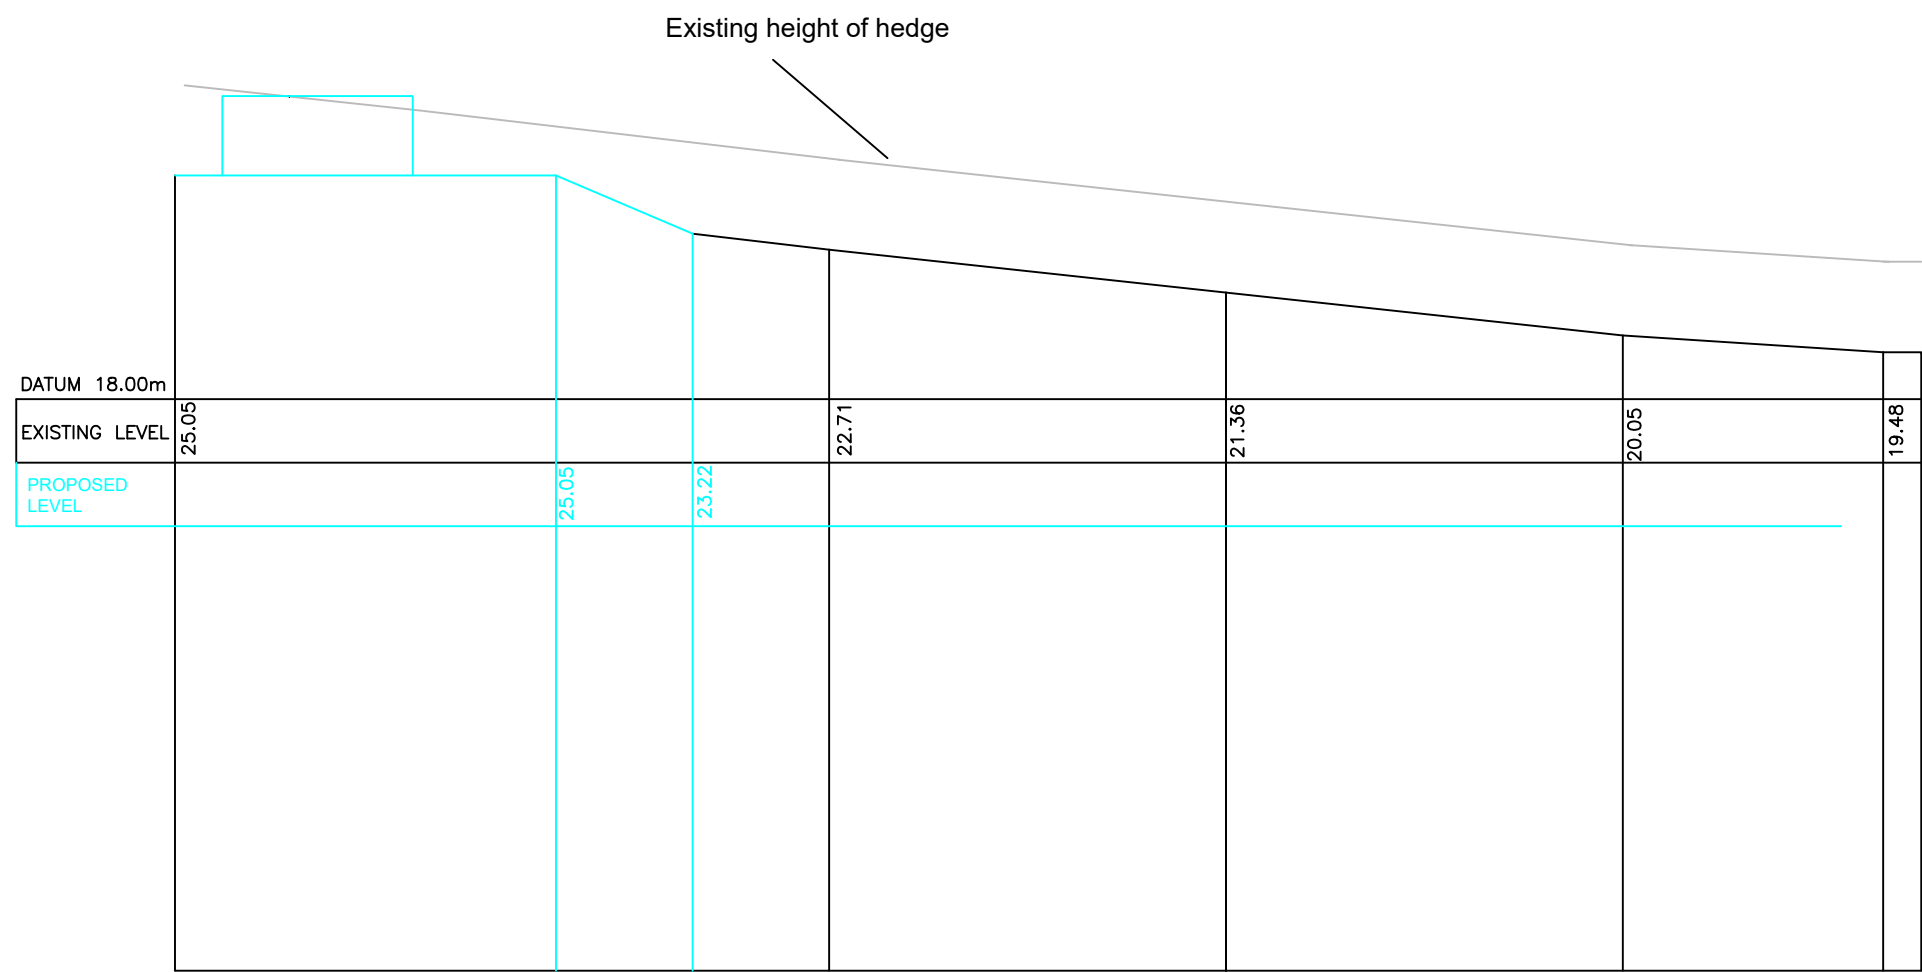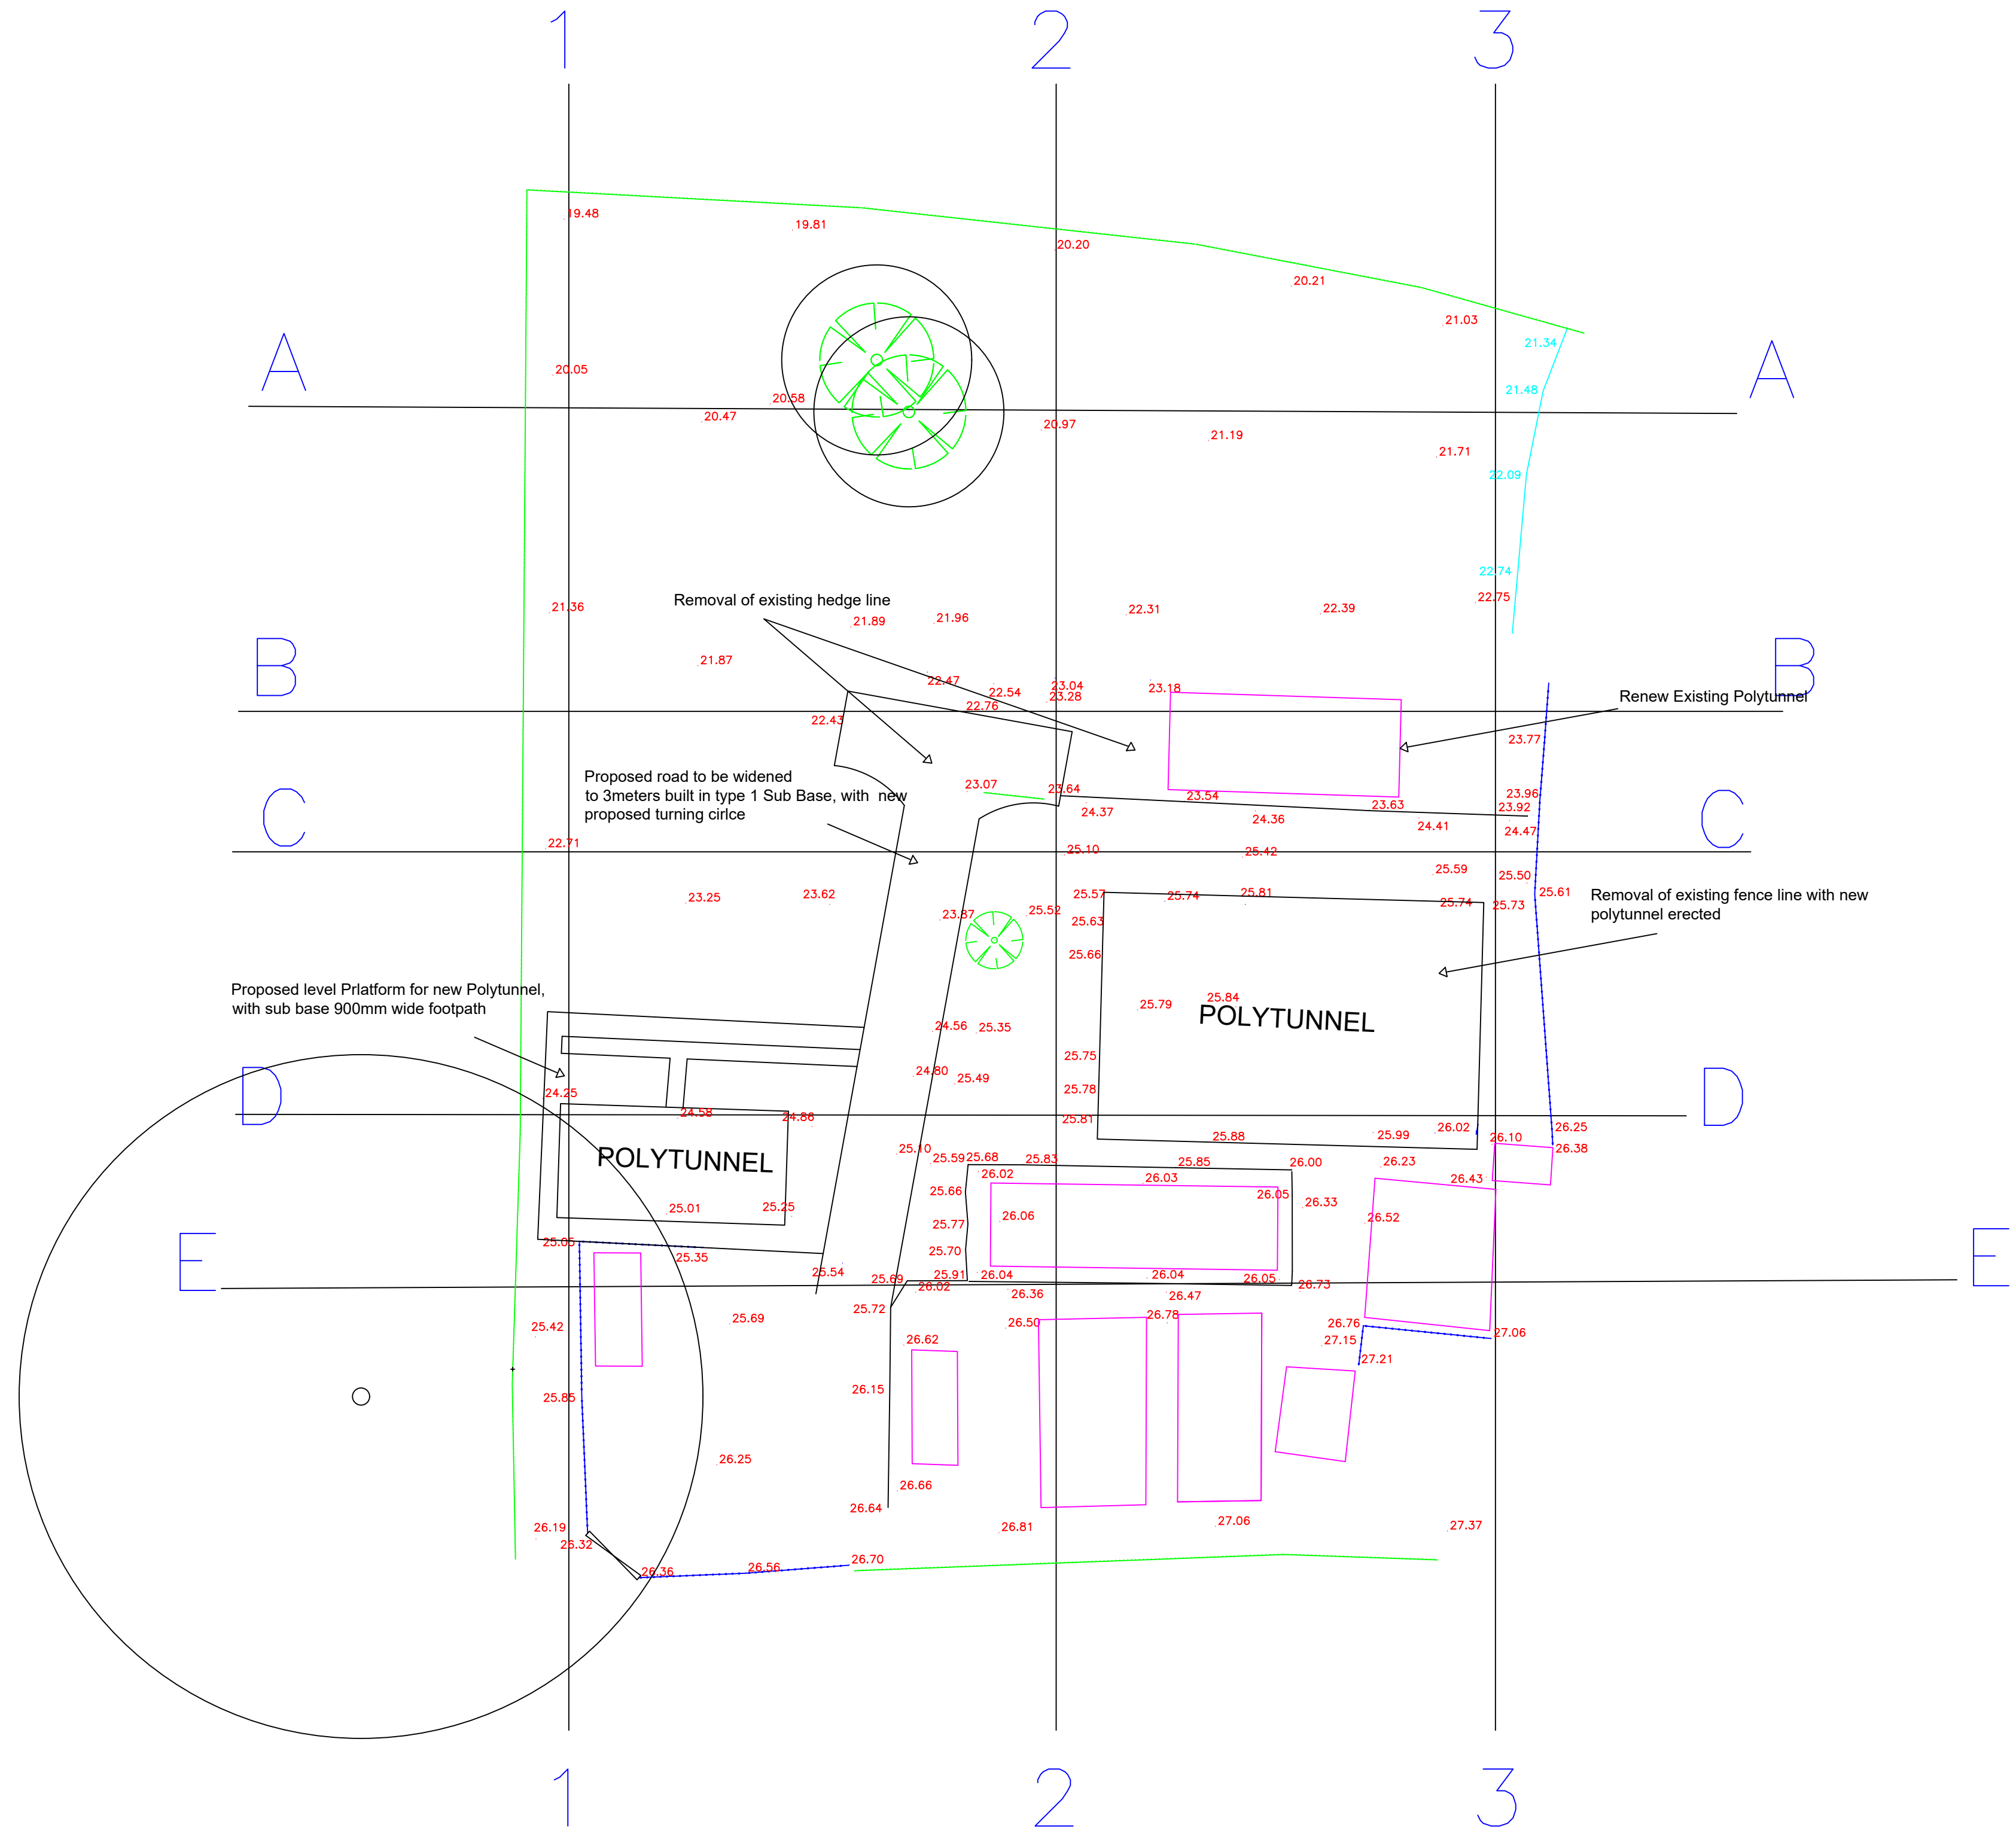


SECTION 1-1

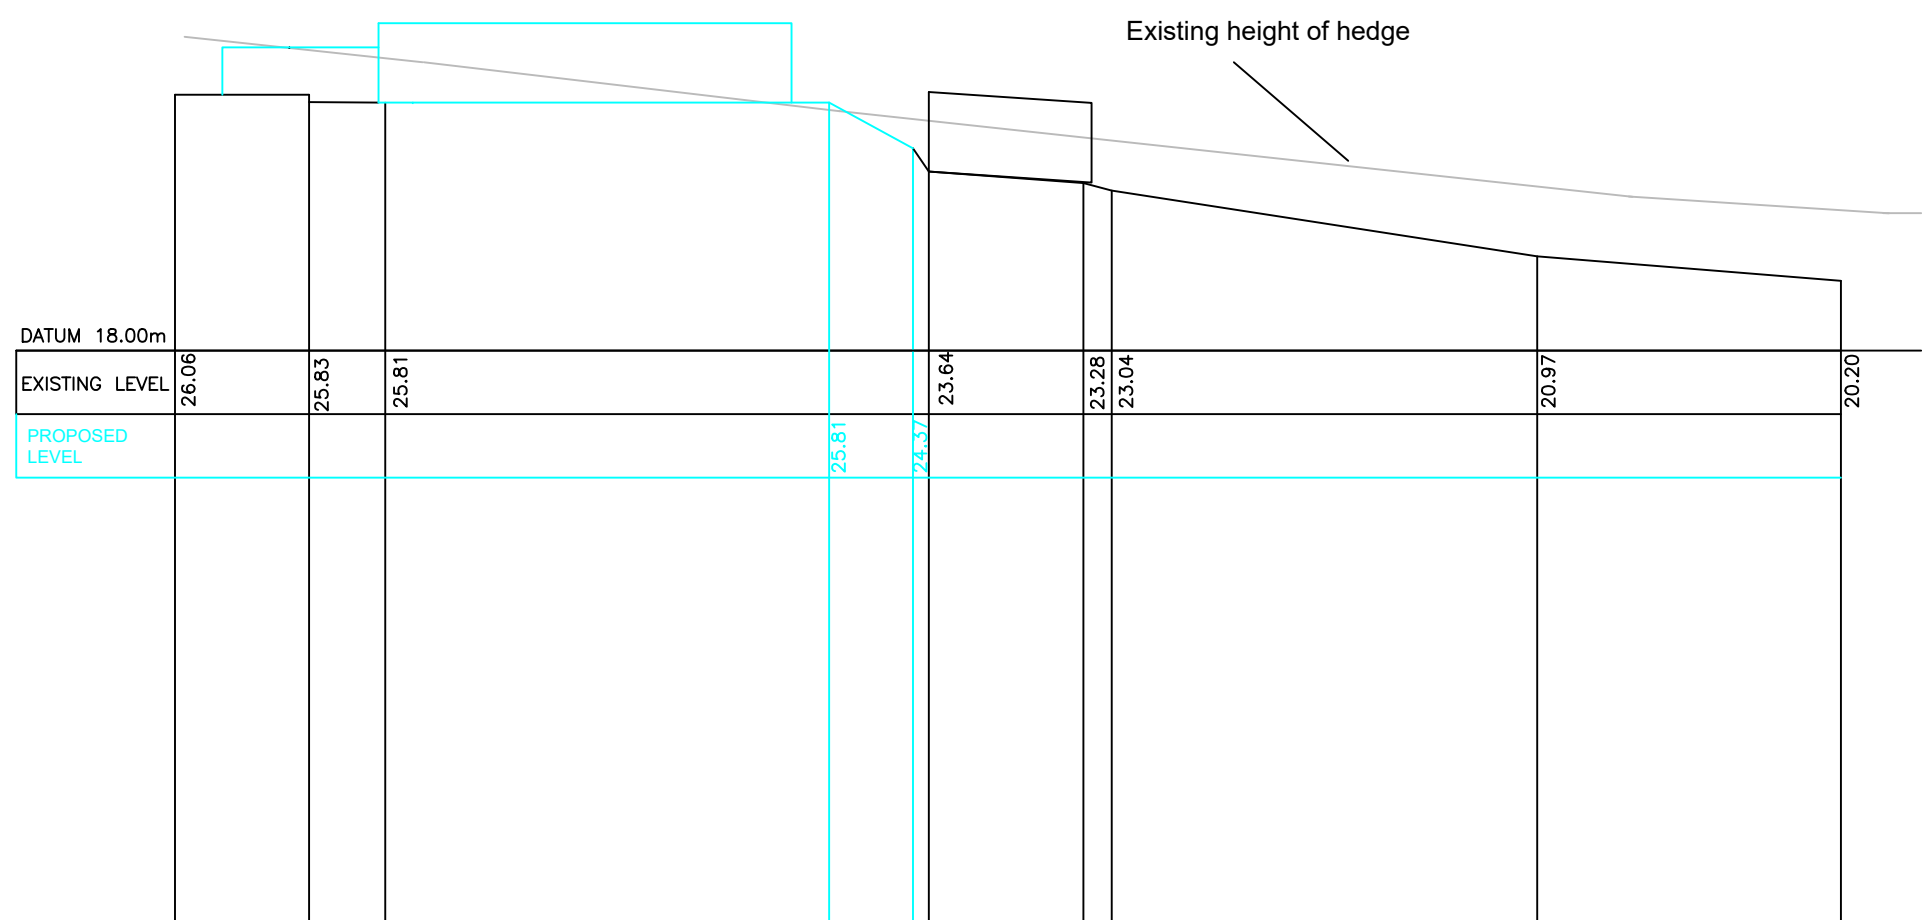

SECTION 2-2

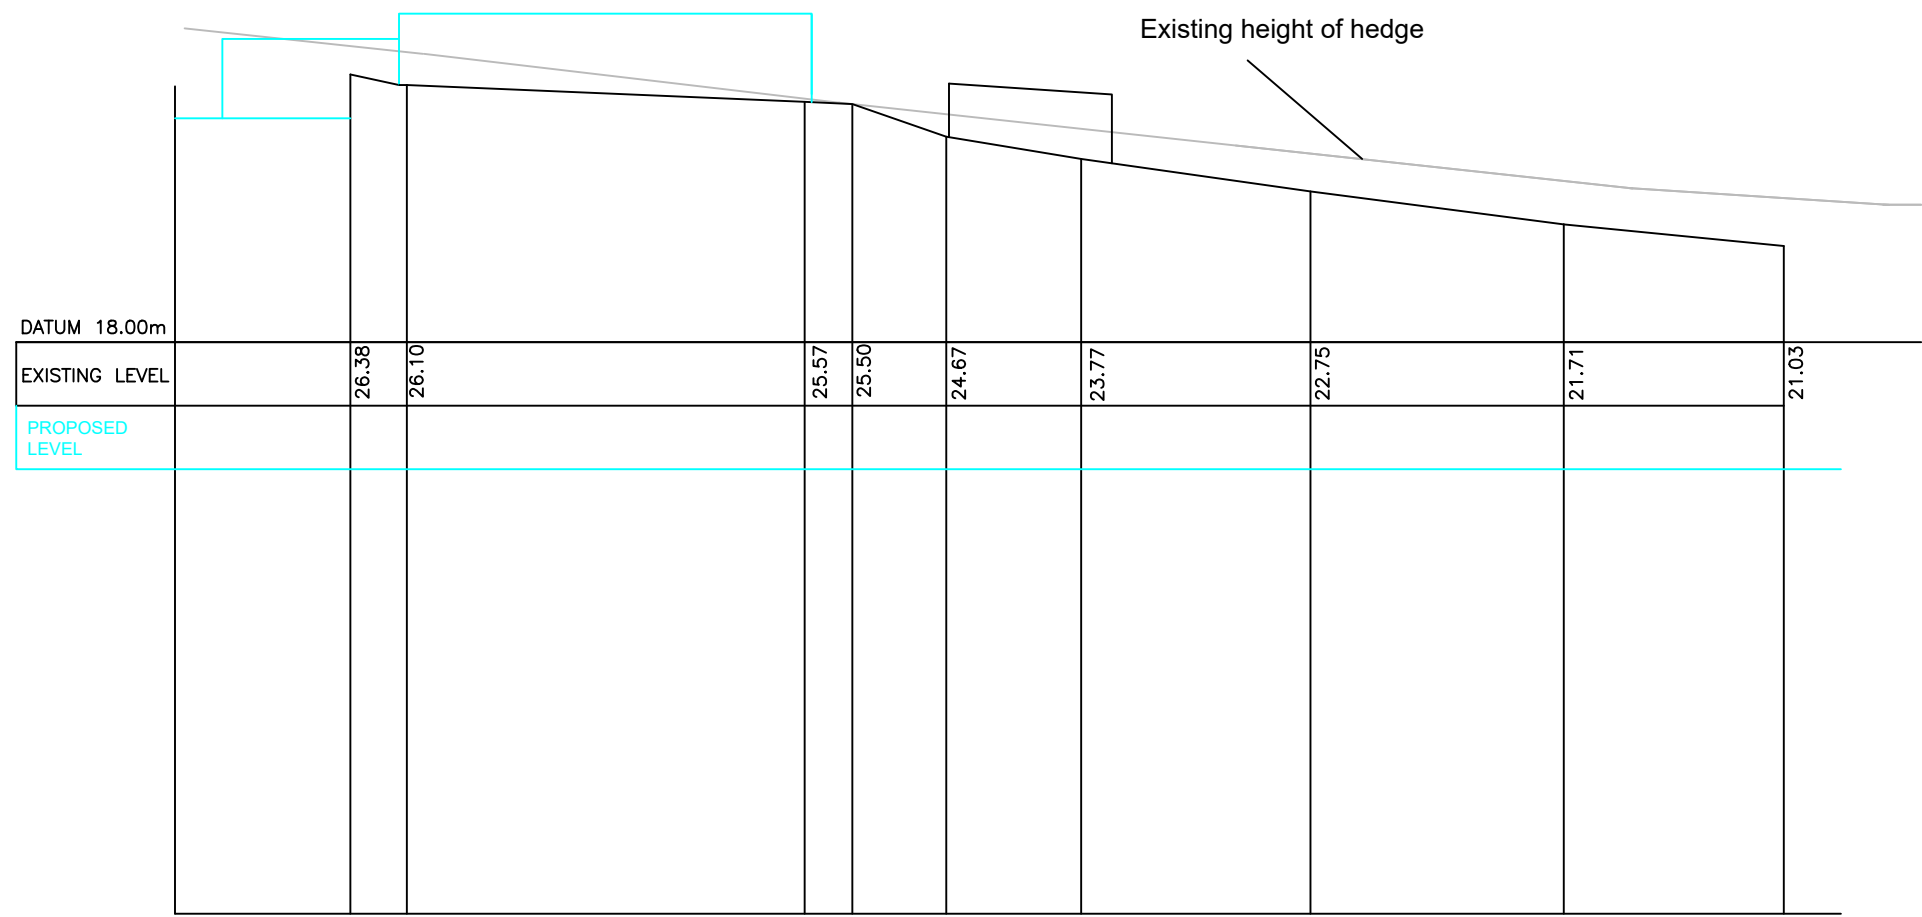

SECTION 3-3

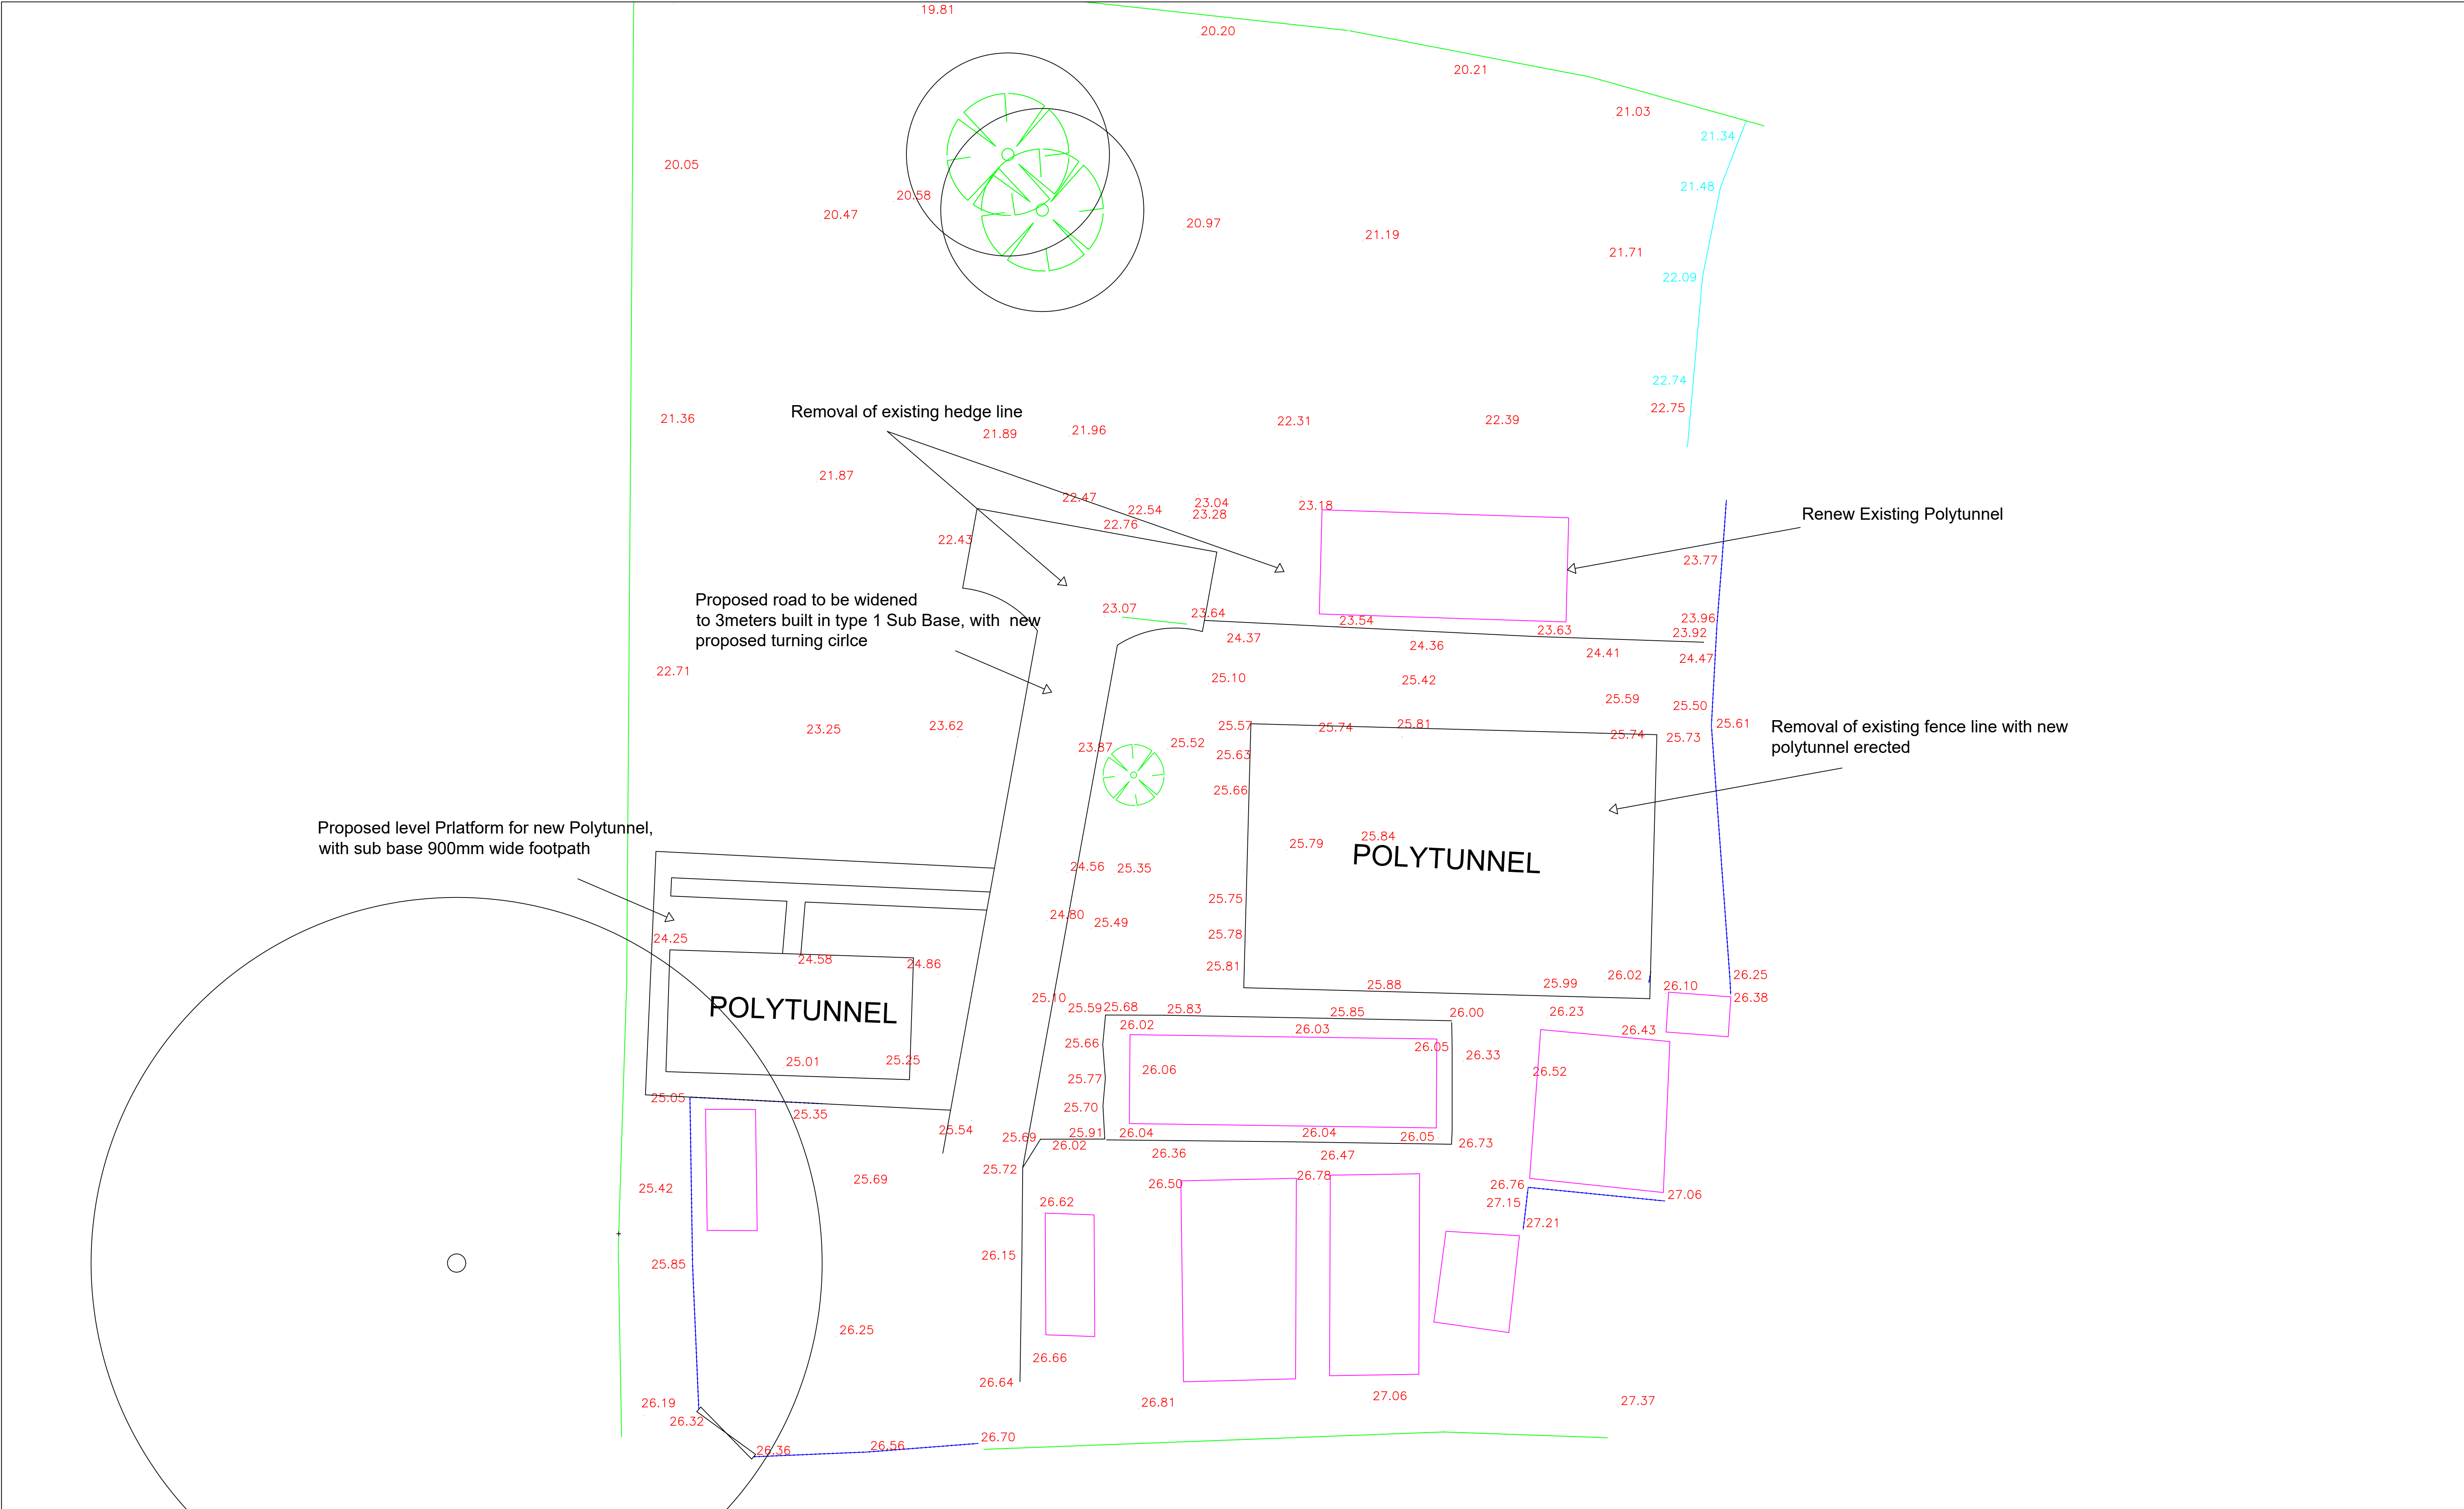

DRAWING NUMBER: 22101_5 01 A	 WREXHAM COUNTY BOROUGH COUNCIL CYNGOR BWRDEISTREF SIROL WRECSAM ABBAY ROAD SOUTH, W.I.E., WREXHAM LL13 9PW. DE FFORDD YR ABATY, Y.Dd.W., WRECSAM LL13 9PW. DARREN WILLIAMS PRIF SWYDDOG AMGYLCHEDD A THECHNEGOL CHIEF OFFICER ENVIRONMENT AND TECHNICAL Tel./Ffôn: (01978) 298989 www.wrexham.gov.uk www.wrecsam.gov.uk	JOB NUMBER: CE		SCALES:	AMENDMENTS:		DATE	SCHEME TITLE:	
		SECTION:		@ A1				CREMATORIUM NURSERY	
		DRAWN BY: JWM							
		CHECKED BY:							
		APPROVED BY:							
				NATIONAL GRID REF:				DRAWING TITLE: GENERAL ARRANGEMENT	
					A Original Drawing		14/12/23	DRAWING NUMBER:	
				STATUS: Scheme					
								22101_5	