
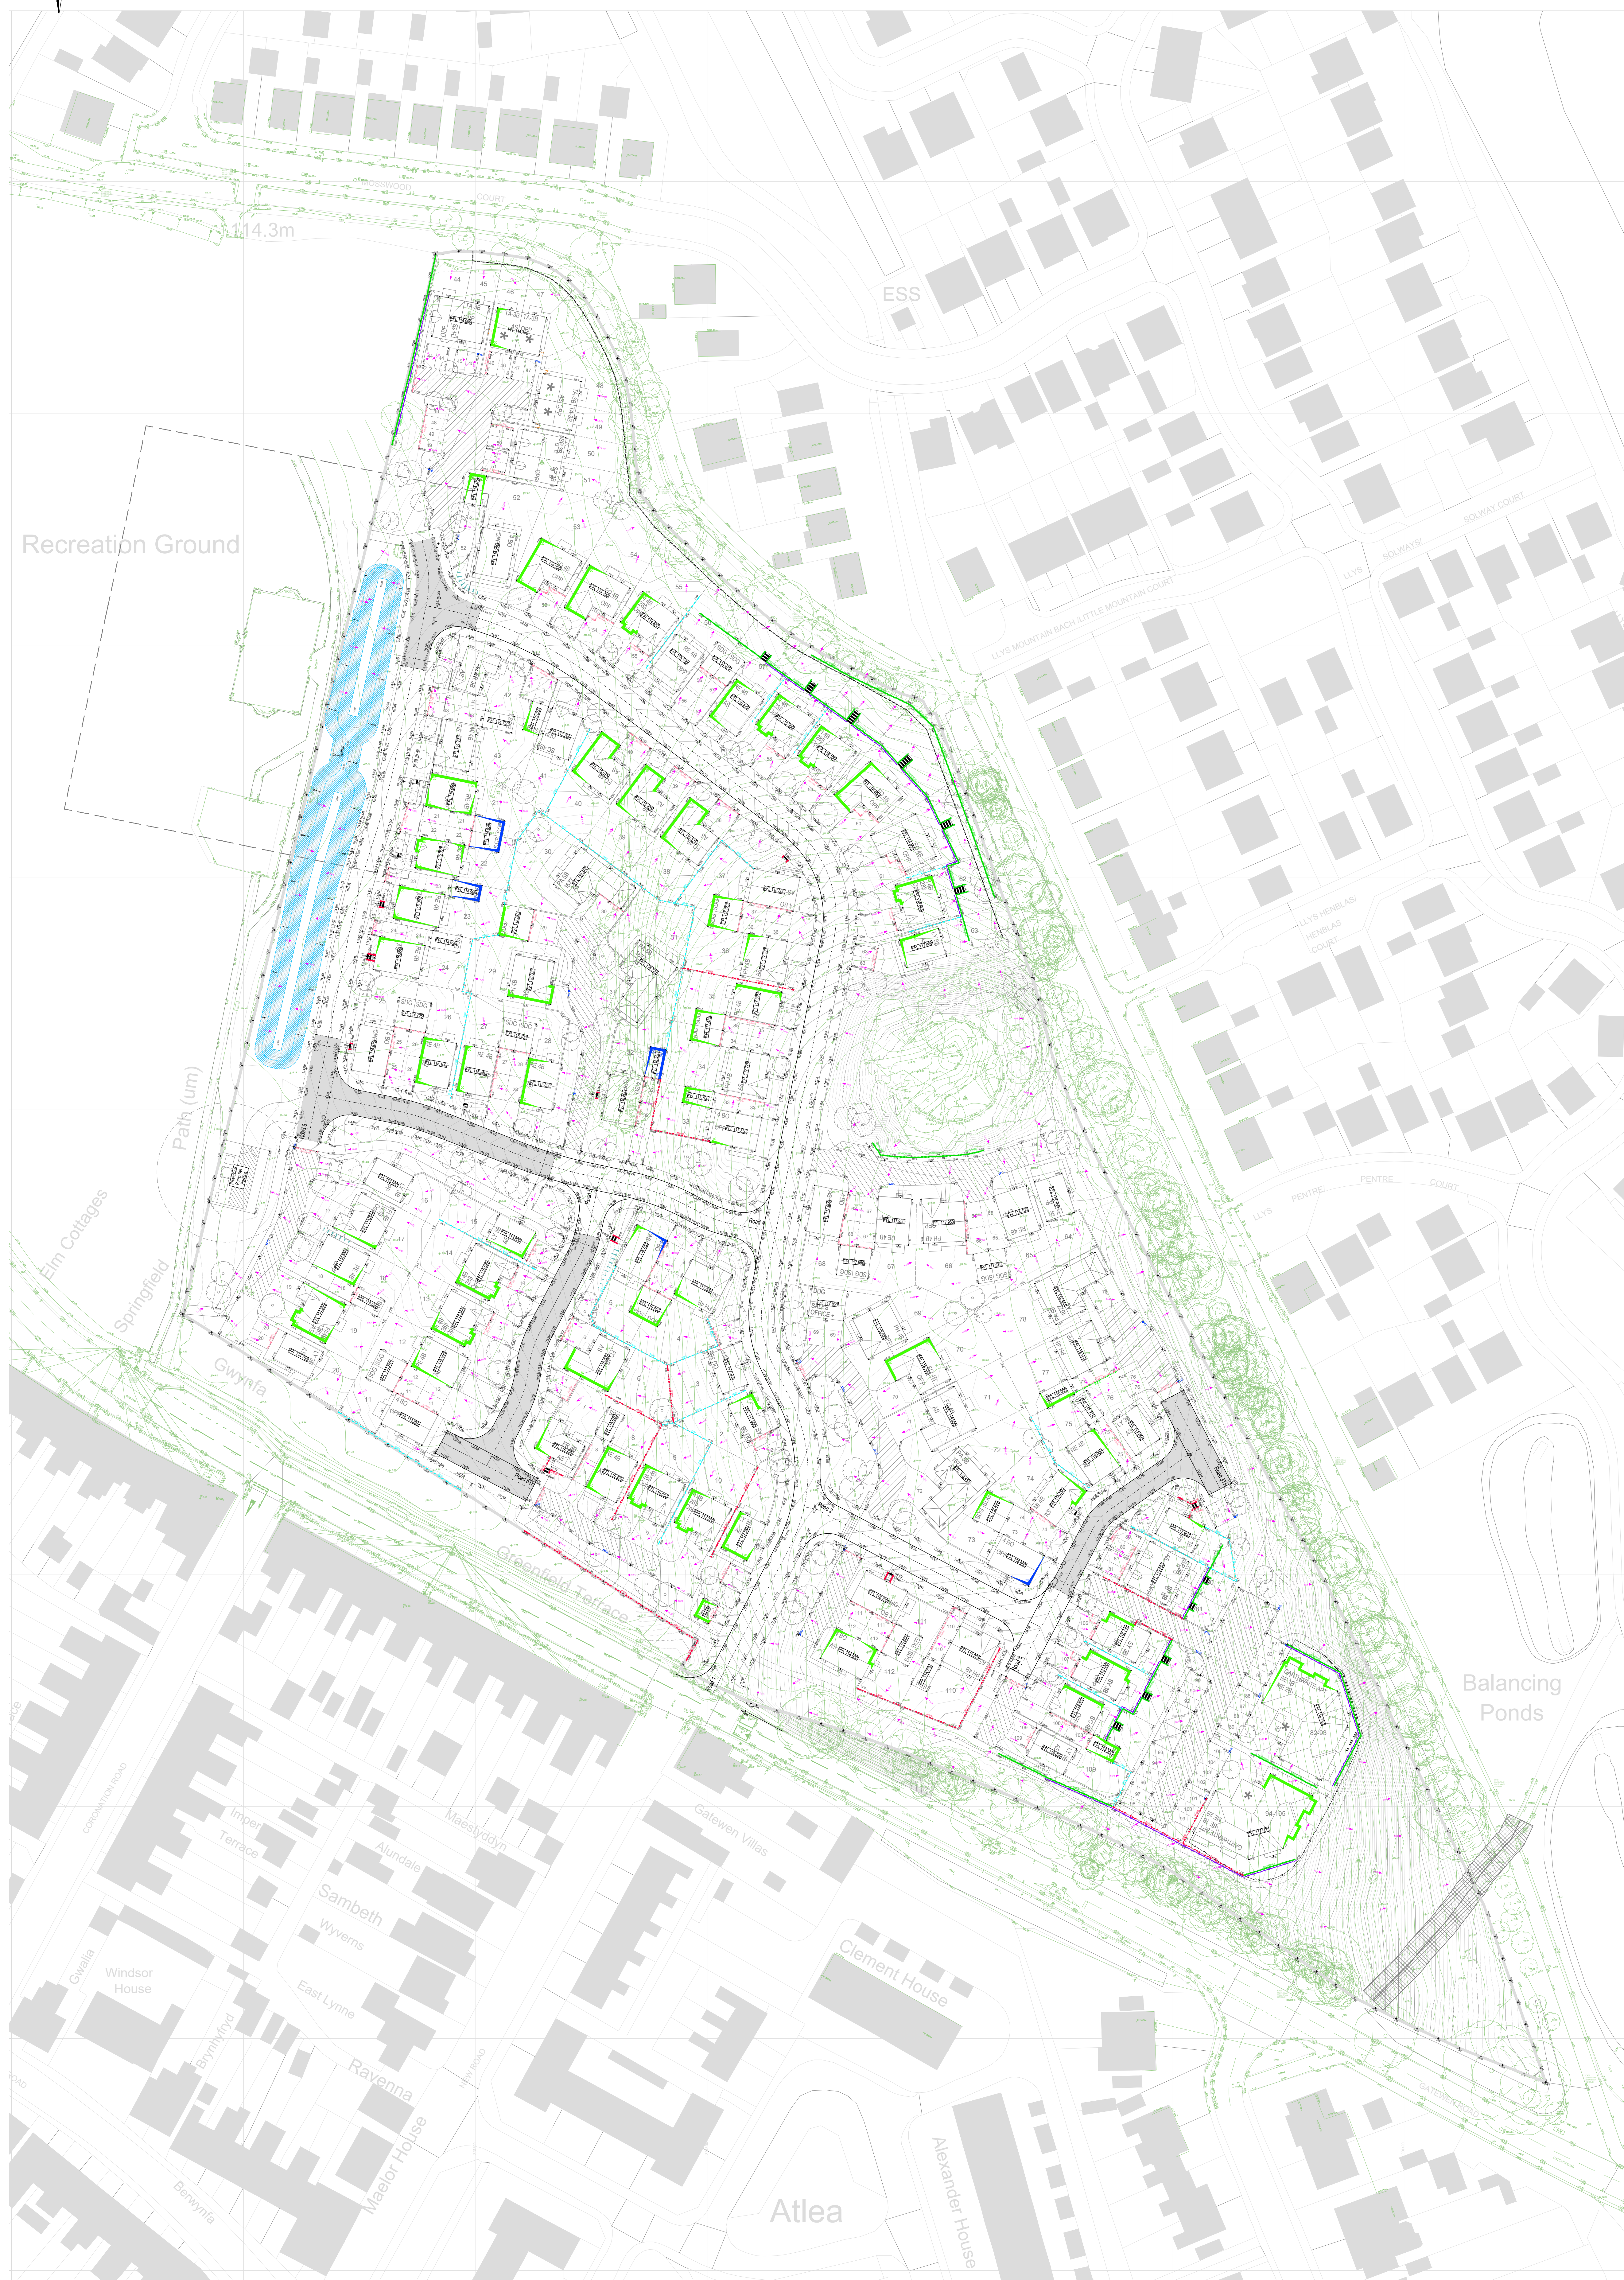


Gatewen Road, WREXHAM

Issued for Information

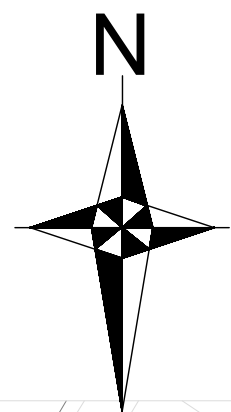

KEY			
	THY100	Timber Raising Wall	
	RTY100	Brick Raising Wall	
	CASON100	Chain Baskets	
	GASGROW100	Geogrow Rooted Retainer	
	UNLOG600	Unslit Timber Retainer	
		Concrete to Gravel Retainer	
	FCE325	Flag Retaining Wall	
	GB375	Concrete Post & Gravel Board	
	20 (2 courses)	Underdrill	
	20 (2 courses)	Tanking	
	450 Step in Step		
	Acc Drain	Acc Drain	
	Drain Drain	Drain Channel	
	1 Shops	Steps to Footpath	
	101 15	Proposed Gradient	
	102 15	Existing Gradient	
	103 15	Proposed Ground Level	
	FTL	FTL	
	FLY	Drain Gully	

Fencing or guardrails are required to all retainers retaining 500mm in height or over.

Refer to landscaping details and layout for fence positions.

Rev	Date	Revision	By	Chk
C	10/1/2023	Updated to latest layout rev if		NS
B	Dec 2021	Clients comments incorporated		NS
A	Dec 2021	Clients comments incorporated		NS

without the written authority of Mono Civil Design Consultants Limited



Project		Bellway Homes	
		Gatewen Road	
		WREXHAM	
Title			
External Works Layout			
Scale @ A0 1:500		Date November 2021	
Drawn NR	Chk	Orig No 497-E900	C