


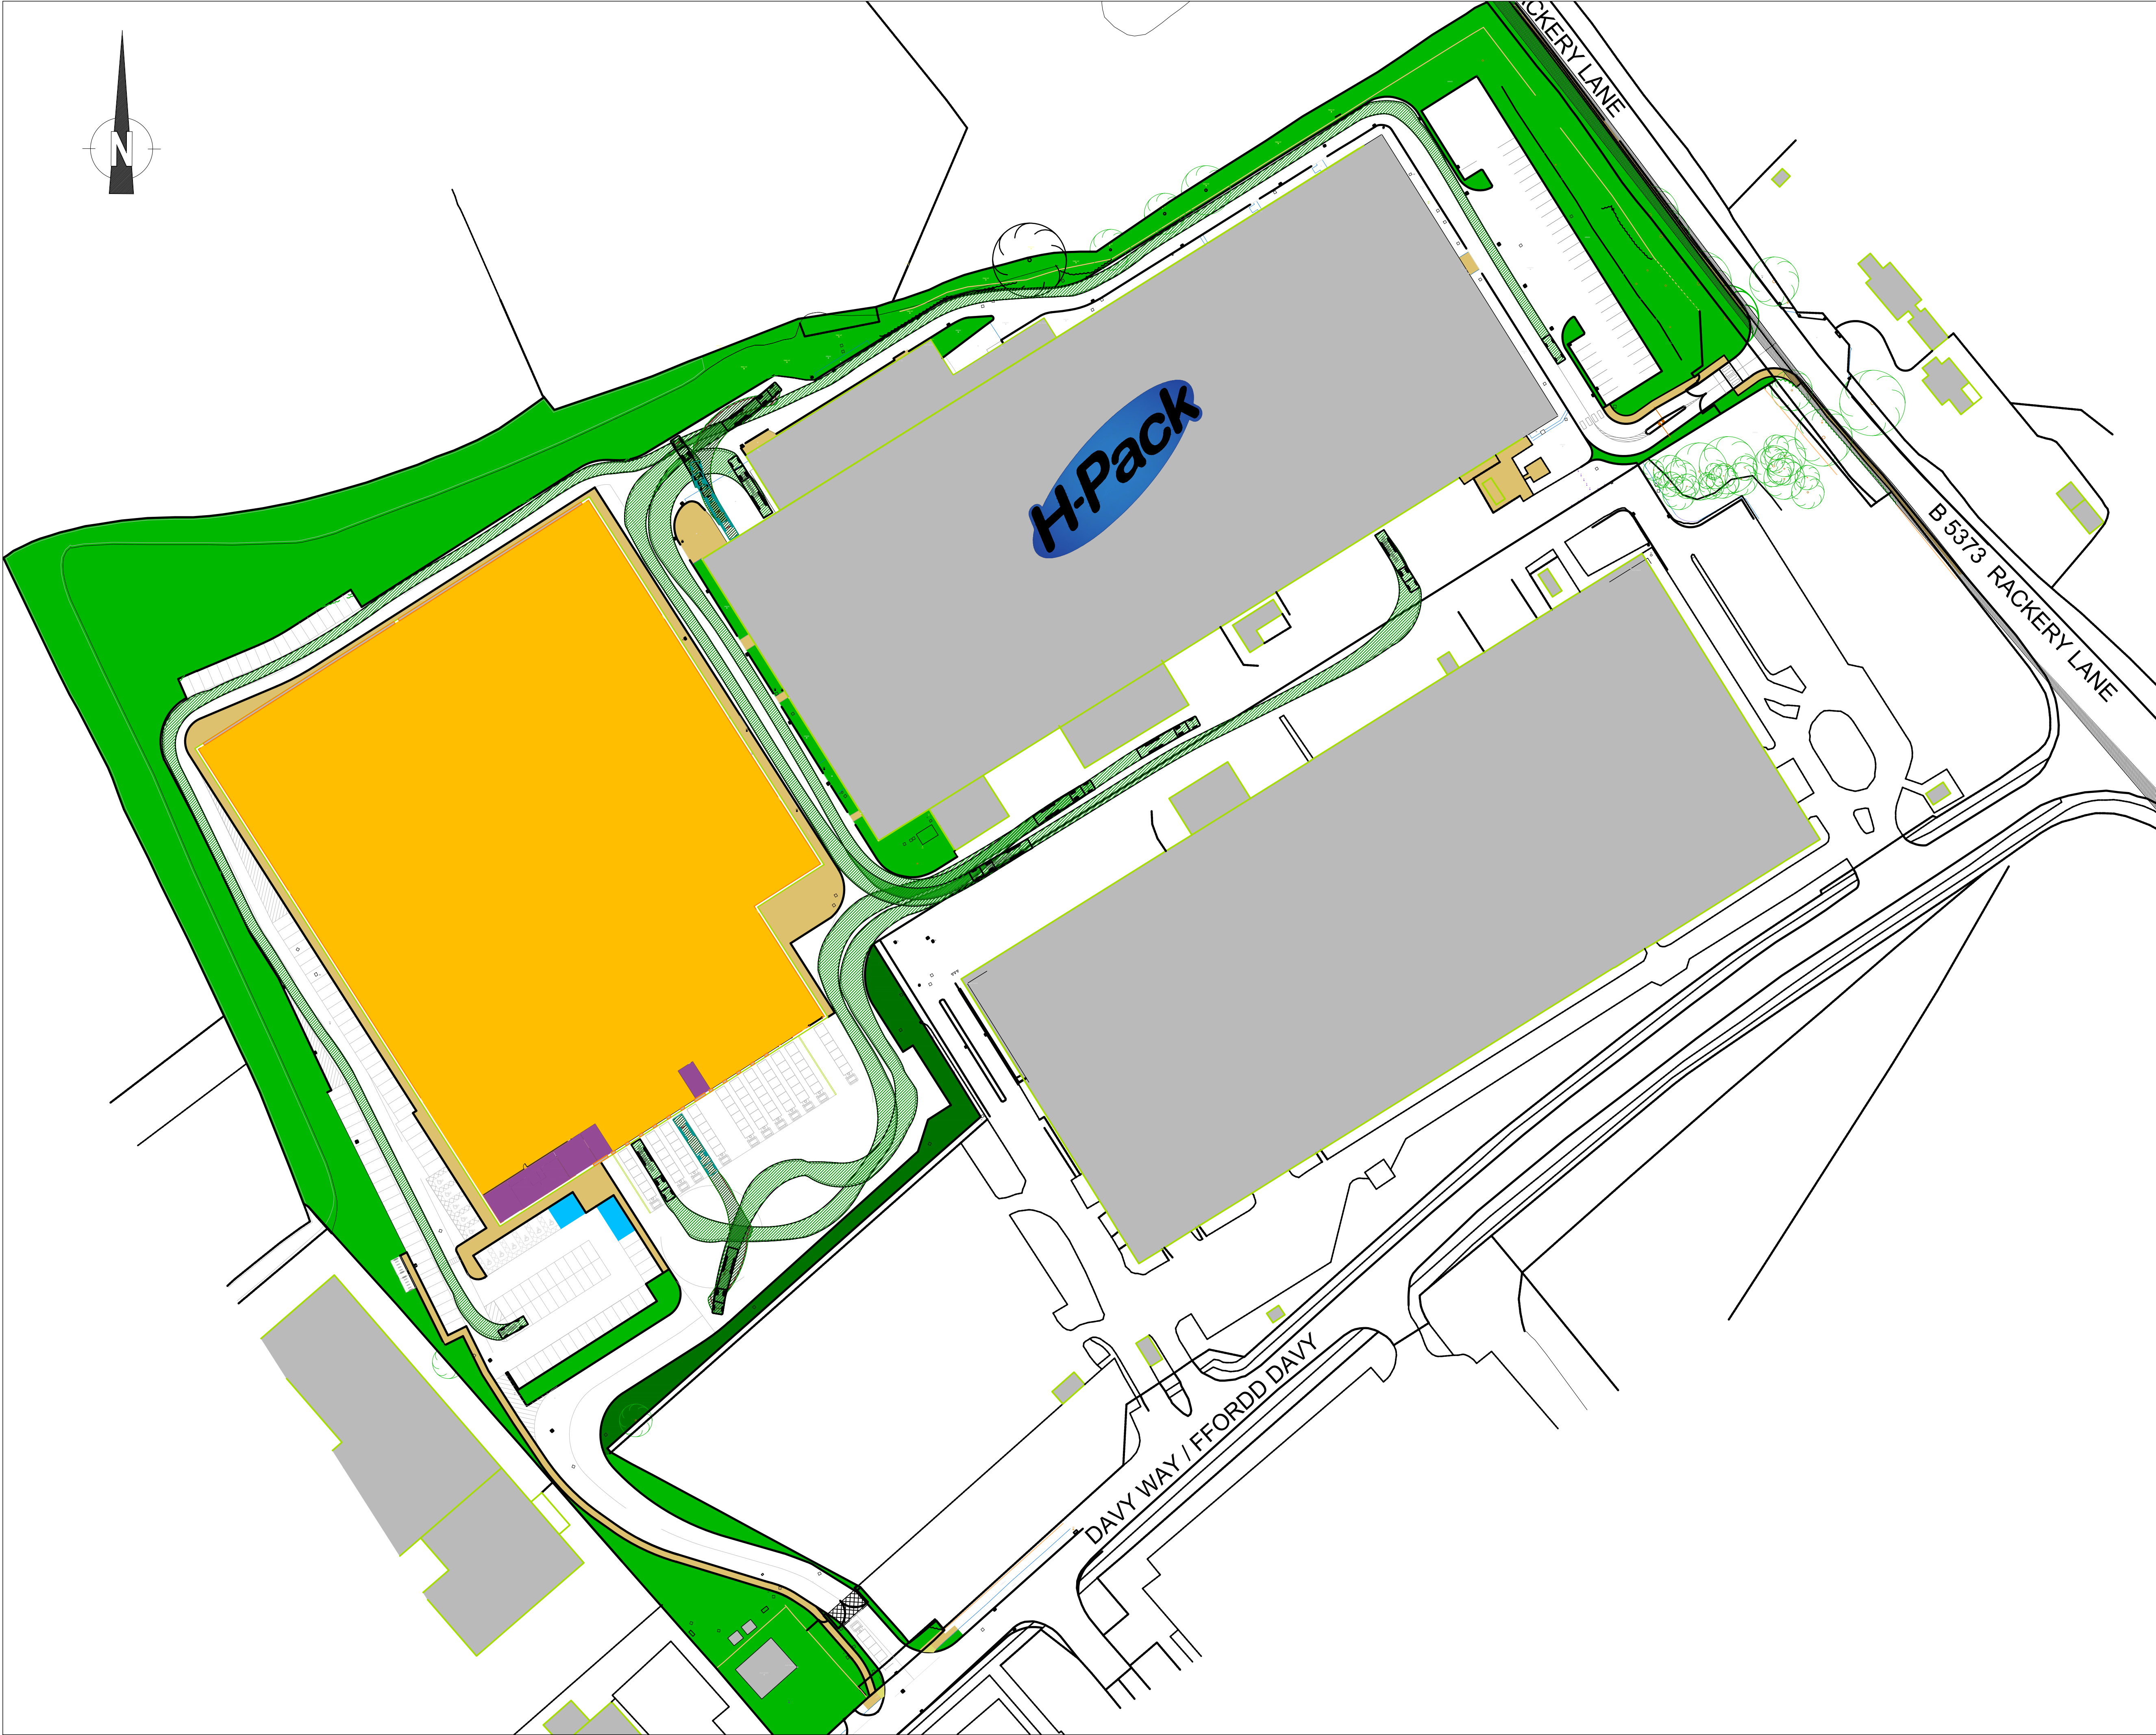

This drawing is the copyright of Cameron Rose Limited and may not be loaned, copied or reproduced in any way, or used for any offer, quote, tender or construction purposes without written consent of the company to do so.

Follow any figured dimensions - do not scale. IF IN DOUBT ASK.

This drawing has been prepared for feasibility purposes and does not represent a construction plan. All design aspects to be confirmed at the appropriate detailed design stage.

FTA Design Articulated Vehicle (2016)	16.480m
Overall Length	2.550m
Overall Width	3.870m
Overall Body Height	0.515m
Min Body Ground Clearance	2.470m
Max Track Width	3.00s
Lock to lock time	6.600m
Kerb to Kerb Turning Radius	

Revision History		Date
A	Revised Site Layout	29/09/22
B	Revised Site Layout	09/11/23
C	desc	date c
D	desc	date d
E	desc	date e
F	desc	date f
G	desc	date g
H	desc	date h
I	desc	date i
J	desc	date j

Lyndale Business Centre
Hooters Hall Road
Newcastle-under-Lyme
Staffordshire
ST15 9JF
01782 627029
www.cameron-rose.co.uk

CAMERON ROSE
ASSOCIATES

client: H-Pack
Wrexham

project: H-Pack
Llay Industrial Estate

drawing title: Site Layout
Track Plot Review

scale(s): 1/750@A	date: 20/06/22	drawn by: IJM	checked: CAB
drawing number: 735-01/ATR-01		status: Information	
xrefs:		rev: B	

DATE PRINTED: