


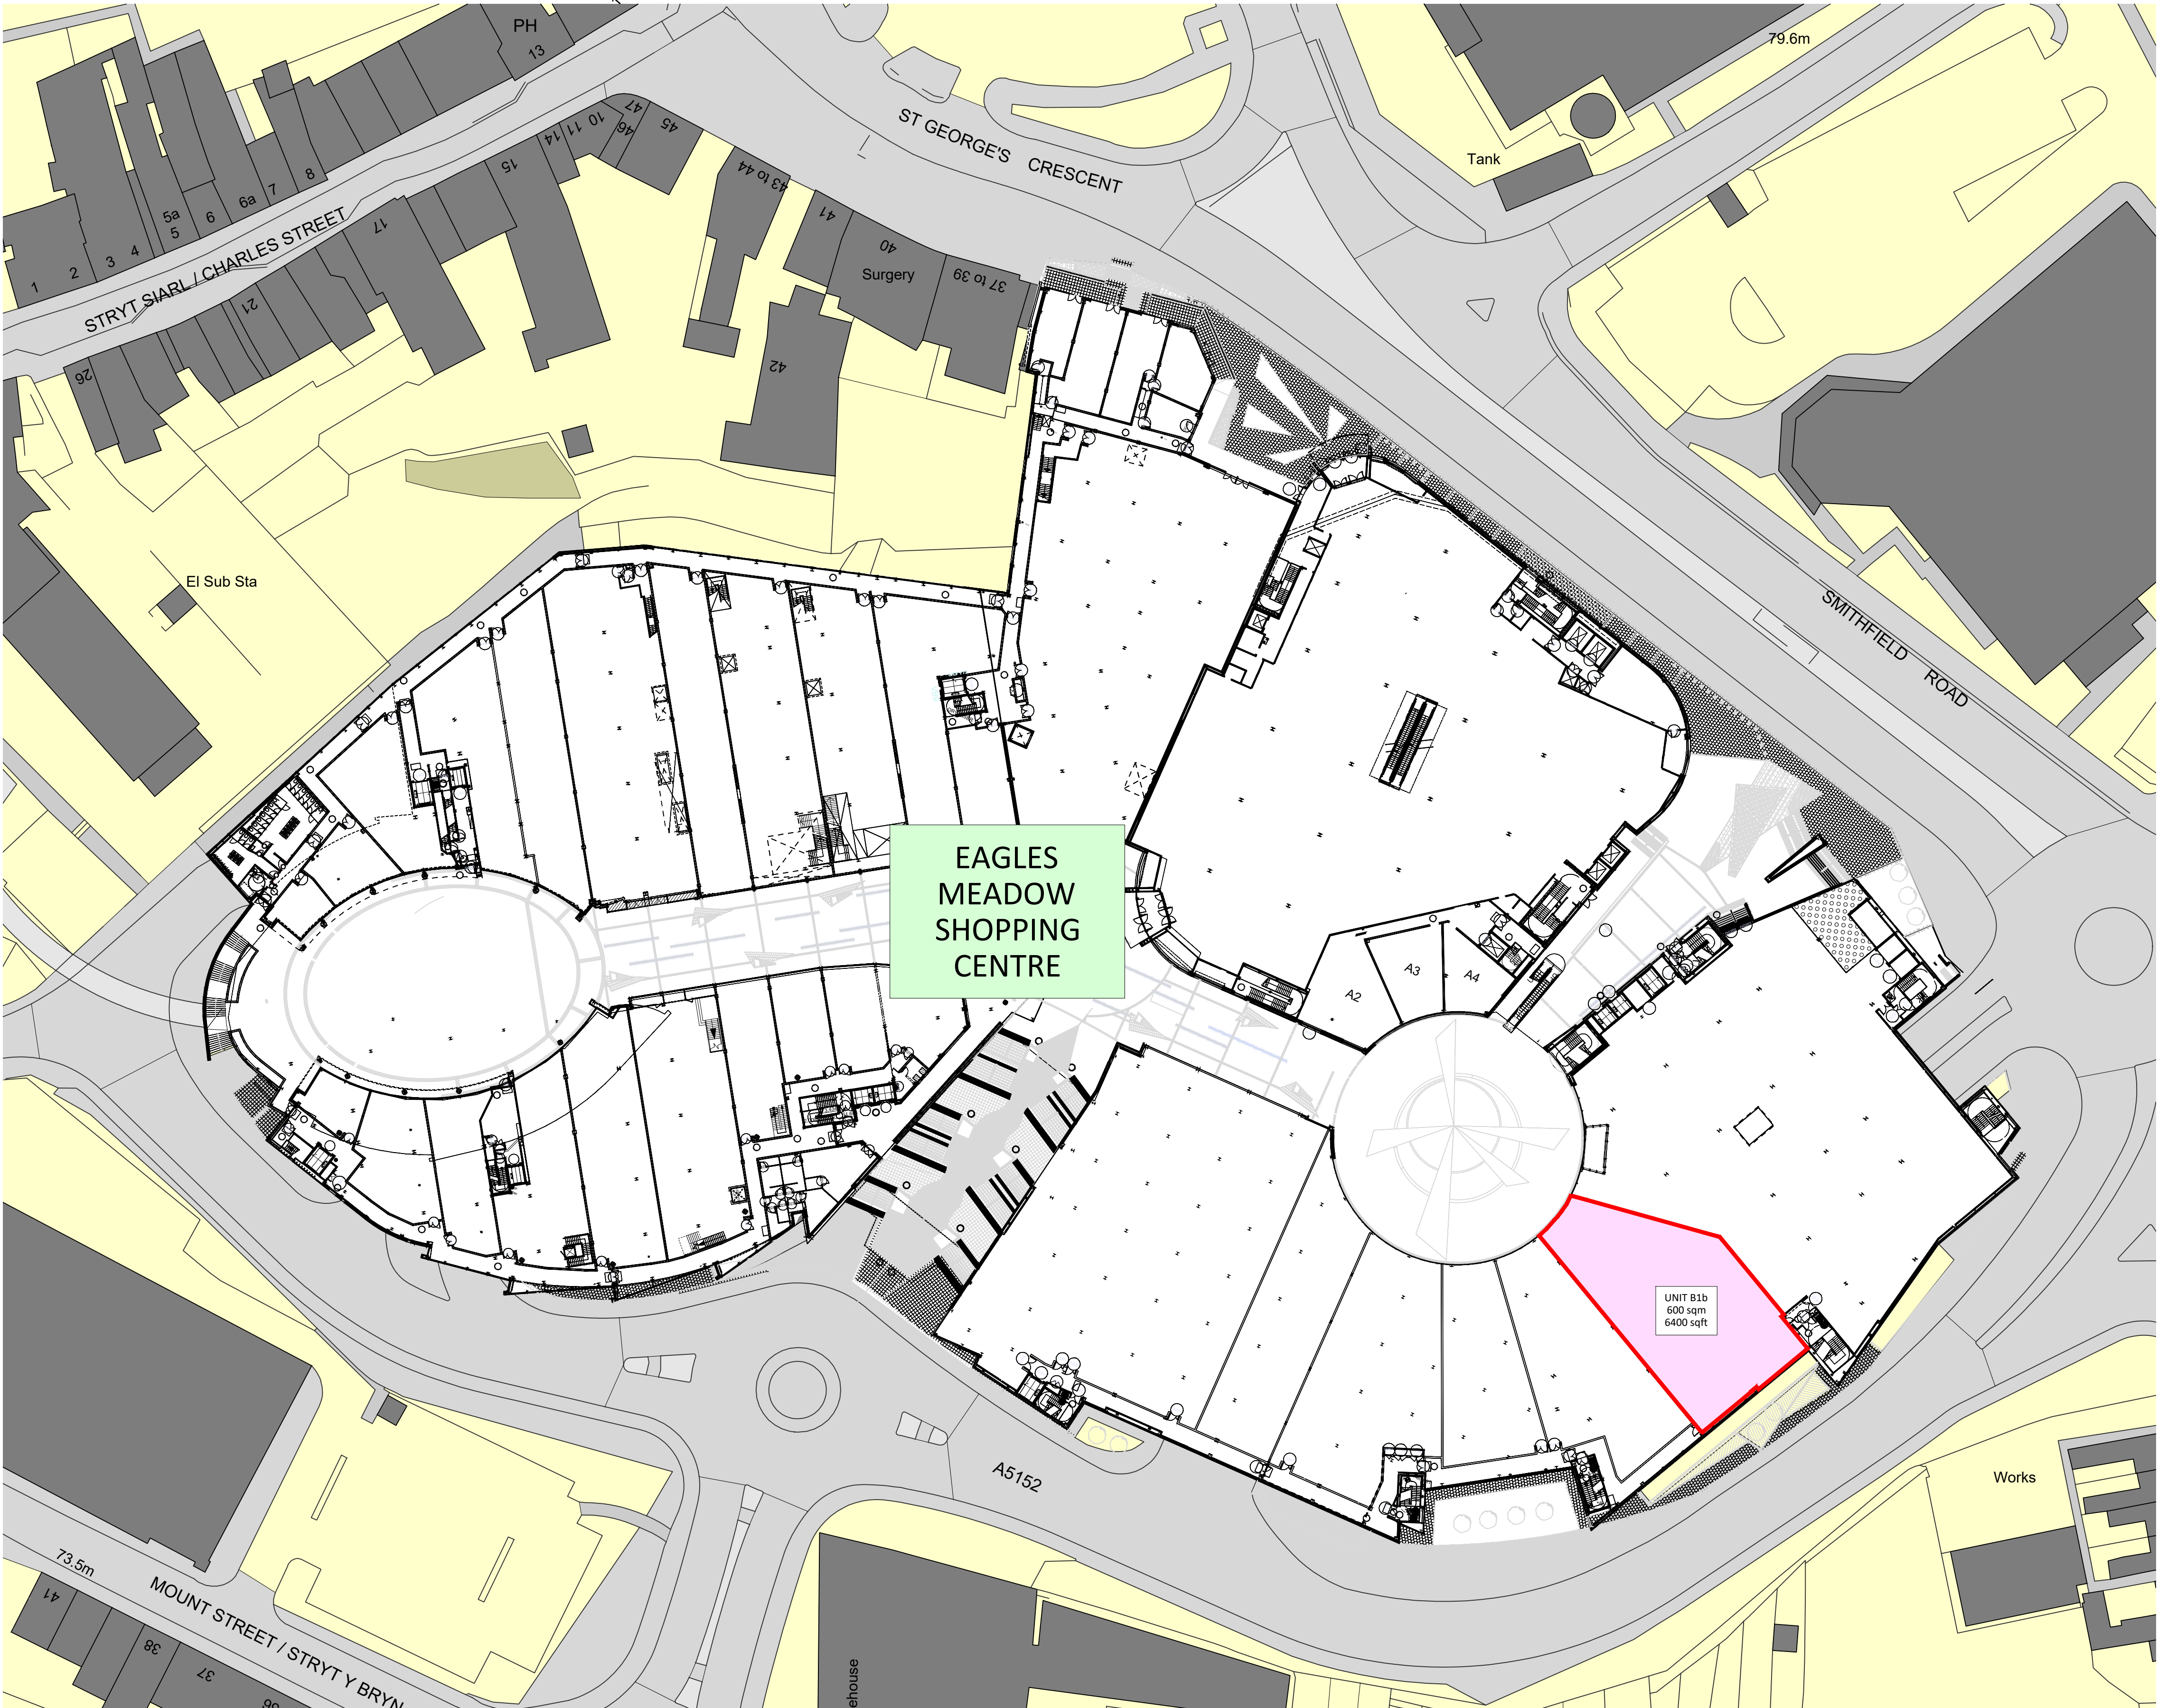

y, (c) Crown Copyright 2022. All rights reserved. Lience number 100022432

1:500

0 5 10 15 20 25m 50m 75m

N

This drawing is copyright. All dimensions and details are to be verified on site. Any discrepancies are to be notified to the Architect prior to work commencing. Do not scale from drawings.

Content

Client

Project

Date

Paper size

Project Code

LOCATION PLAN - UNIT B1b

EAGLES MEADOW SHOPPING CENTRE, WREXHAM

15.10.23

A1

1207

Drawing Scale

Drawn by

Drawing No.

1:500@A1, 1:1000@A3

HB

PL-00

Checked

Revision

-

covellmatthews

ARCHITECTS

Suite 26, 4-5 Lochside Way, Edinburgh Park
Edinburgh, EH12 9DT
edinburgh@covellmatthews.co.uk
www.covellmatthews.co.uk t:0131 226 3366

PLANNING