


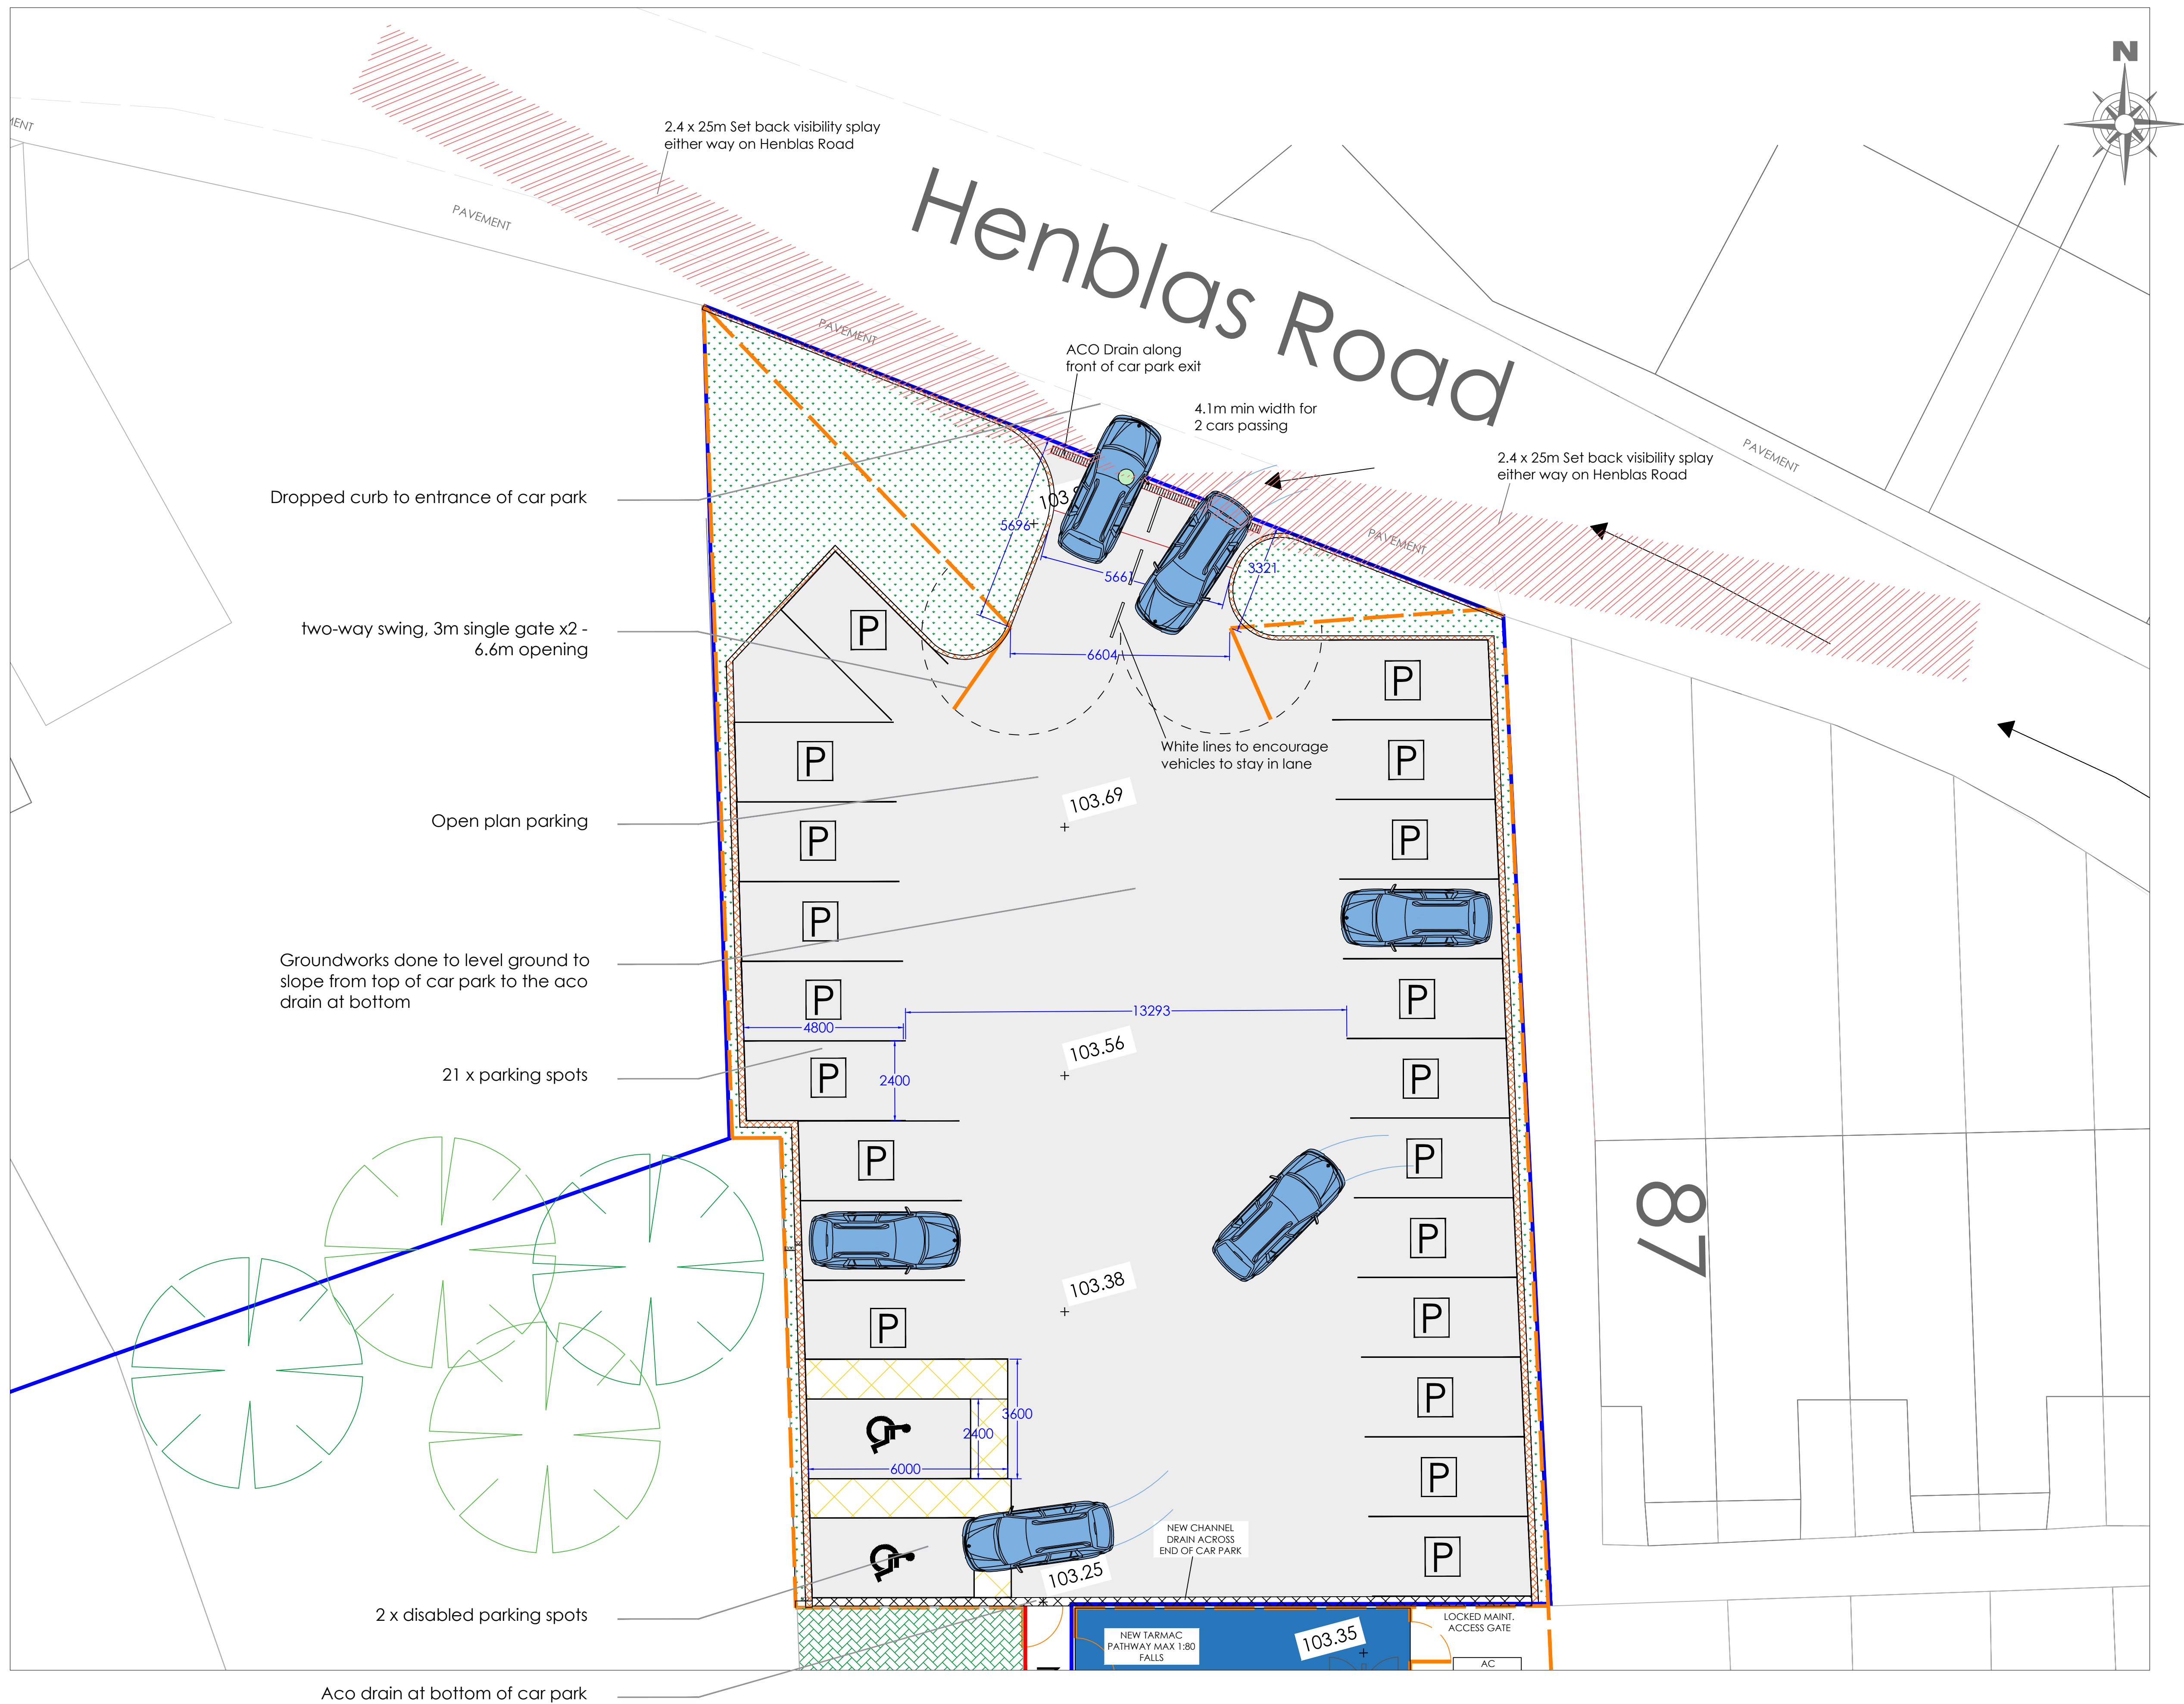

Car park layout OPTION C



Bedford St. Westgate
Cleckheaton BS19 5EA
Tel. 01274 873232 Fax. 01274 877779
email. info@elitesystemsgb.co.uk
www.elitesystemsgb.co.uk
the possibilities are endless.....

Rev	Description	Date
A	Car park design updated as per clients request.	21/03/23
B	Pathway removed as per request from client (30/03/23)	30/03/23
C	drawing updated as per clients request (25/04/23)	(28/04/23)
D	Update to SG email 13th Feb 24	20/02/24

Building Specification:

PROJECT		
Rhostyllen Single Classroom		
TITLE		
Proposed Car Park Layout		
CLIENT		
Wrexham BC		
DRAWN BY AL	CHECKED BY -	DATE 17/02/2023
SCALE (@ A1) 1:100		PROJECT NUMBER 200315
DRAWING NUMBER 200315-ELT-00-00-DR-A-1200		REV D
STATUS: S2		
A=Approval P=Production T=Tender I=Information		