
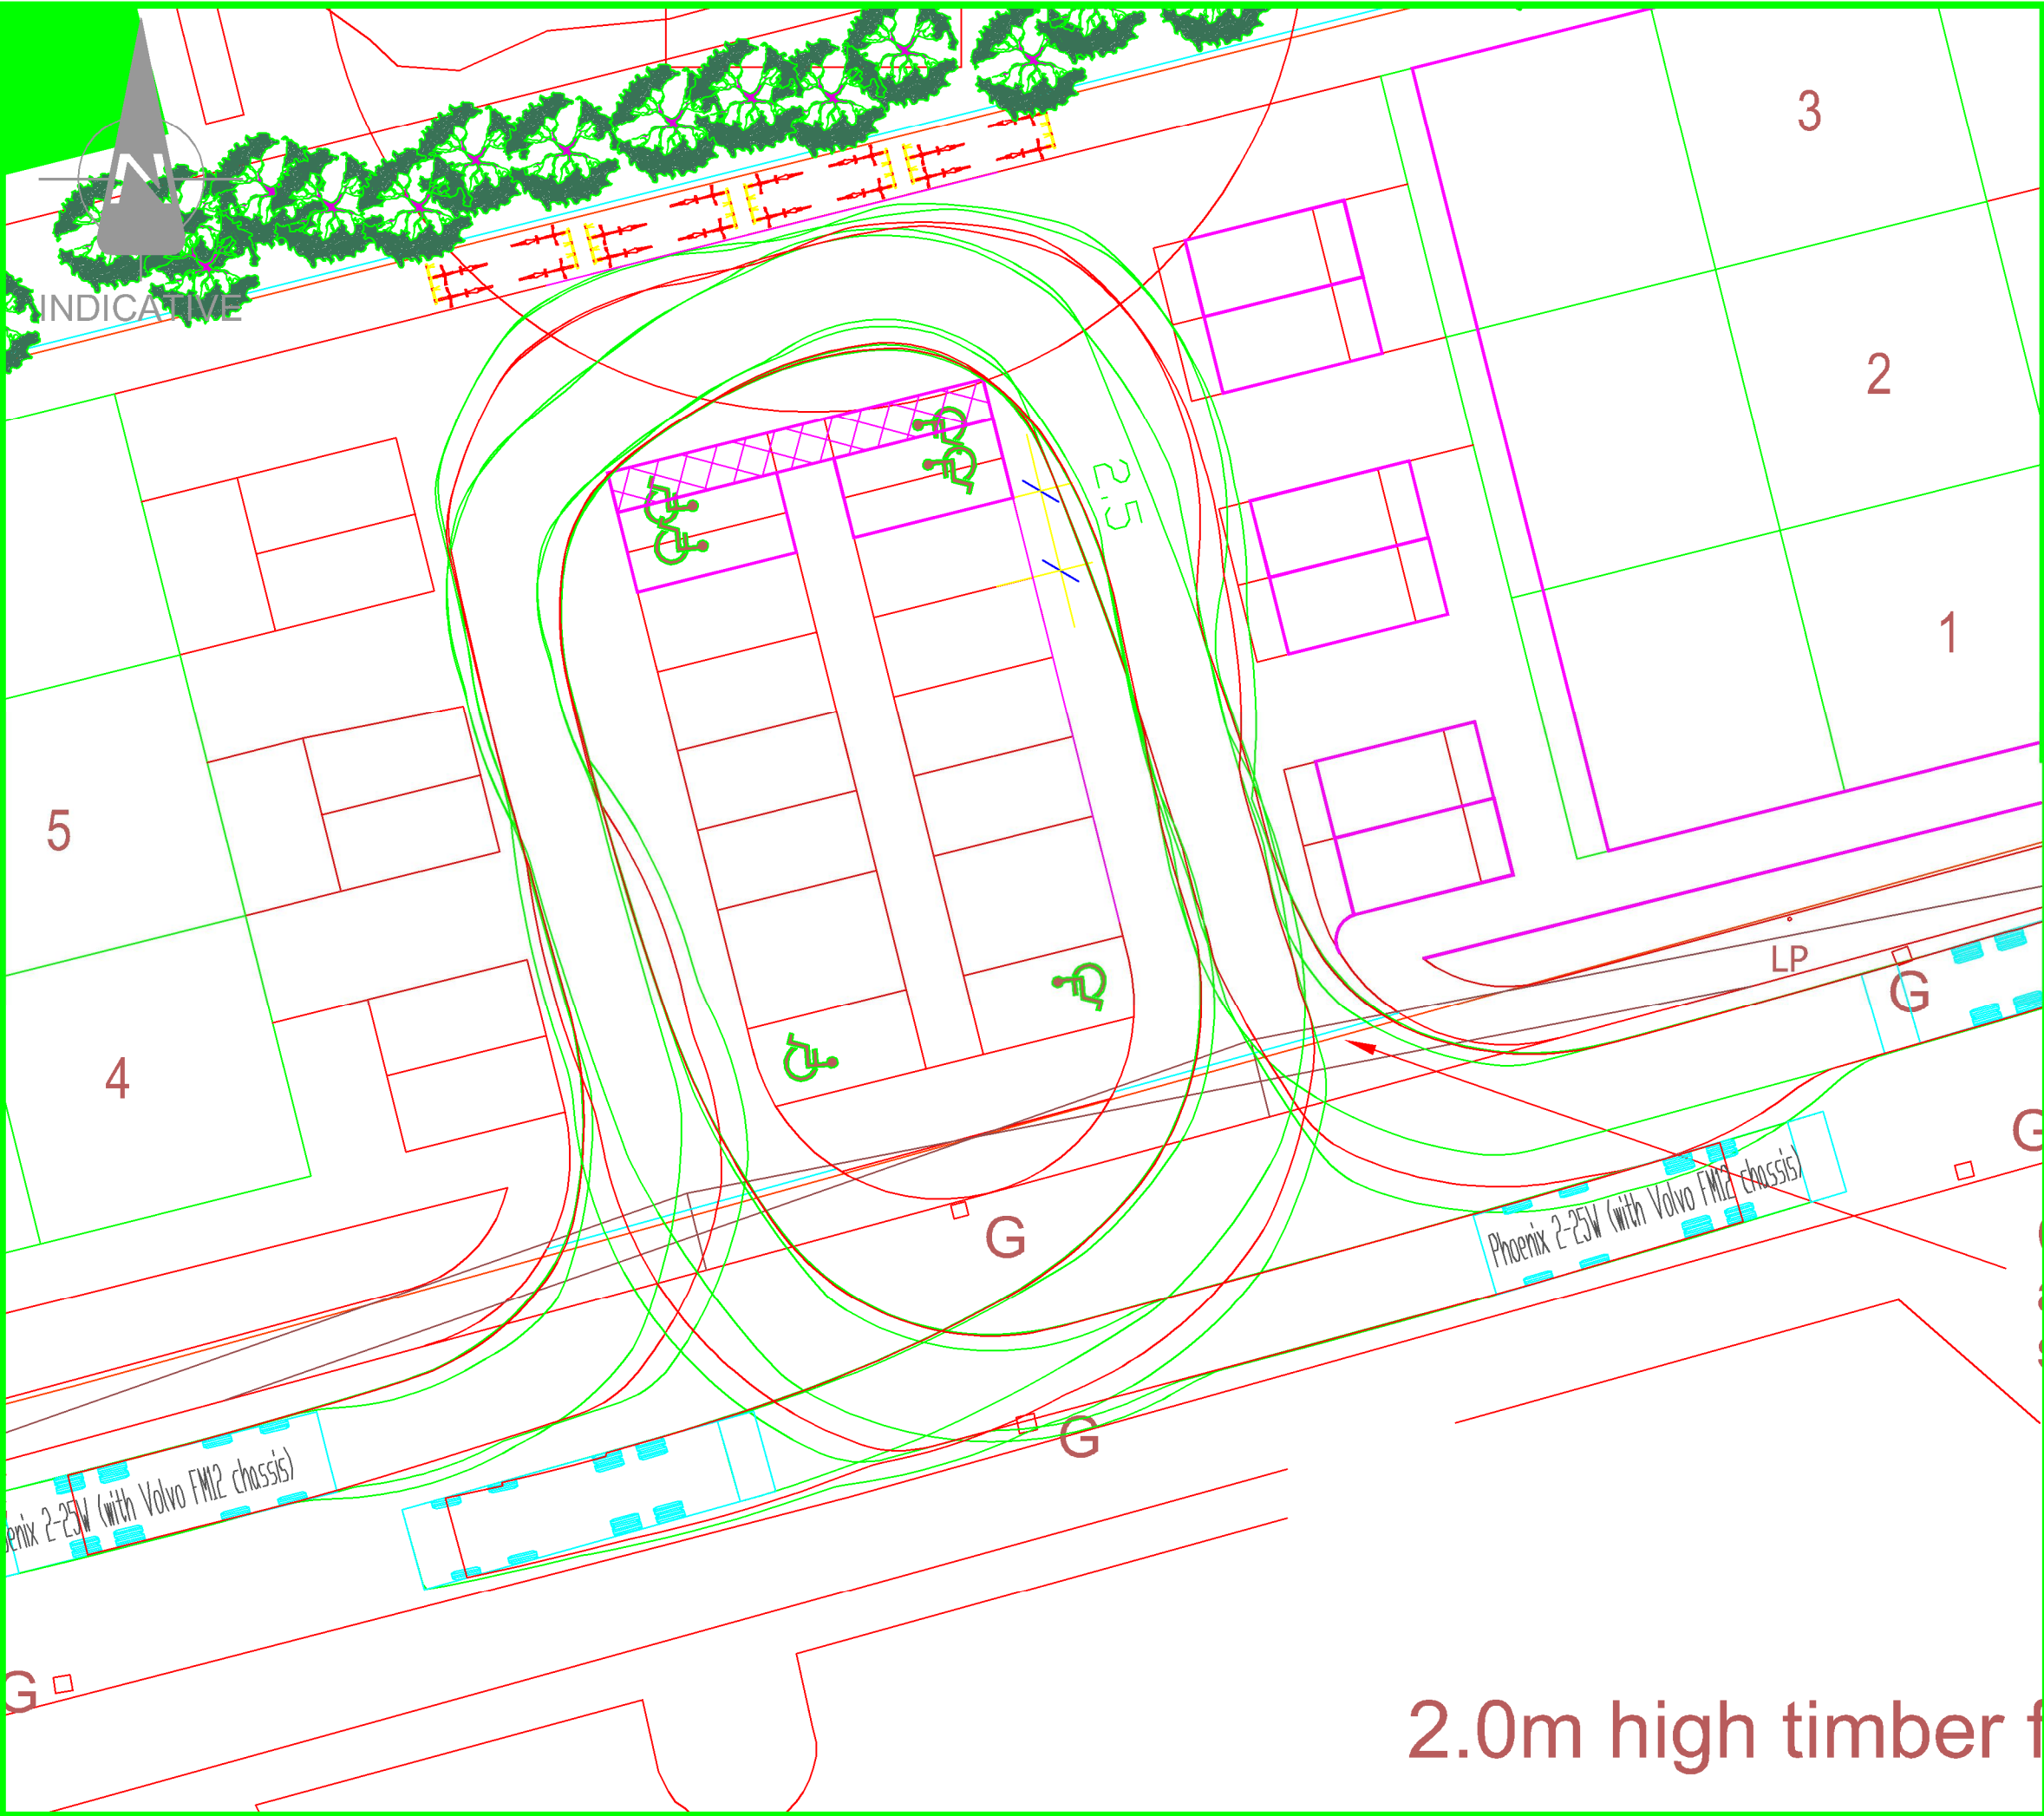


Phoenix 2-25W (with Volvo FM12 chassis)
Overall Length 11.125m
Overall Width 2.530m
Overall Body Height 3.205m
Min Body Ground Clearance 0.410m
Track Width 2.500m
Lock to lock time 4.00s
Kerb to Kerb Turning Radius 9.250m

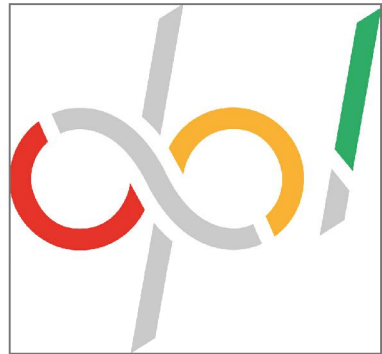

Tel : 01924 684 000 Email : info@devplanning.co.uk
http://www.devplanning.co.uk

CLIENT:	GRATTONOAKES LTD		
PROJECT:	COMMERCIAL DEVELOPMENT WYNNSTAY PARK RUABON WREXHAM		
TITLE:	SWEEP PATH ANALYSIS REFUSE VEHICLE (11.125M 4-AXLE)		
SCALE @ A3:	NTS	APPROVED: DRS	DATE: 11/03/2024
PROJECT No:	2024360	DRAWING No: DPL SK003	REV: -
© Development Planning Limited			