


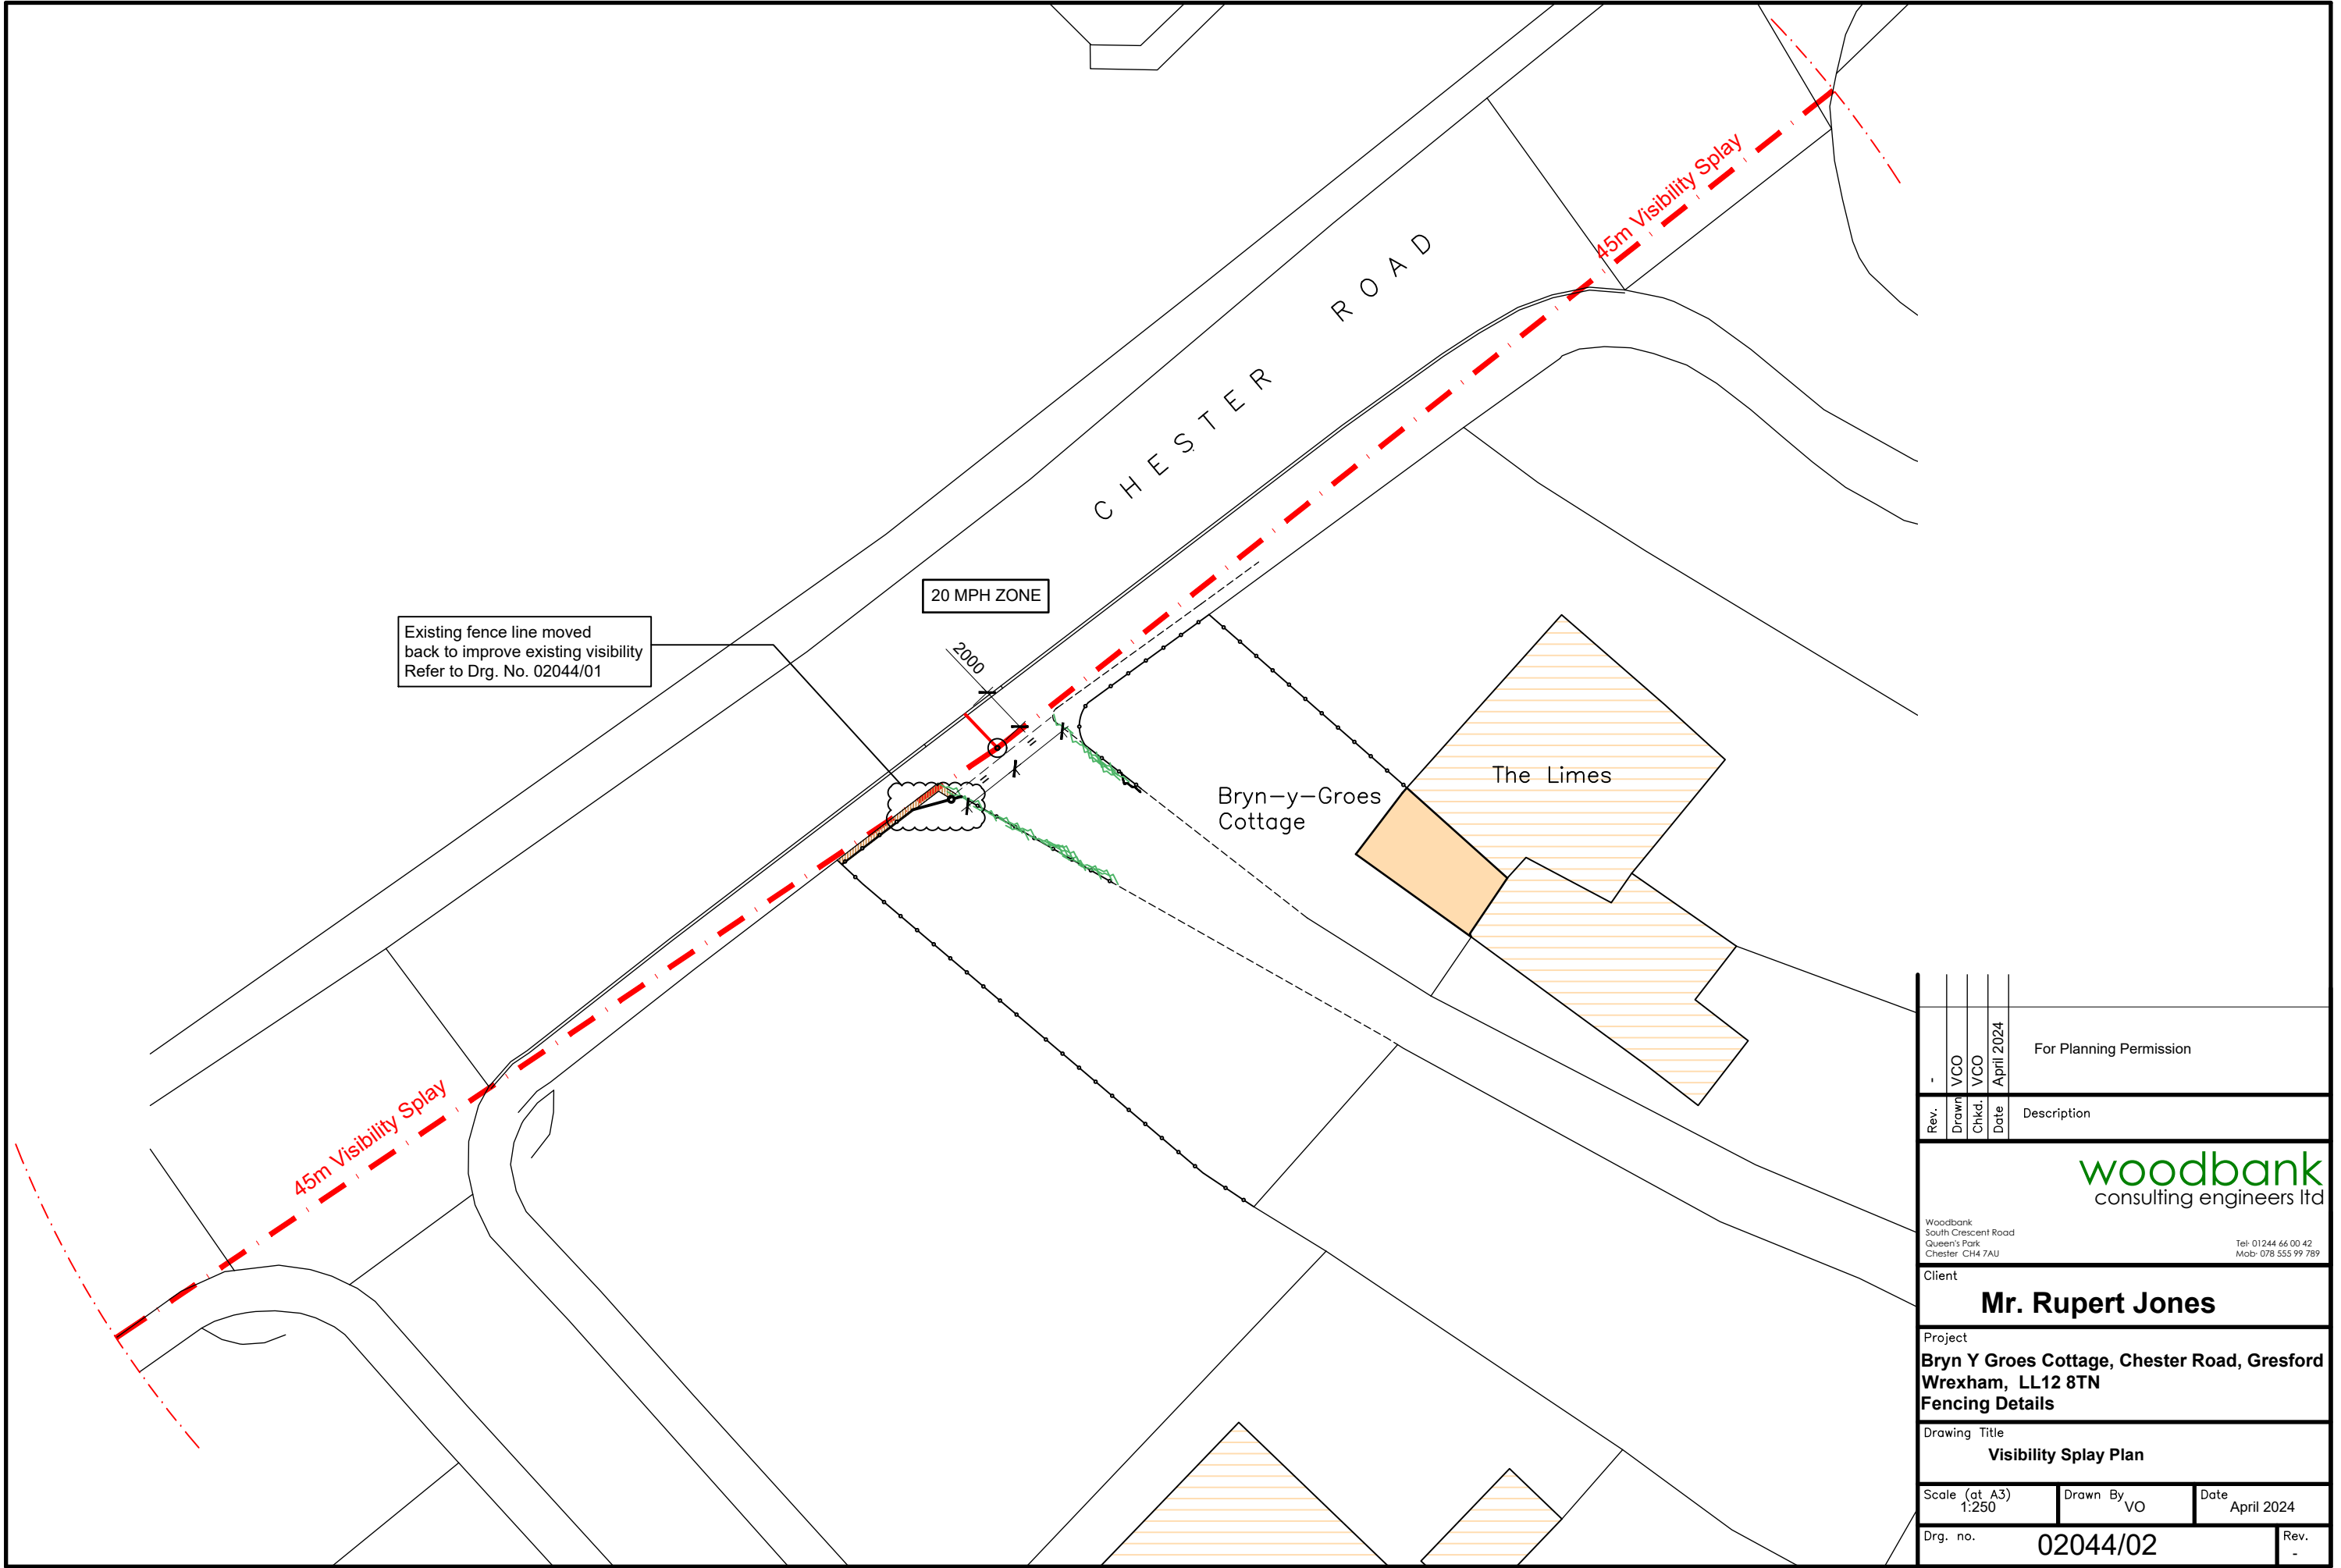

Existing fence line moved
back to improve existing visibility
Refer to Drg. No. 02044/01

20 MPH ZONE


2000

Bryn-y-Groes
Cottage

The Limes

45m Visibility Splay

45m Visibility Splay

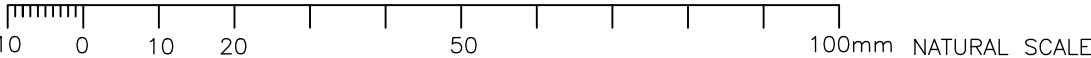

Rev.	Drawn	Chkd.	Date	Description
	VCO	VCO	April 2024	For Planning Permission
Woodbank South Crescent Road Queen's Park Chester CH4 7AU Tel: 01244 66 00 42 Mob: 078 555 99 789				
Client Mr. Rupert Jones				
Project Bryn Y Groes Cottage, Chester Road, Gresford Wrexham, LL12 8TN Fencing Details				
Drawing Title Visibility Splay Plan				
Scale (at A3) 1:250		Drawn By VO		Date April 2024
Drg. no. 02044/02			Rev. -	