



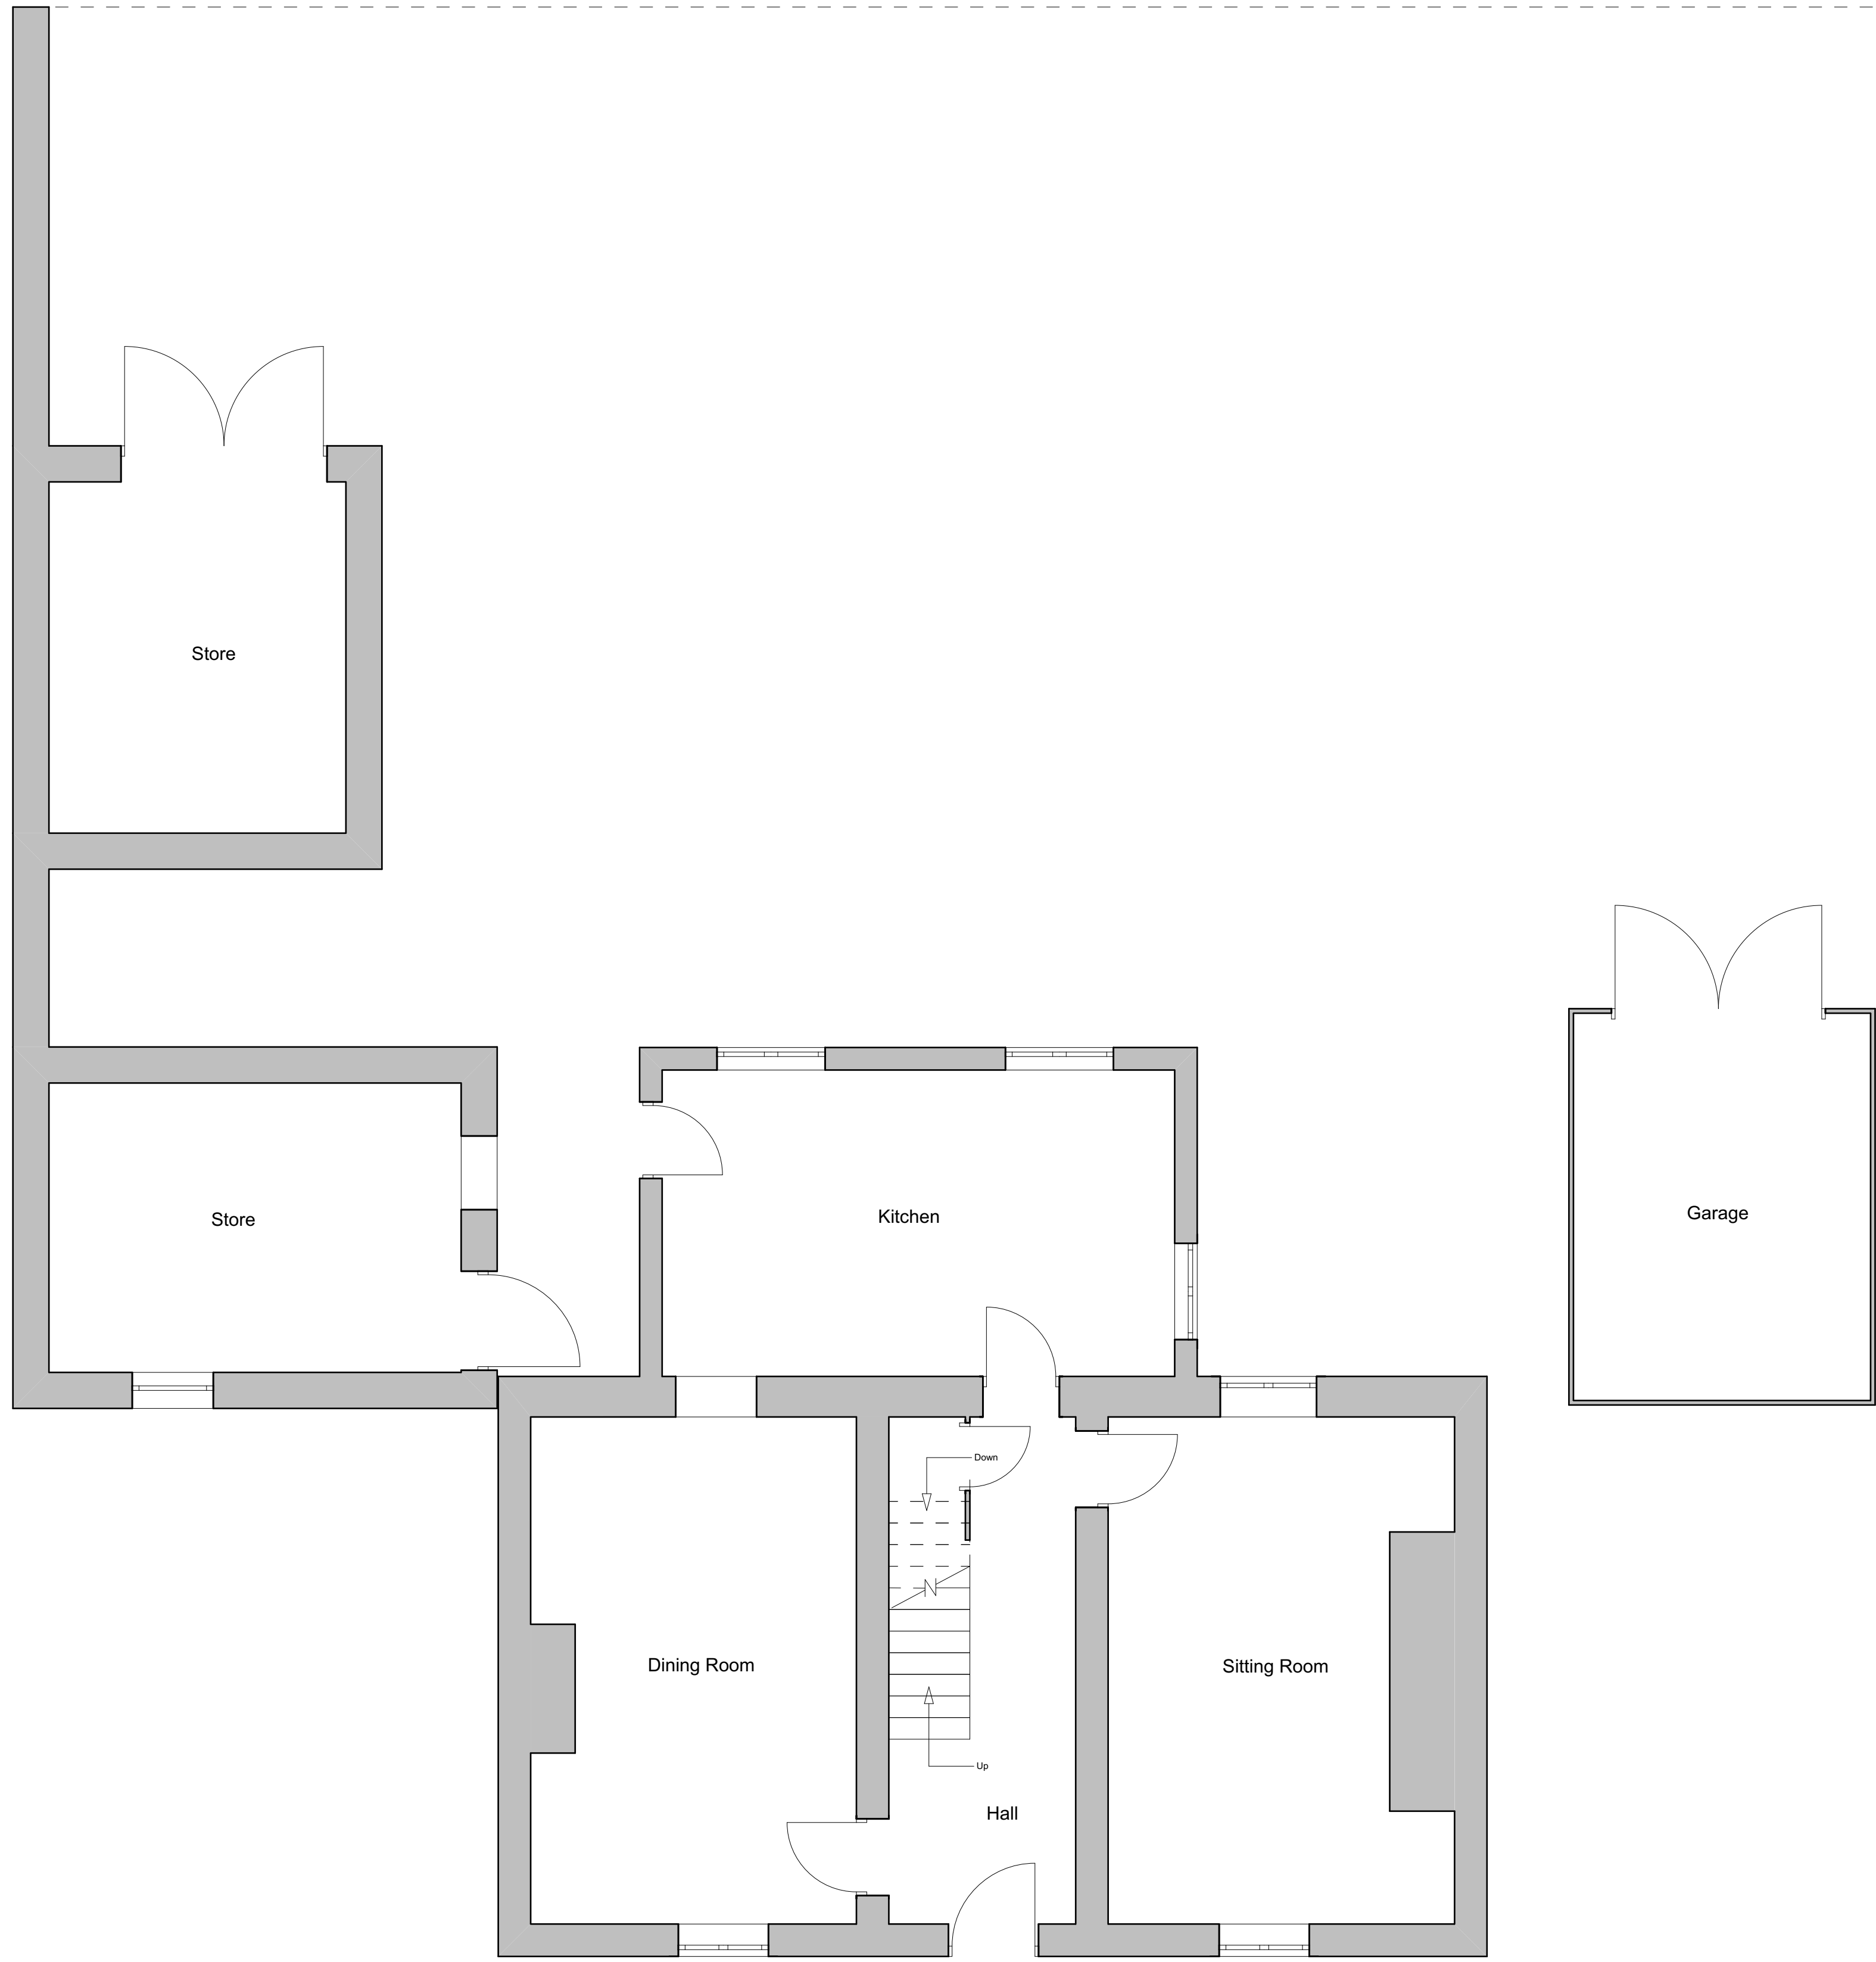

Ground Floor

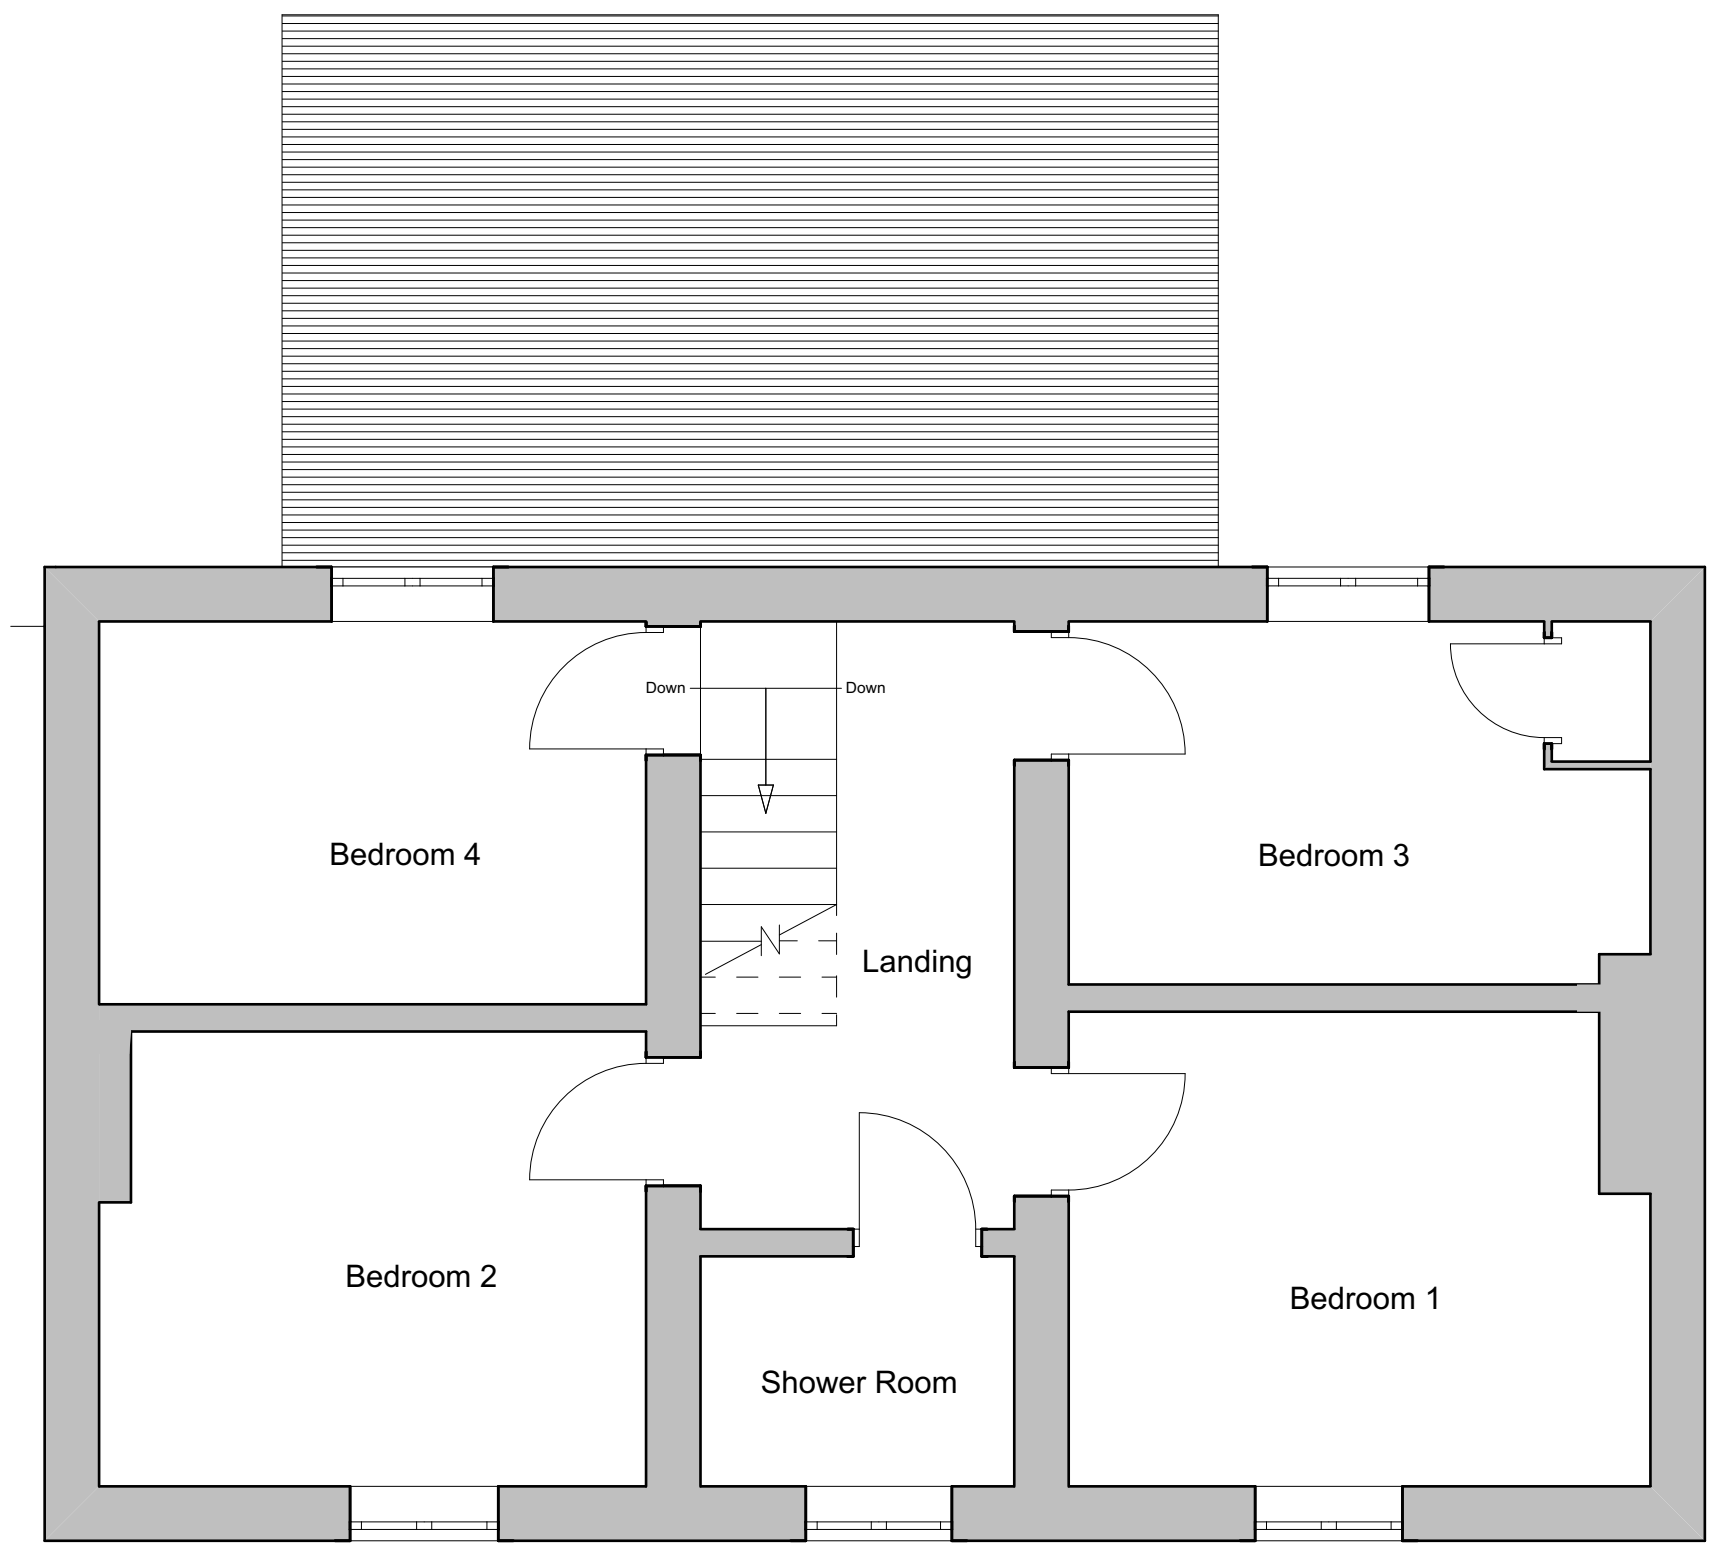

First Floor

1:50

1. Do not scale this drawing
2. All dimensions to be checked on site by the contractor before any work commences
3. Any indication of services is approximate only and full investigation should be carried out on site prior to commencing any work
4. It is the responsibility of the contractor to comply with building regulations whether or not wholly depicted in this drawing
5. To be read in conjunction with ant specialist Structural, Geotechnical or Mechanical design by others

Shrewsbury Architectural

1 Woodfield Avenue, Shrewsbury, SY3 8HT
(0) 17432 660769
alex@shrewsburyarchitectural.co.uk
www.shrewsburyarchitectural.co.uk

Client	Shane Brennan
Project	Ty Mawr Farmhouse
Drawing	Existing Plans
Scale	1:50 @ A1
Date	01.07.23
Drawn by:	Alex Long
Ref:	SB.01
No.	01