


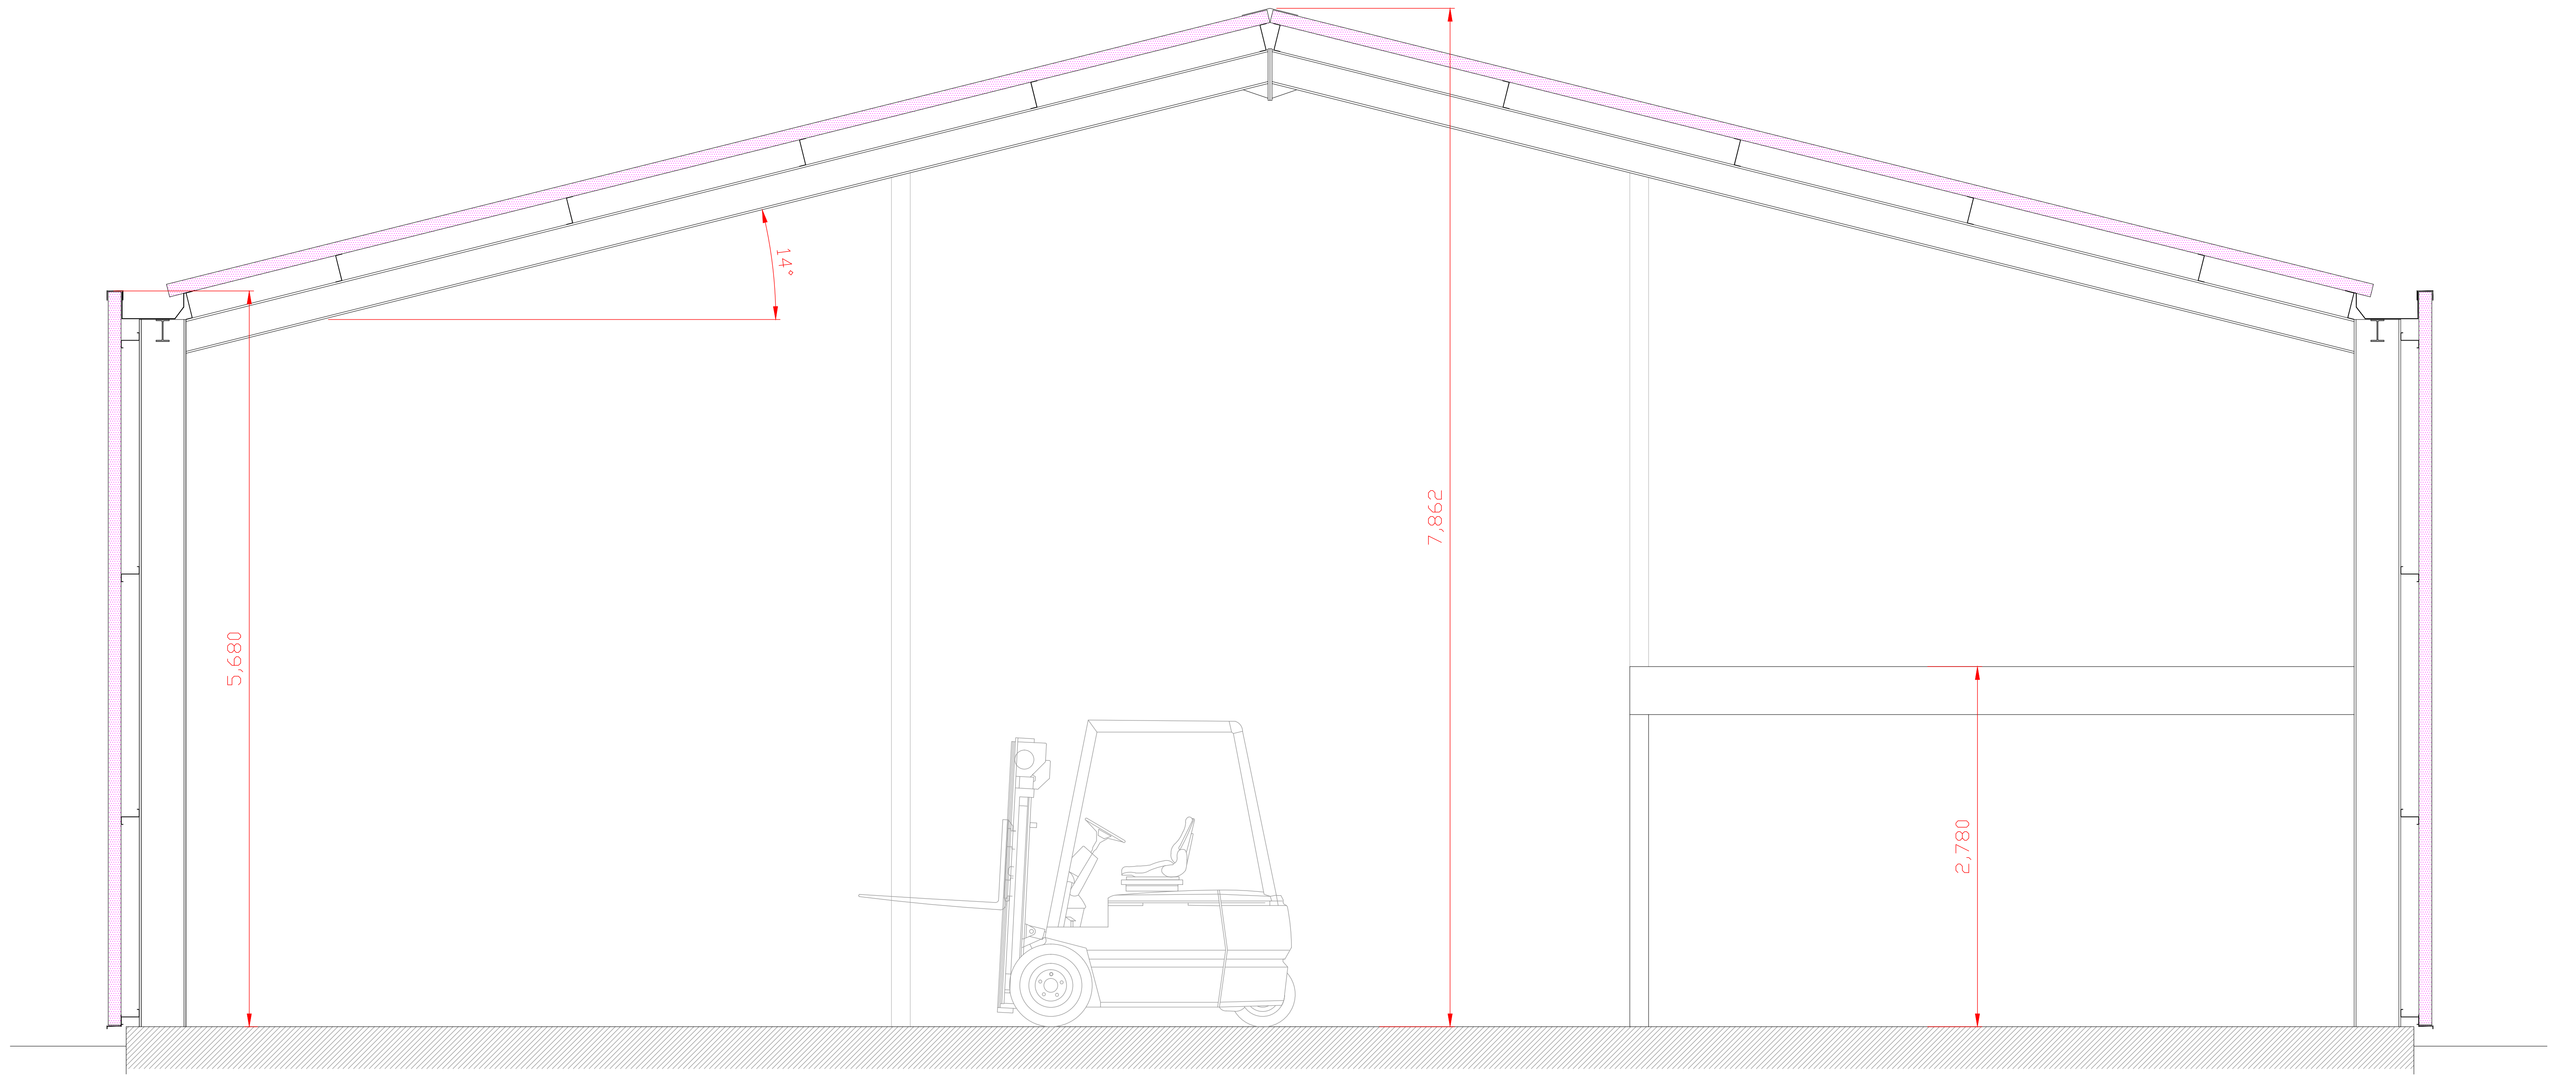

Section A-A

1:25

 CULLIS-ARCHITECTURAL-DESIGN 25 Sunningdale Close Wrexham North Wales LL13 9QU T 01978 264376 M 07791 480768 E ajones540@btinternet.com	Client: Mr. M. Speed.	
	Drawing Title: Existing Section.	
	Job Title: Proposed Extension to Unit 5, Miners Park Road, Llay Ind Est.	
	Date: Oct 2023	Scale: 1:25 at A1
Drawn: ajones540@btinternet.com		Check: PD274/03