


- Legend**
- National Grid Property Holdings Ltd Boundary
 - Wales & West Utilities Boundaries
 - Current Structures
 - Fenceline

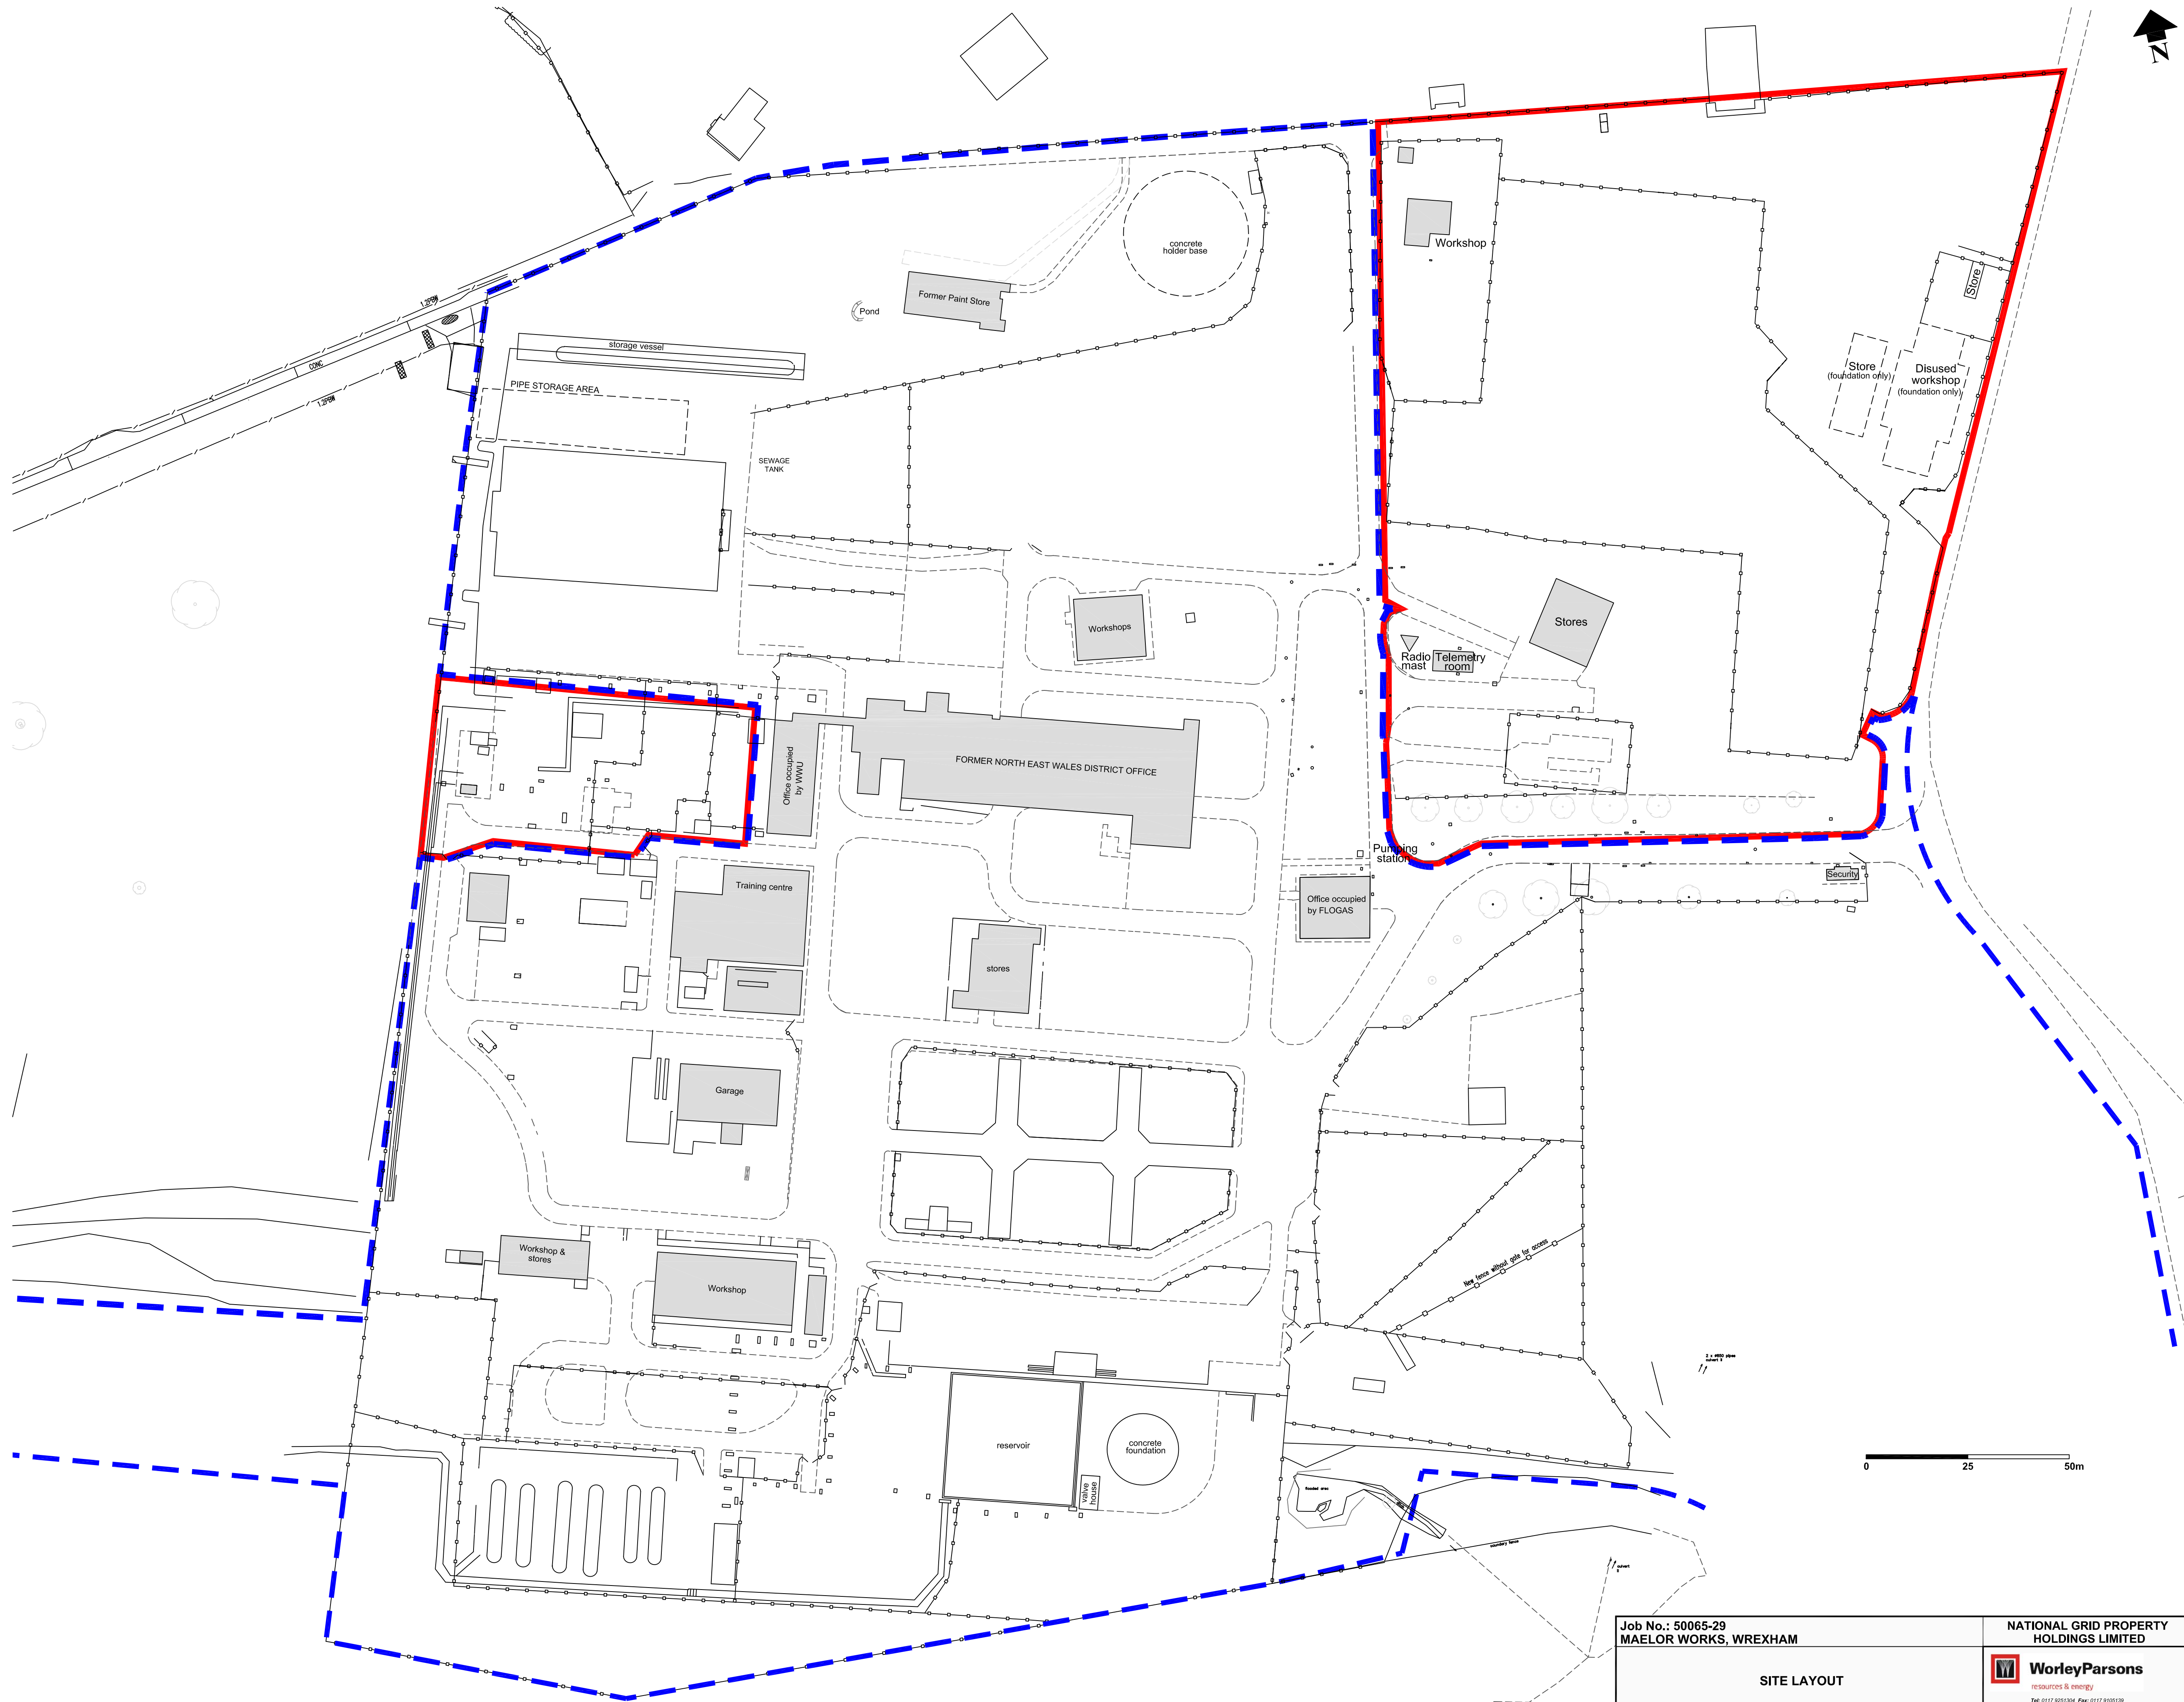

References (General):
Original baseplan: Walker Ladd Surveys Ltd., dwg ref. 108/6948/1, August 1995
Baseplan update: Anthony Brookes Surveys Ltd., dwg ref. 149/6395/1, August 2011

Job No.: 50065-29 MAELOR WORKS, WREXHAM								NATIONAL GRID PROPERTY HOLDINGS LIMITED		
SITE LAYOUT								 WorleyParsons resources & energy Tel: 0117 9251204 Fax: 0117 9105139 Web: www.worleyparsons.com		
DRAWN BY WM	STATUS DRAFT	PASSED	ORIGINAL A1	DATE SEP 2011	SCALE 1:750	ISSUING OFFICE BRISTOL	DRAWING NUMBER	FIGURE 2		REV