

Notes

1. Do not scale from this drawing on print or electronically. Work from figured dimensions only.
2. No deviation from the details on this drawing is allowed without CampbellReith's prior permission in writing.
3. Read this drawing with all Architect's, Service Engineer's and CampbellReith's relevant details, specifications and drawings.
4. All work is to be done in accordance with the relevant specifications issued by CampbellReith, British Standard Codes of Practice, Statutory Requirements and the Contract Documents.

P: Preliminary Evolving drawings for approvals, tenders, billings etc.

C: Contractural Drawings authorized and approved for stage completion i.e. Stage-Tender or Stage 5-Construction .

6. Drawing status:

Work in progress

S0 - Initial status

Shared (Non-contractual)

S1 - Suitable for coordination, **S2** - Suitable for information, **S3** - Suitable for review and comment, **S4** - Suitable for stage approval.

Published (For contractors purposes

A1, An etc - Authorised and accepted ('n' relates to work stages)

B1, Bn etc - Partial sign-off (with comments)

CR - As constructed record document (Final Construction ONLY. Any deviations to that which is on site is not the liability of CampbellReith)

7. Work Stages

2 - Concept, 3 - Definition, 4 - Design, 5 - Build & commission, 6 - Handover

8. Only drawings with revision Cn and status A5 to be used for Construction

9. Utilities

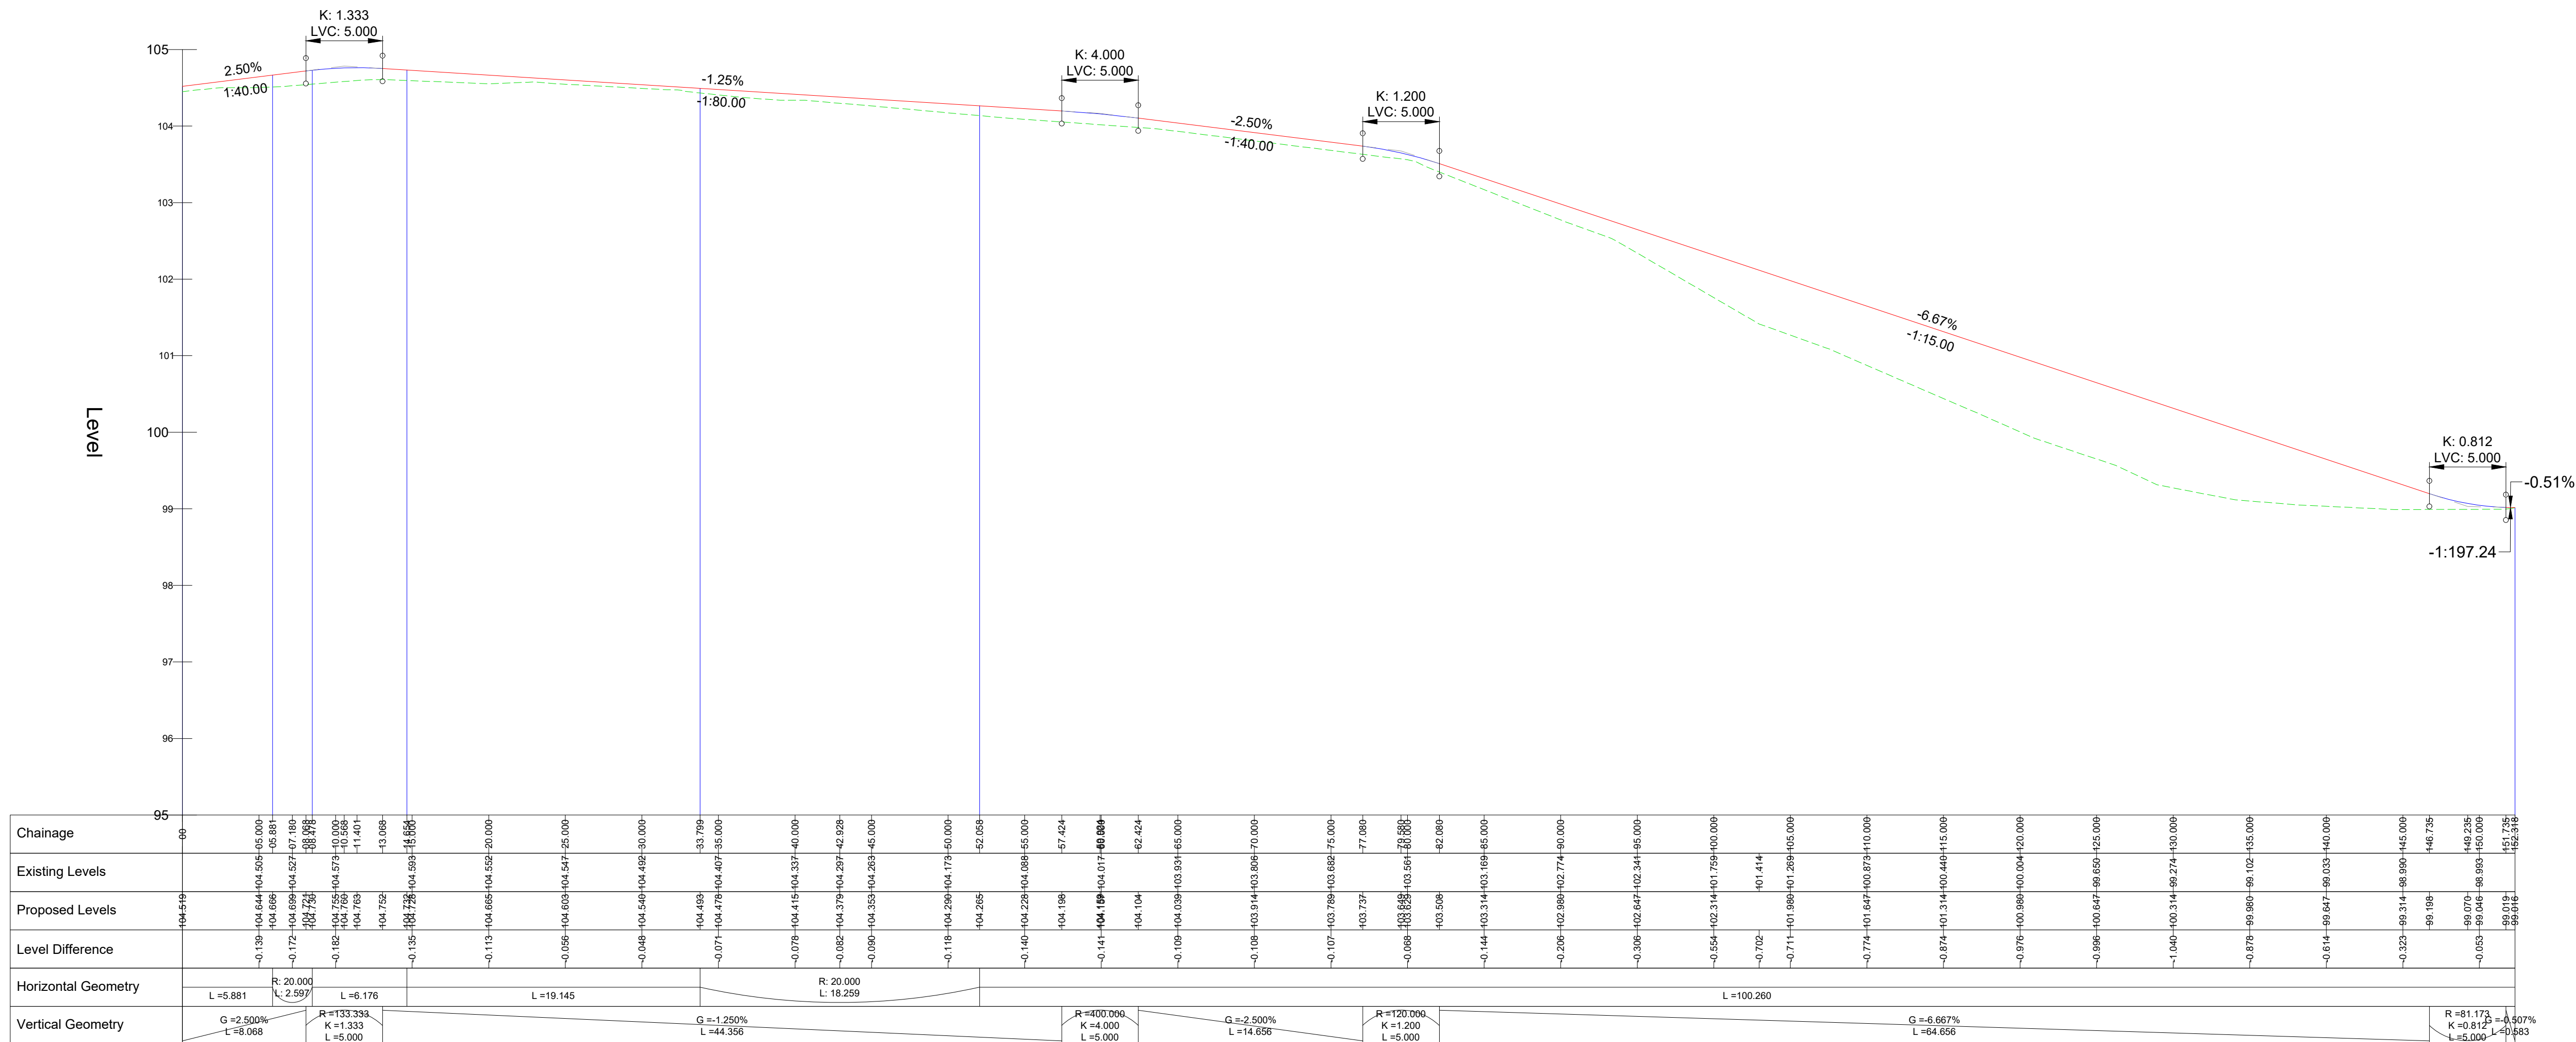
The positions of Statutory Undertakers mains & services shown on this drawing have been based on information extracted from records obtained from various Utilities Companies. These must be regarded as approximate only. The accuracy or completeness of the information or the location of such apparatus shown on this drawing is not guaranteed. No warranty is hereby implied regarding the accuracy of the gradient thereof. The Contractor must make his own enquiries of the Utilities Companies and Public Authorities and satisfy himself as to the exact position of services and depth, sizes, gradient thereof. In the interests of safety, the approximate position of underground cables should be obtained by use of electronic cable locators and this position confirmed by careful trial-holing using hand-dug methods.

10. All existing survey information shown or referred to is based upon a topographical survey prepared by MB Surveying 4D, dated March 2023 as supplied to Campbell Reith - no warranty to the accuracy of the information is given or implied.

Key:

Existing Carriageway Profile

Centreline Straight Element

 Centrelines Arc Element

PROPOSED CENTRELINE - LONGSECTION
SCALE: H 1:250,V 1:50. DATUM: 95.000

P1	Issued for Information	14/09/23	IC
Rev	Description	Date	By

CampbellReith
consulting engineers

London	020 7340 1700			Manchester	0161 819 3060
Surrey	01737 784 500			Birmingham	01675 467 484
Bristol	0117 916 1066			Dubai	00 971 4345 7088
www.campbellreith.com					

Job Title

Gwersyllt, Wrexham

Client **J10 Planning**

Highway Longsection

Drawn by	Date made	Scale @ A1	Checked by	Suitability	CR Project
IC	31/08/23	As stated	LM	S2	14009

Project No.	Originator	Volume	Lvl/Loc	Type	Role	Number	Rev
14009	CRH	ZZ	XX	DR	C	5800	P1