


The content of this drawing is subject to the provisions of the Copyright Act, 1908.
Work to figured dimensions only.
Site dimensions are to be checked before work is started.
The responsibility whatsoever between any information contained on this drawing and any other document or drawing must be drawn to the attention of the Architect by the Contractor before the work is executed.
IF IN DOUBT ASK IMMEDIATELY.

NOTES:

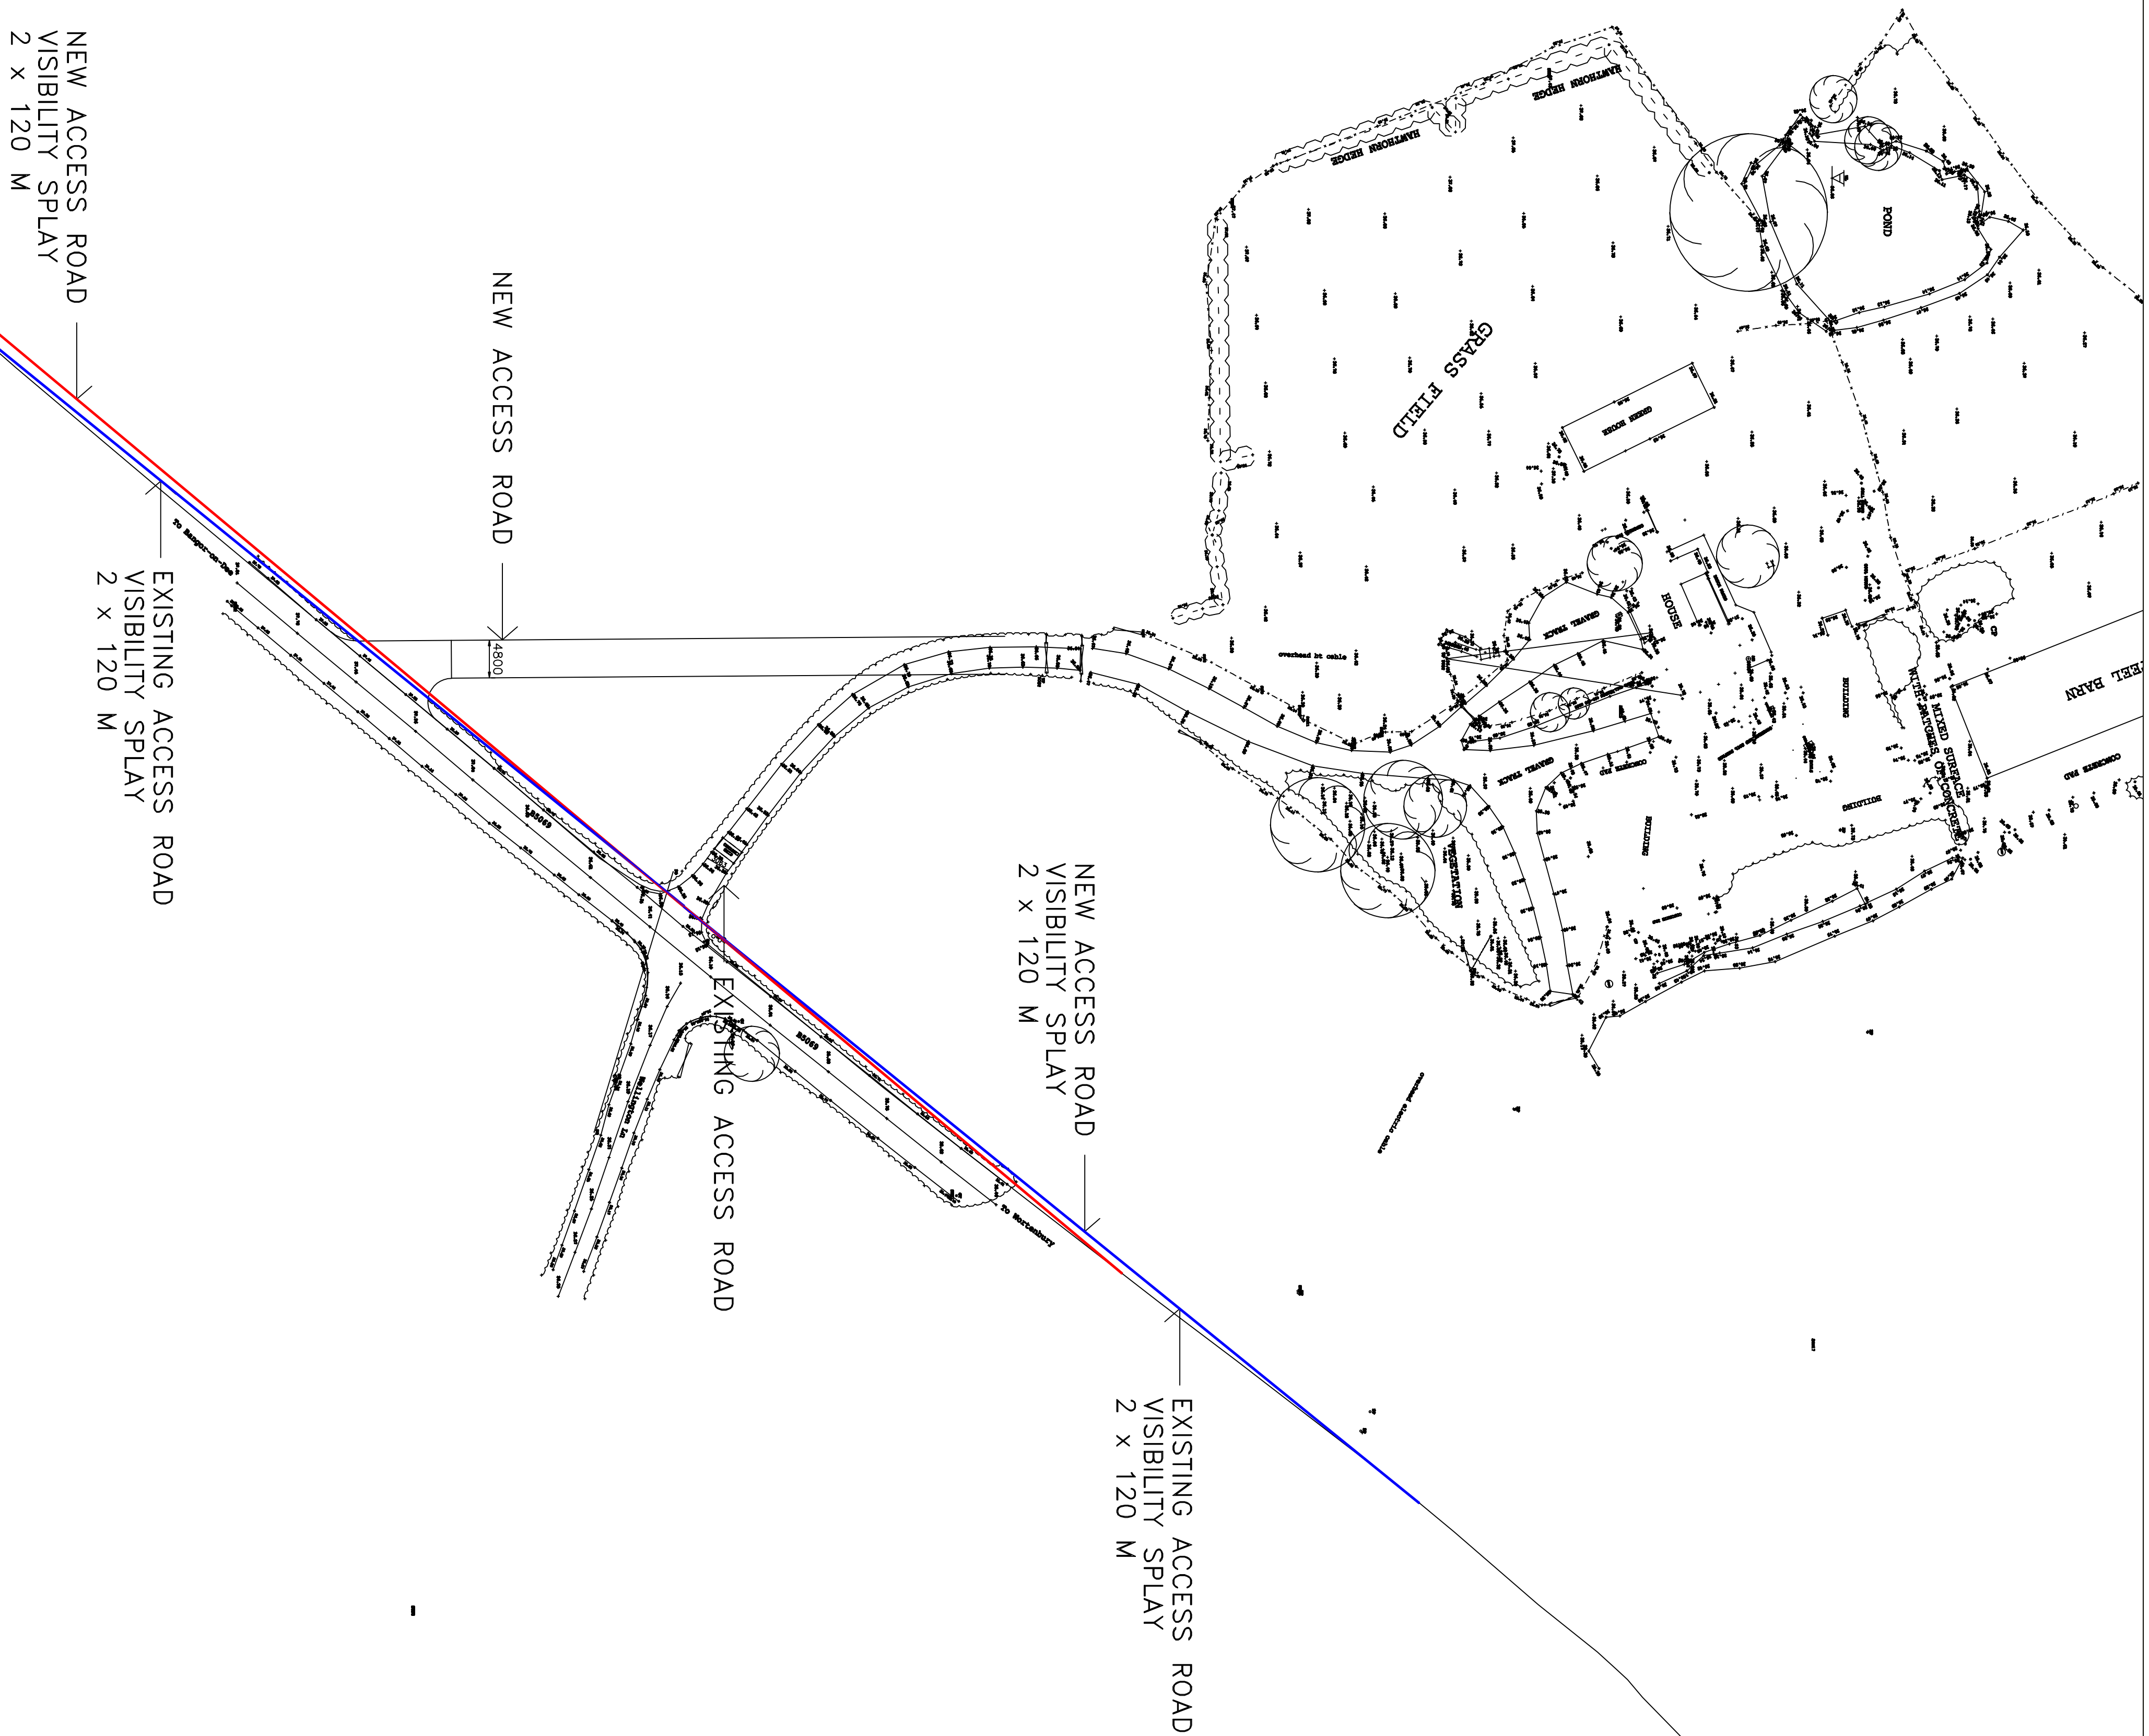

DESCRIPTION	DATE	REV
-------------	------	-----



Applyby, Bretton Lane, Bretton, Chester, CH4 0DX.
TELEPHONE : 07786 328972
E MAIL : info@porchitectureanddesign.co.uk

CLIENT
BROUGHTON HALL ESTATES
LIMITED

JOB TITLE GORSE FARM, WORTHENBURY.

DRAWING TITLE
VISIBILITY SPLAYS

DATE:	OCT 23	DRAWN BY:	IP
-------	--------	-----------	----

SCALE: 1:500

JOB NO.	DRAWING NUMBER	REV
---------	----------------	-----

F1/05	77
-------	----