


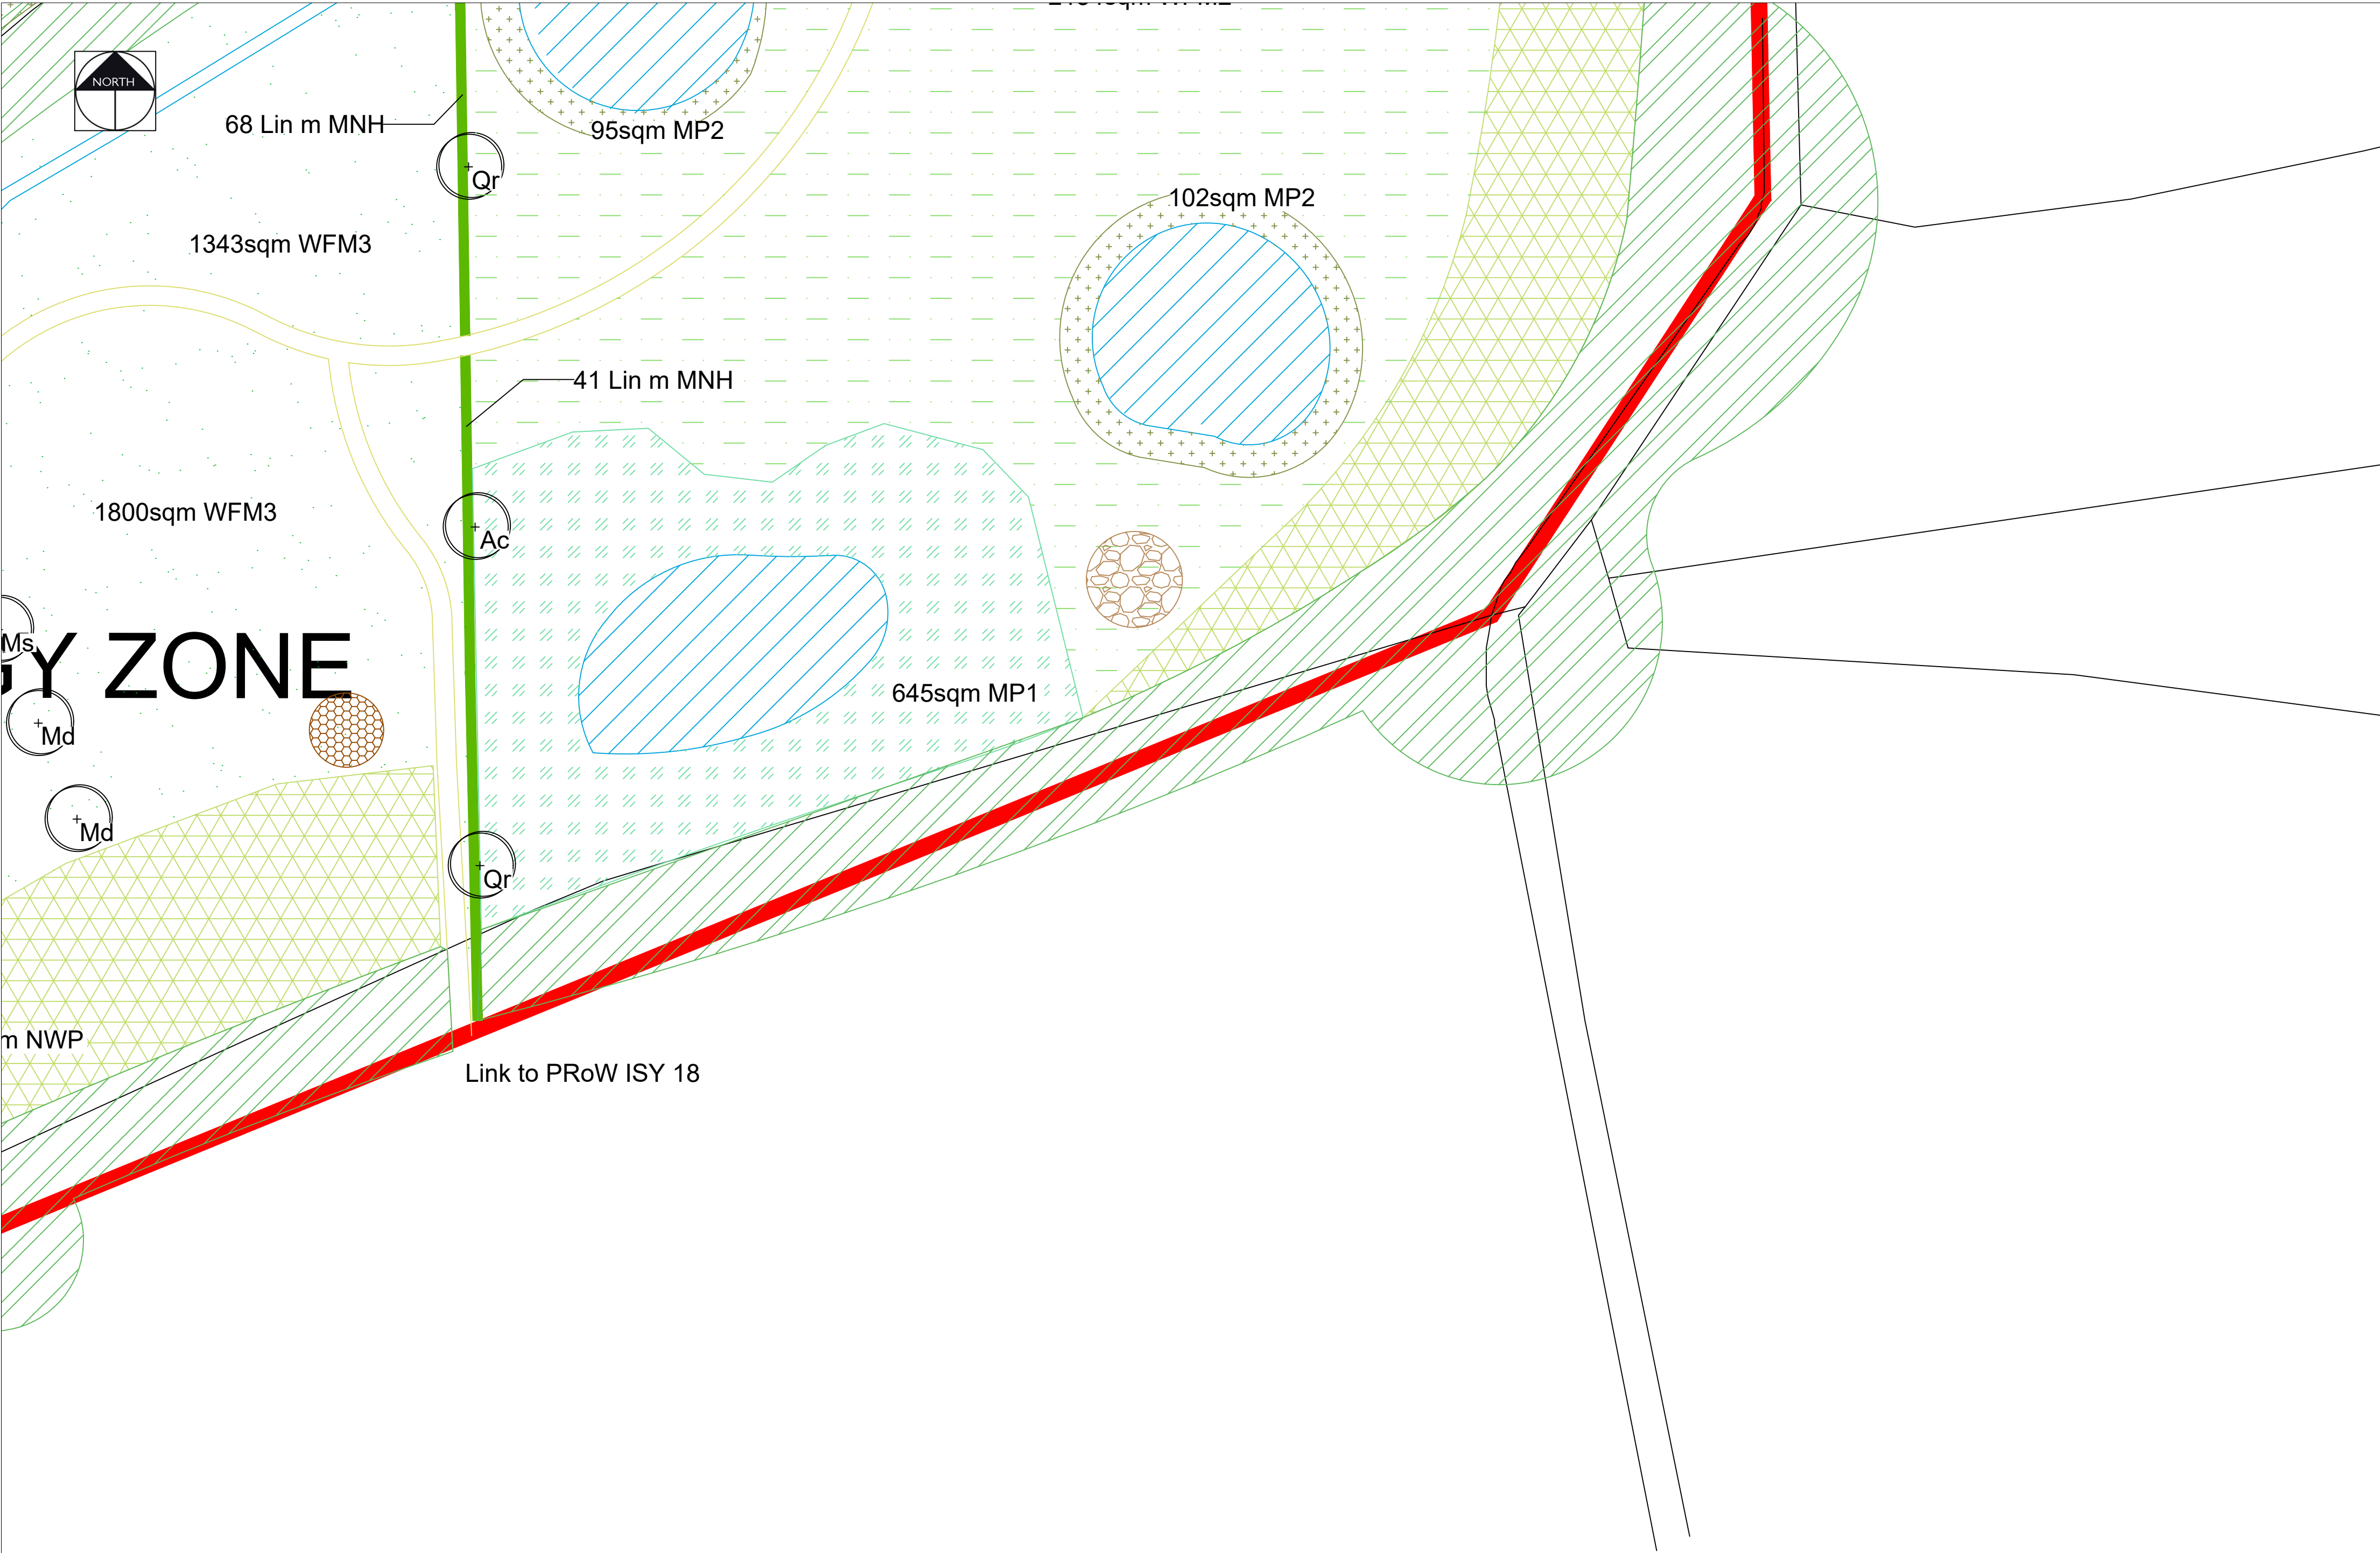

- KEY
- EXISTING VEGETATION - DENSE SCRUB
Please refer to the ecology report for details on species
- EXISTING VEGETATION - WOODLAND
Please refer to the ecology report for details on species
- EXISTING GRASSLAND
Areas of grassland to be retained. Please refer to the ecology report for details
- EXISTING PONDS
Ponds to be retained
- PROPOSED PONDS
Refer to Ecology Report for further details
- MARSHY WET GRASSLAND
Refer to planting schedule for species and quantities and Ecology Report
- WILDFLOWER GRASSLAND
Refer to planting schedule for details on species and quantities
- TALL TUSOCKY GRASSLAND
Refer to planting schedule for details on species and quantities
- MIXED NATIVE HEDGEROW
Refer to planting schedule for details on species and quantities
- BUTTERFLY / BEETLE WILDFLOWER MOUND
South facing mound planted in a wildflower mix. Refer to planting schedule for details on species and quantities
- TREES
Refer to planting schedule for details on species and quantities
- WET DITCH
- PATH
Maintained short grassland path
- AMPHIBIAN AND REPTILE HIBERNACULA
Refer to Ecology Report for further information
- LOG PILE
- MARGINAL PLANTING
Refer to planting schedule for details and quantities
- DENSE SCRUB
Native whip planting. Refer to planting schedule for details and quantities
- PROPOSED SHRUB BED
Please refer to the planting schedule for further details on species, quantities and nursery grades

P1	30.01.24	Initial Issue	KLJ
Rev	Date	Description	Initials

pgla

landscape architects

PGLA Ltd
Landscape Architects
Station Hop Offices
815 Stockport Road
Manchester
M19 3BS

t: 0161 238 9138
e: info@pgla.co.uk
w: www.pgla.co.uk

Client

FIREM

Project

3A, KINGMOOR, WREXHAM

Description

ECOLOGY AREA PLANTING PLAN
SHEET 5

Status

FOR PLANNING

Scale

1:250@A1

Drawn

KLJ

Checked

PGG

Date

JAN 2024

Job number

WRE2206

Drawing number

PP02.05

Revision

P1

Original size 100mm @ A1