


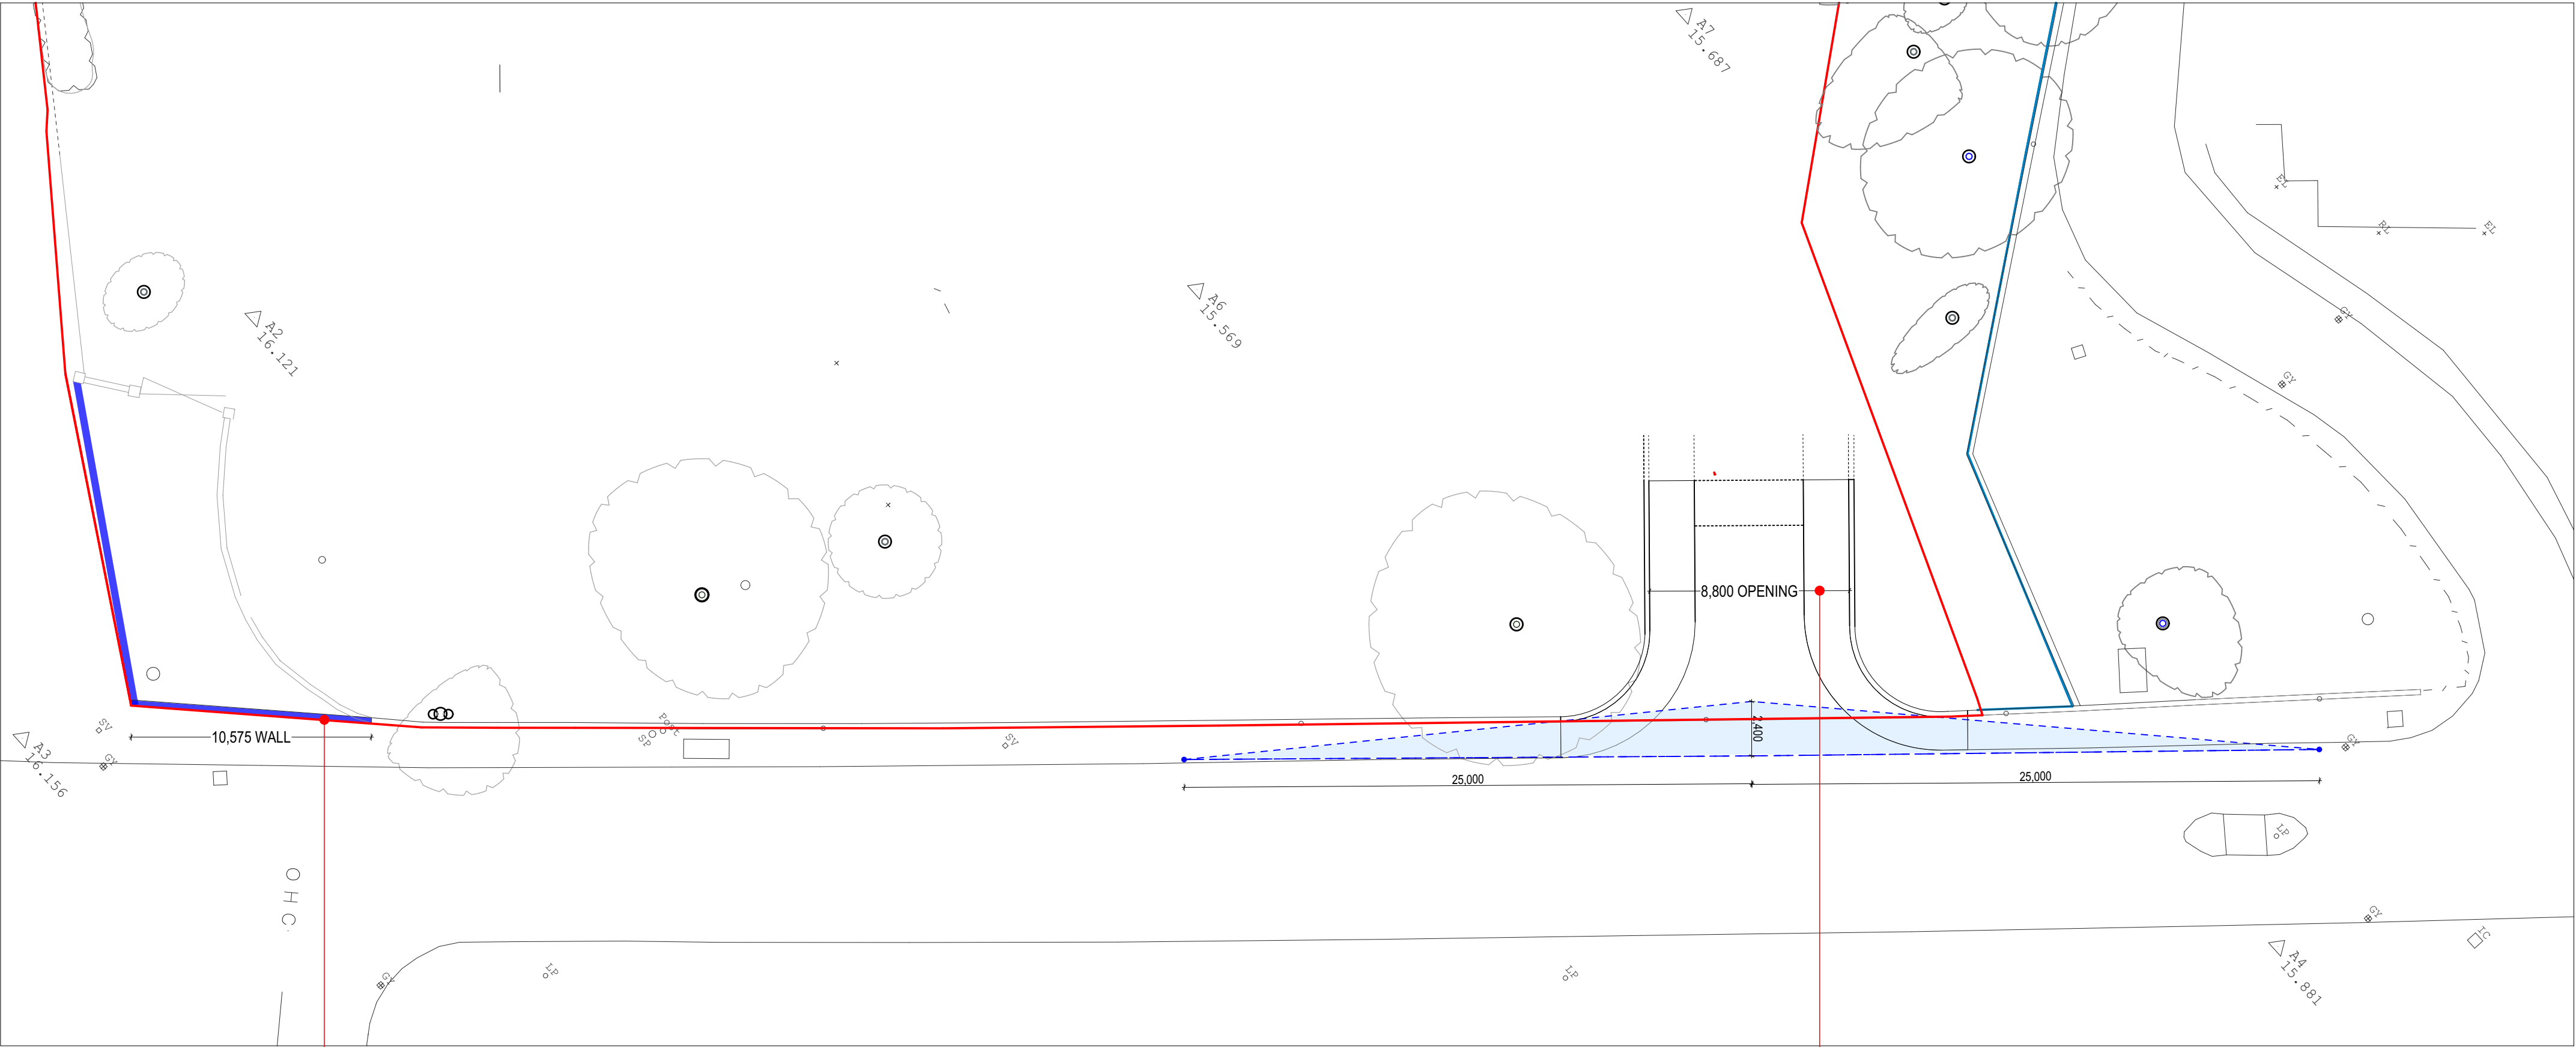

10,575MM LENGTH OF WALL -
BUILT USING BRICKS
RECLAIMED FROM EXISTING
WALL.
HEIGHT AND APPEARANCE
TO MATCH EXISTING BRICK
WALL

8,800MM WIDTH OF OPENING IN
EXISTING WALL.

a ADJUSTMENTS TO VISIBILITY SPLAY				
rev	comments	initials	date	

mdg

architects
interior designers
strategy planners
quantity surveyors
principal designers

Mersey Design Group Ltd
Cleveland House
41 Shaw Street
Liverpool L6 1HL

telephone: 0151 207 9431
facsimile: 0151 207 9447
e: info@mdg.design
w: www.mdg.design

client

project
Tyn Y Coed Chester Road Rossett WREXHAM LL12 0DE

content
FRONT WALL

scale	sheet	date	drawn by	checked
1:200	A2			
project number	drawing number	rev		
248-09	PL(00)06	A		
purpose of issue				

FINAL DESIGN / DETAILS
SUBJECT TO RESERVED
MATTERS APPLICATION