


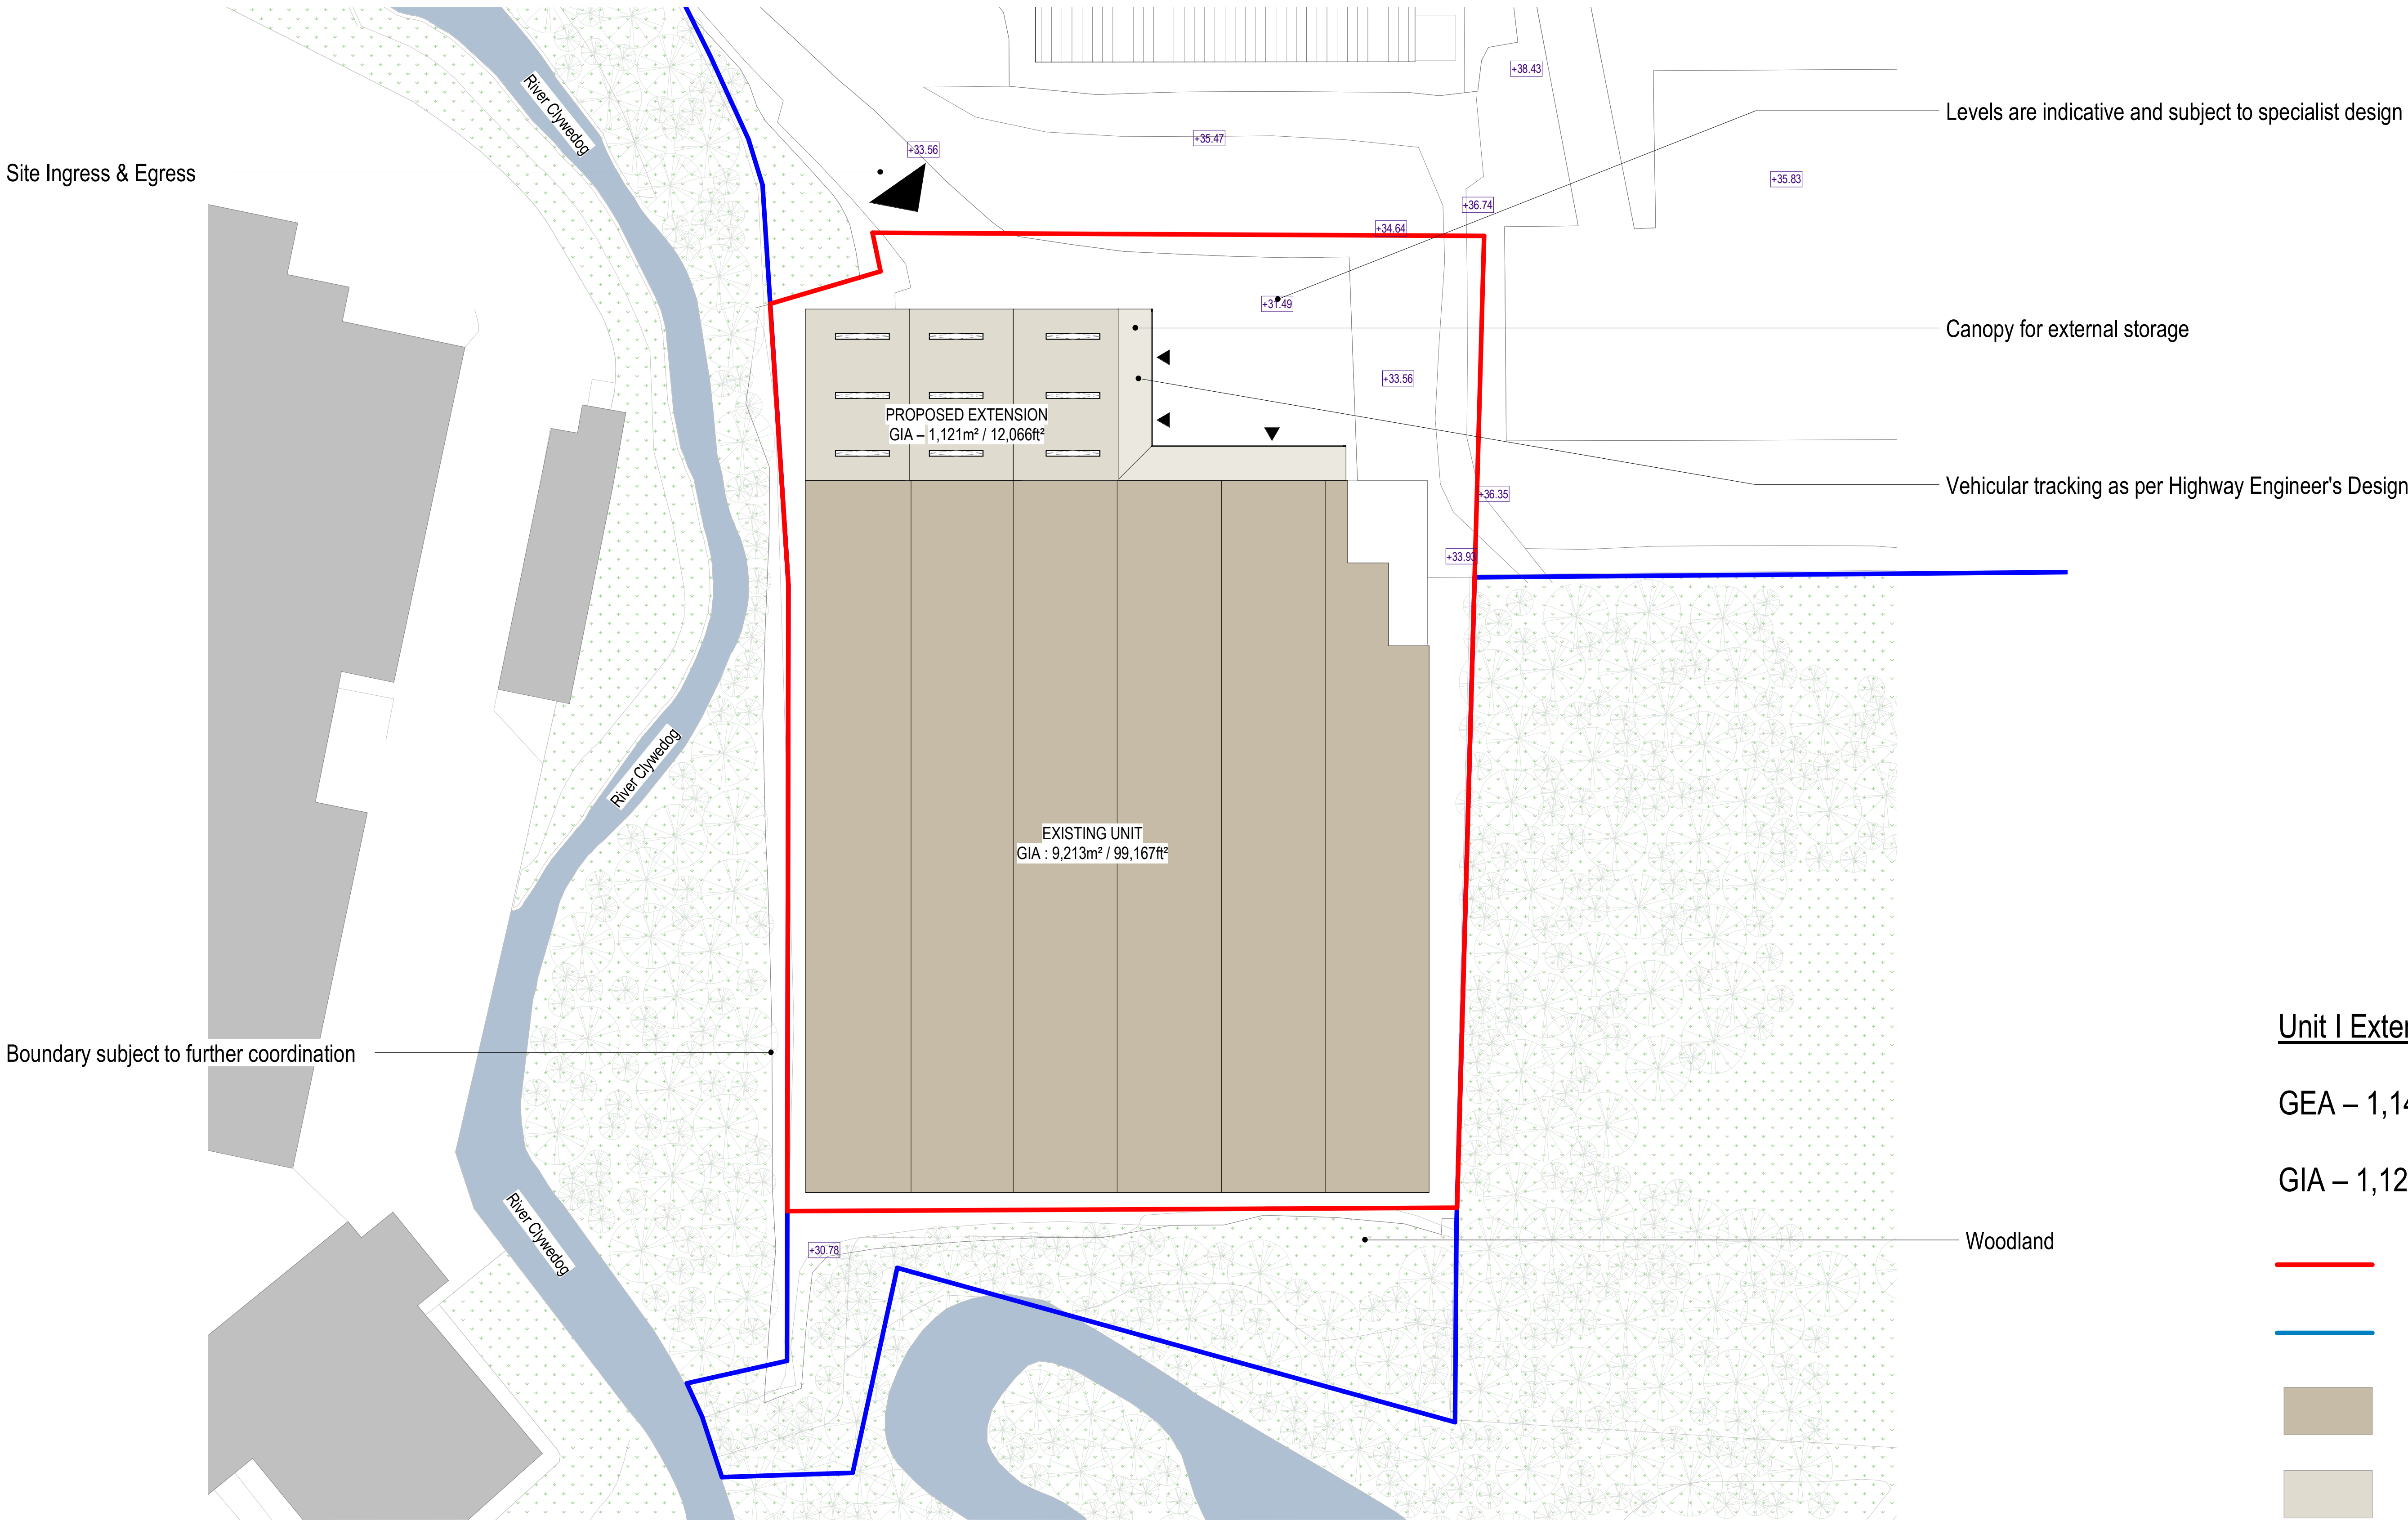

Unit I Extension

GEA – 1,149m² / 12,368ft²

GIA – 1,121m² / 12,066ft²


Application Boundary

Site Boundary

Existing Unit

Proposed Extension

1 Proposed Site Plan (Unit I Extension)
1 : 500

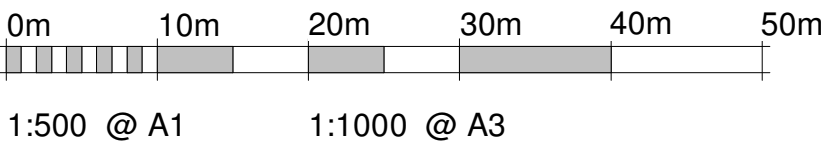

Rev		Date	Version Description		Dm	Chk	</	
-----	--	------	---------------------	--	----	-----	--	--	----	--