
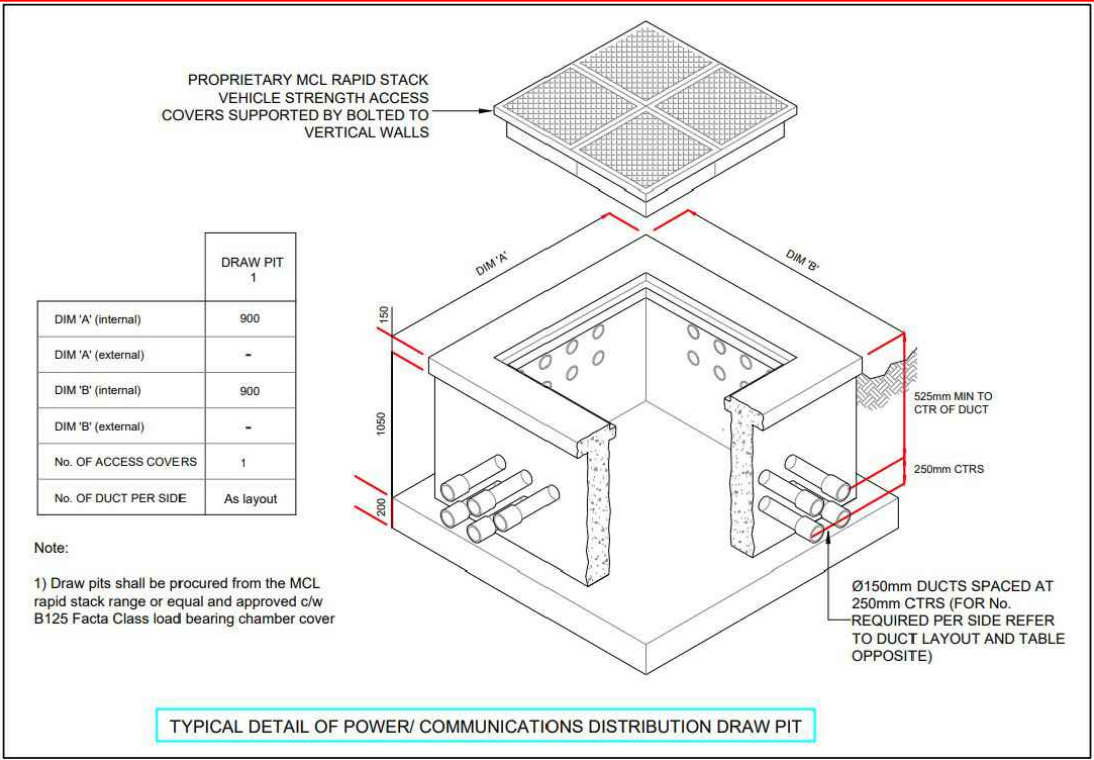
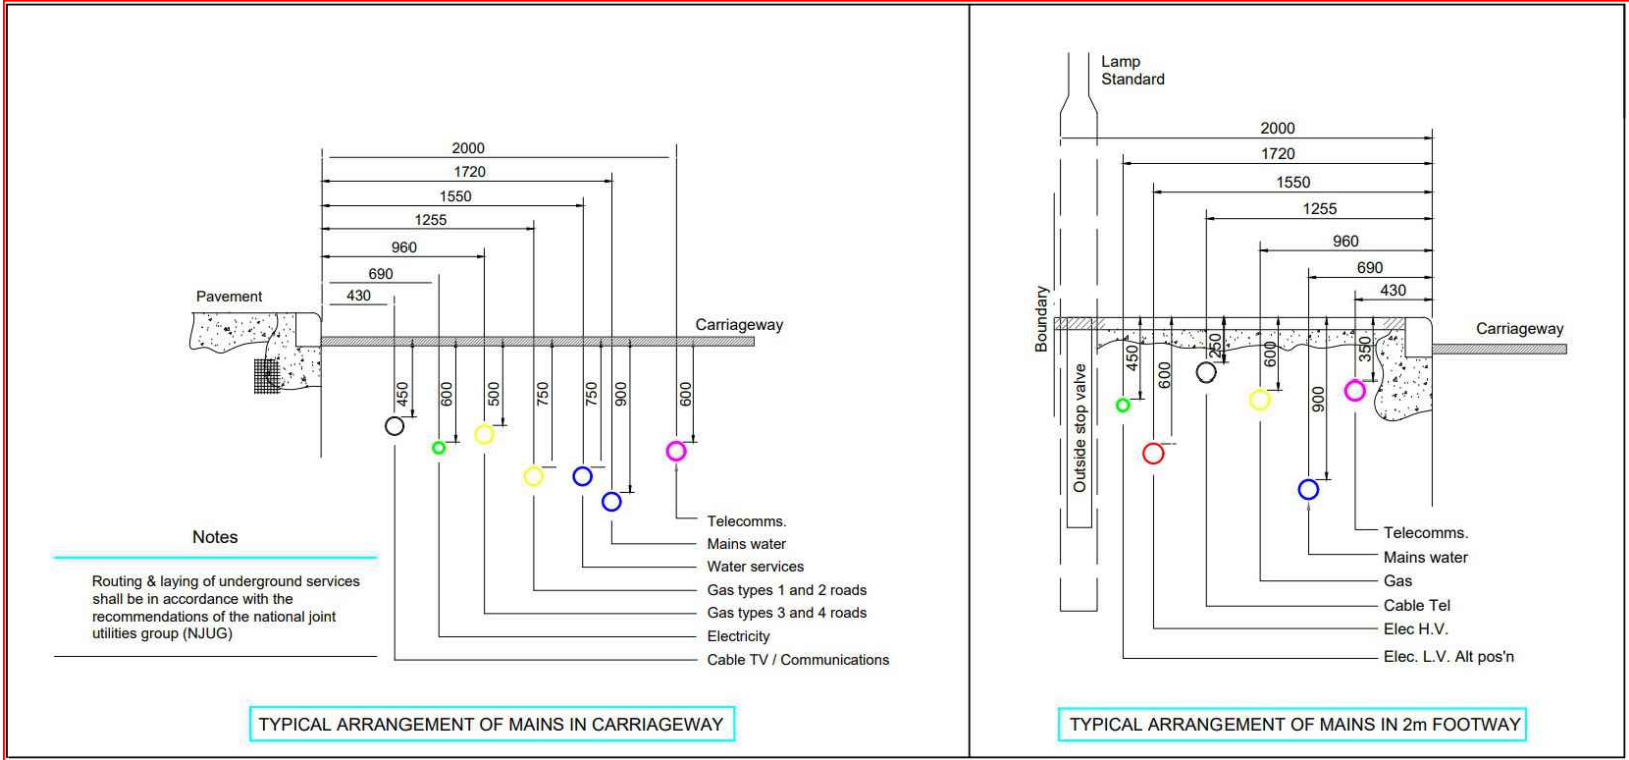


SCHEDULE OF SYMBOLS

SYMBOL	DESCRIPTION
	PVC/SWA/PVC cable installed within orange 200mmØ non-rigid UPVC duct laid to provide 600mm cover from finished ground level
	CAT6 External Duct Grade Cable installed within 50Ø non-rigid UPVC cable duct laid to provide 450mm cover from finished ground level
	Cable duct draw pit
	MDPE MCWS Under Ground
	Overhead Cable Route
	7kW car twin charging point
	1200mm long copper covered steel cored earth electrode


NOTES:
1. Do not scale from this drawing.
2. This drawing is to be read in conjunction with the services specification for this contract.

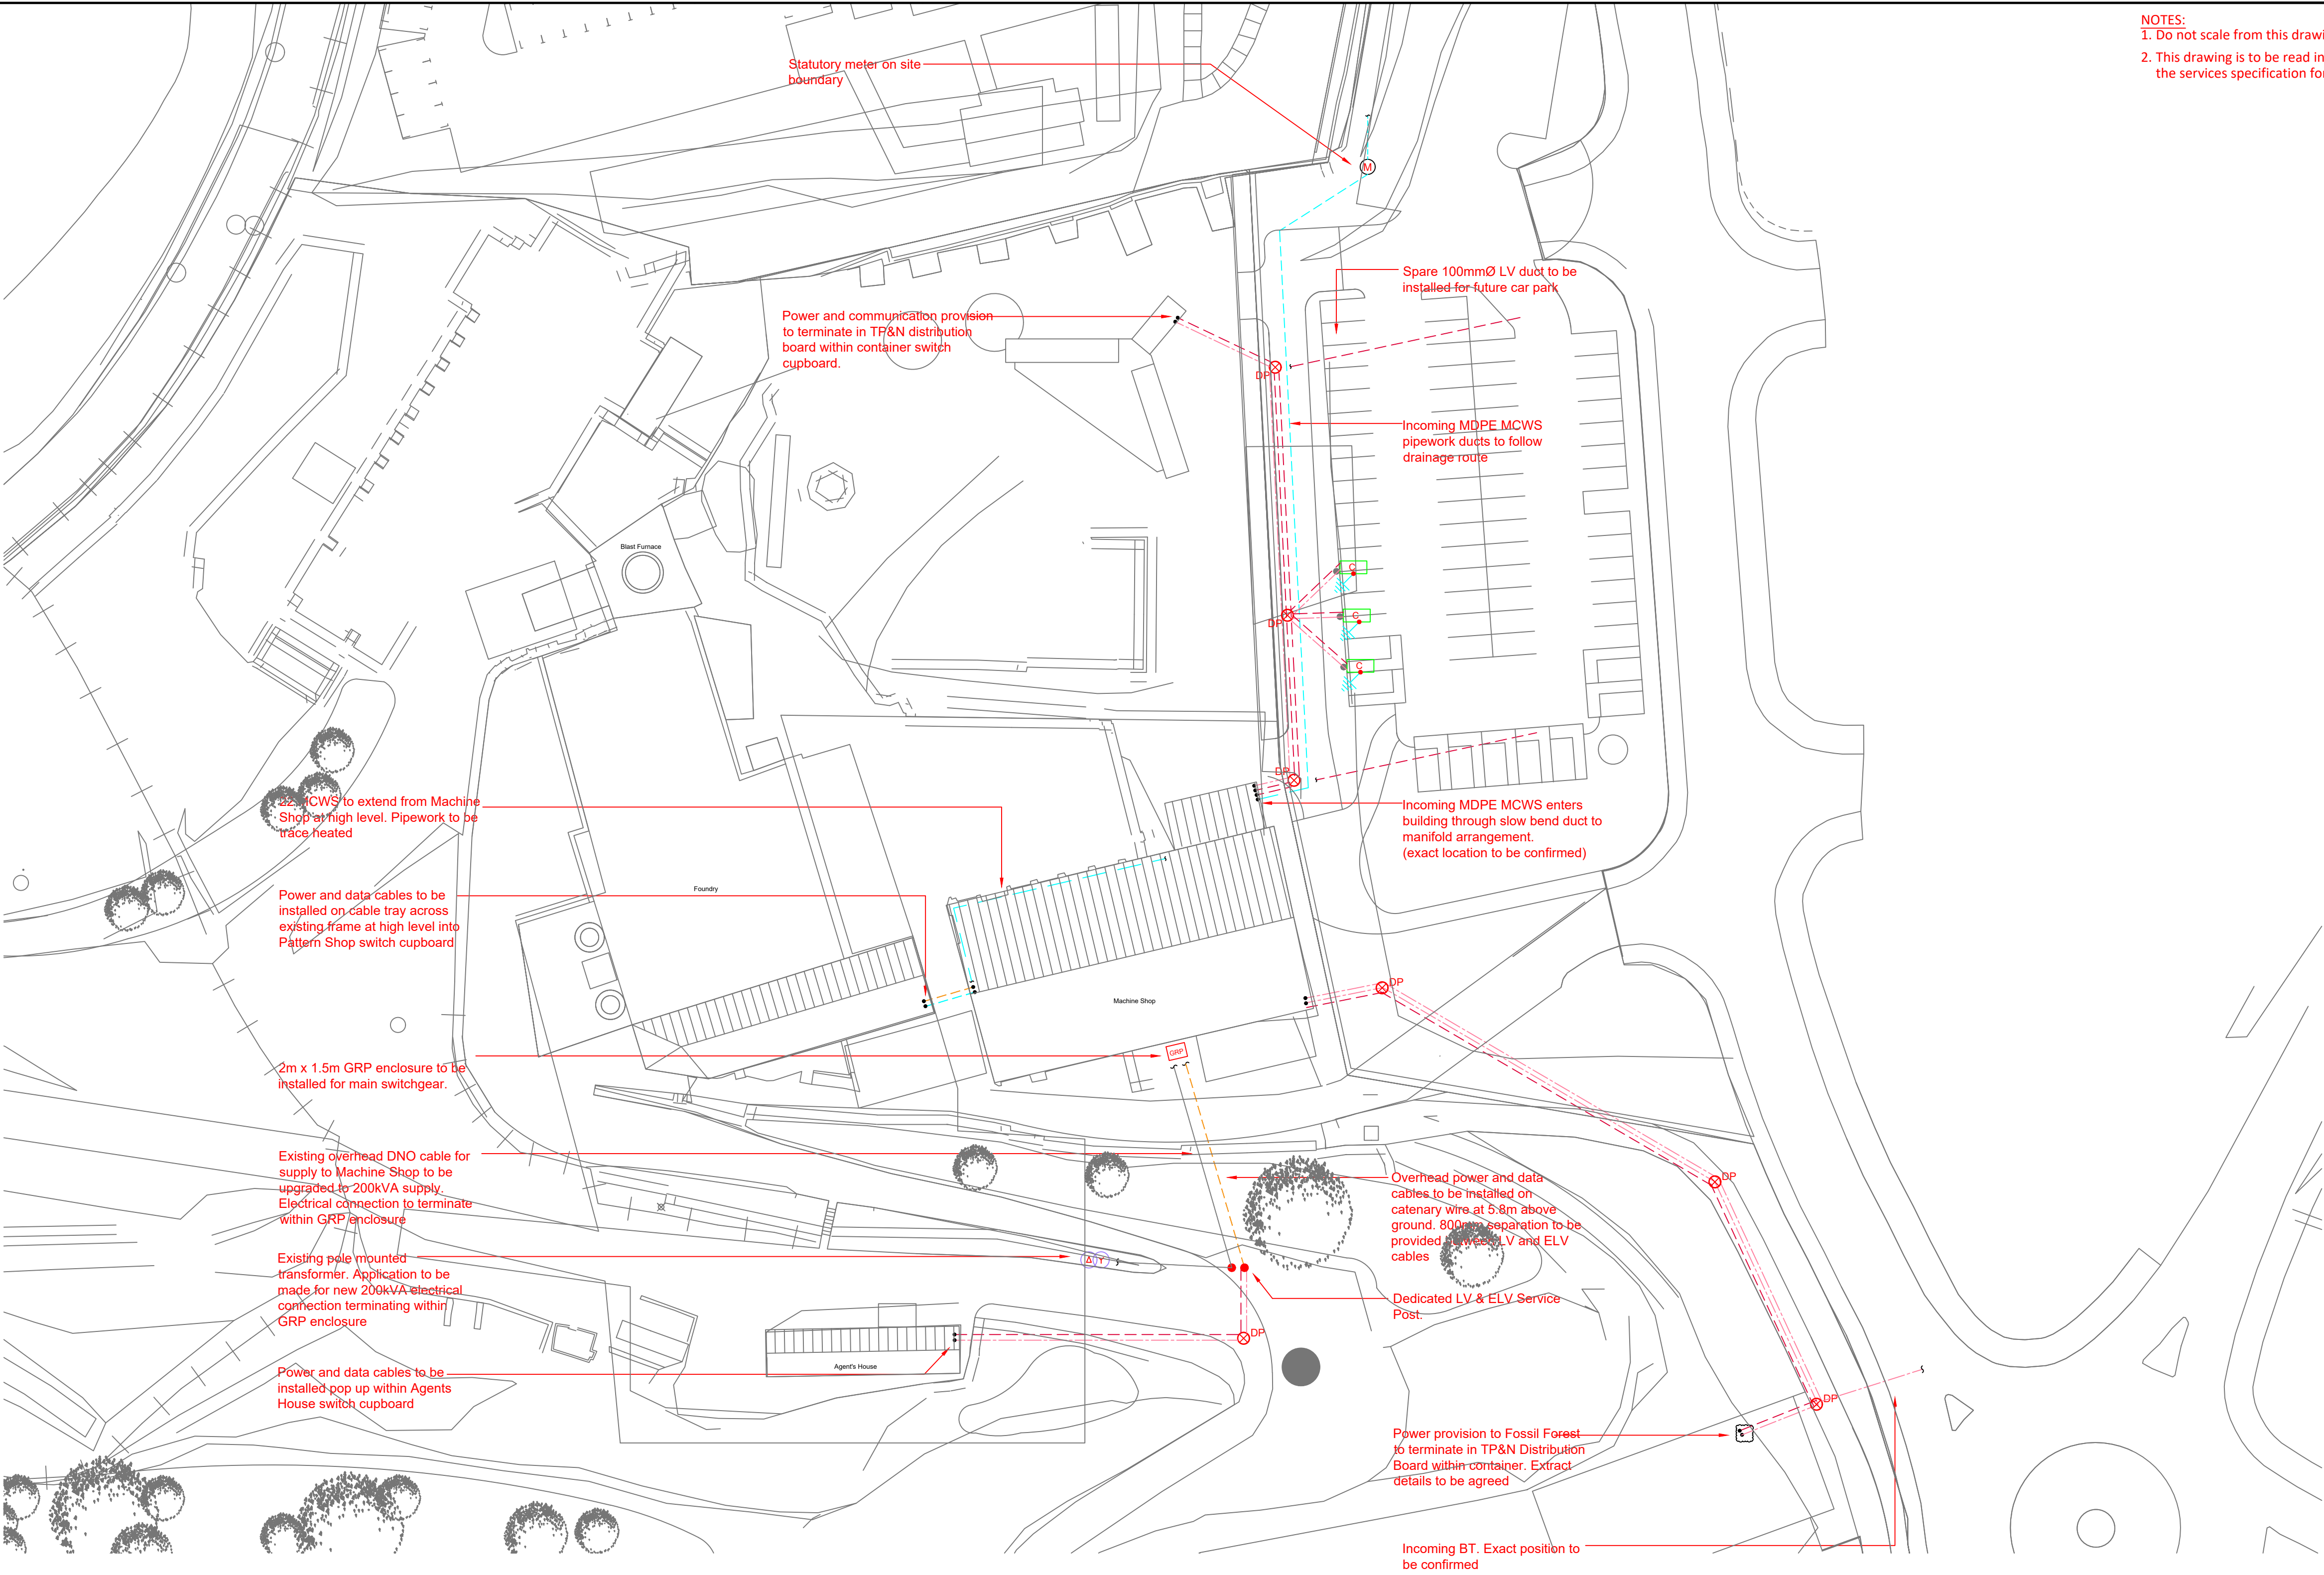

TENDER ISSUE

CDP
CARPENTER DAVIES PARTNERSHIP
53 HIGH STREET
DENBIGH, DENBIGHSHIRE, LL16 3SD
TEL: 01745 814800
www.cdpartnership.co.uk

CLIENT

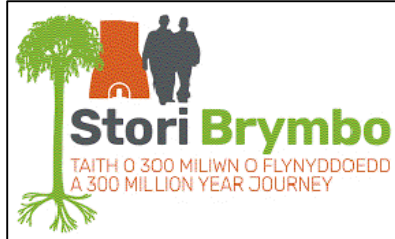

REV	DATE	DETAILS	DRAWN	CHK'D
P1	18:08:23	Preliminary - Issued for Comment	RN	LR
P2	27:10:23	Preliminary - Issued for Comment	RN	LR
P3	13:10:23	Preliminary - Issued for Comment	RN	LR
P4	15:12:23	Preliminary - Issued for Comment	RN	LR
T1	08:01:24	Tender Issue	RN	LR
T2	17:01:24	Tender Issue	RN	LR

PROJECT
STORI BRYMBO

DRAWING TITLE
INCOMING MECHANICAL & ELECTRICAL SERVICES

PROJECT NUMBER	SCALE	DATE	DRAWN	REV.
P1915	1:400 @ A1	17:08:23	RN	
DRAWING NUMBER				REV.
1915-CDP-XX-EX-DR-ME-1001				T2